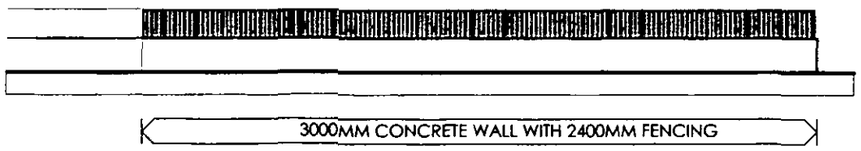
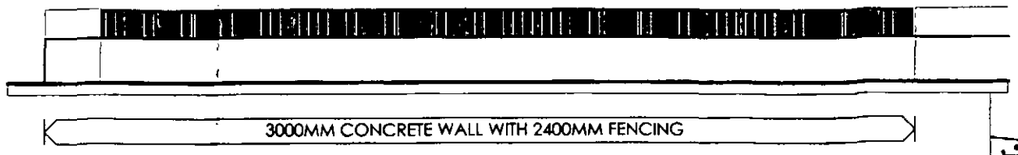


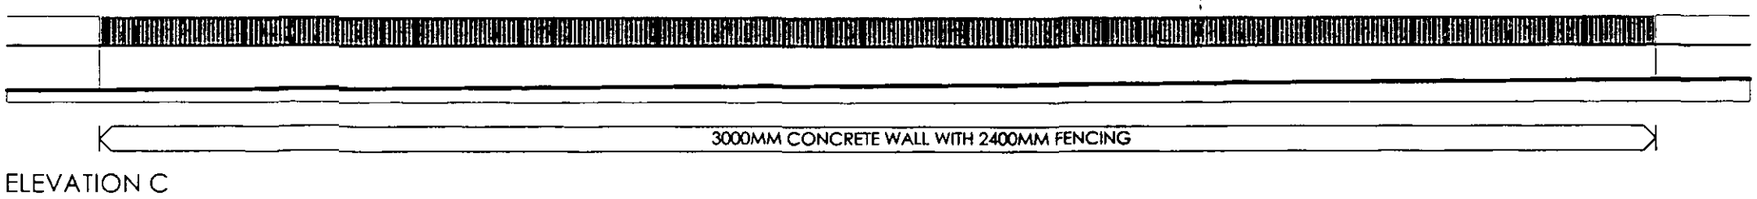

ELEVATION A - SOUTH WEST (MIDDLEWOODS WAY) ELEVATION



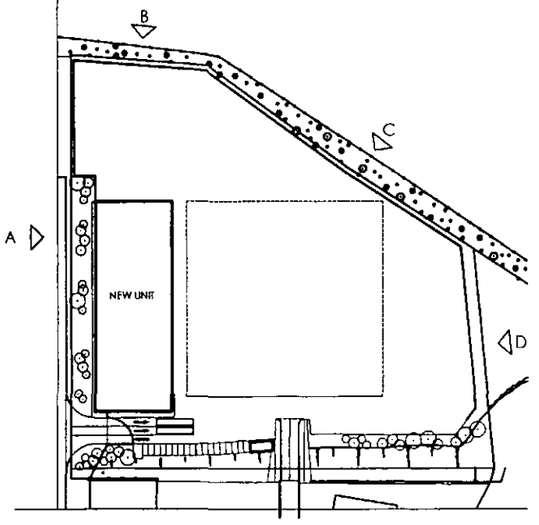

ELEVATION B

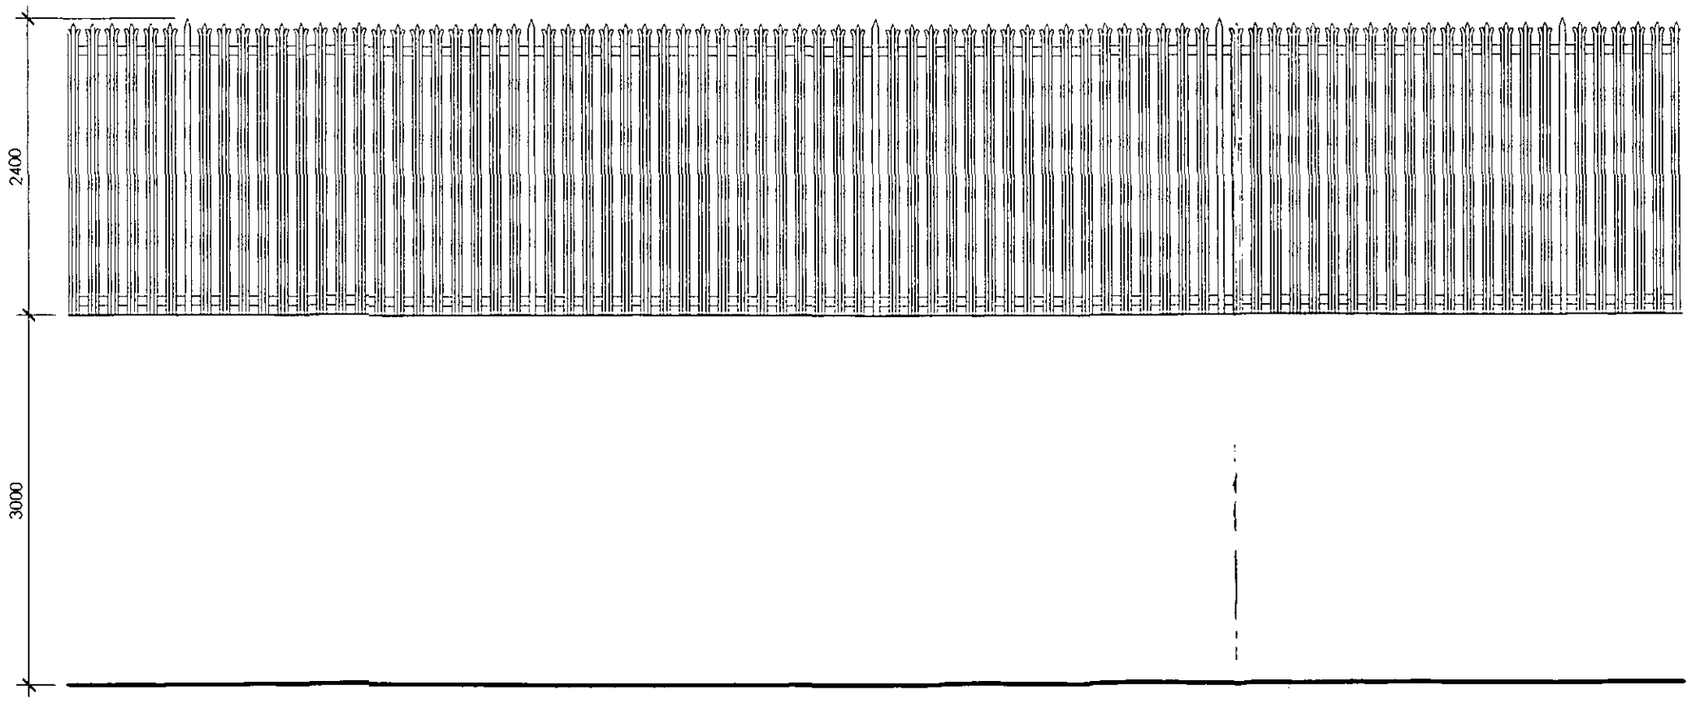



ELEVATION D




ELEVATION C




TYPICAL SECTION OF WALLING/FENCING (1:50)

PAINTED GALVANISED STEEL SECURITY FENCE FIXED TO TOP OF CONCRETE WALL

EXISTING CONCRETE PERIMETER WALL

TP ARCHITECTURE

9 BIRCHWOOD MOUNT
LEEDS
LS17 8PN

T: 0113 2690458
M: 07766 015350
E: tparchitecture@aol.com

PROPOSED INDUSTRIAL DEVELOPMENT
WHARNCLIFFE BUSINESS PARK
BARNSLEY
for
GLASS RECYCLING UK

ELEVATIONS AND DETAILS OF SECURITY FENCE

| Date: | Scale (at A3 |
|---|---|
| APRIL 2010 | 1:500 & 1:5 |

| Project no: | Drawing no: | Revisio |
|---|---|---|
| 1014 | 022 | |