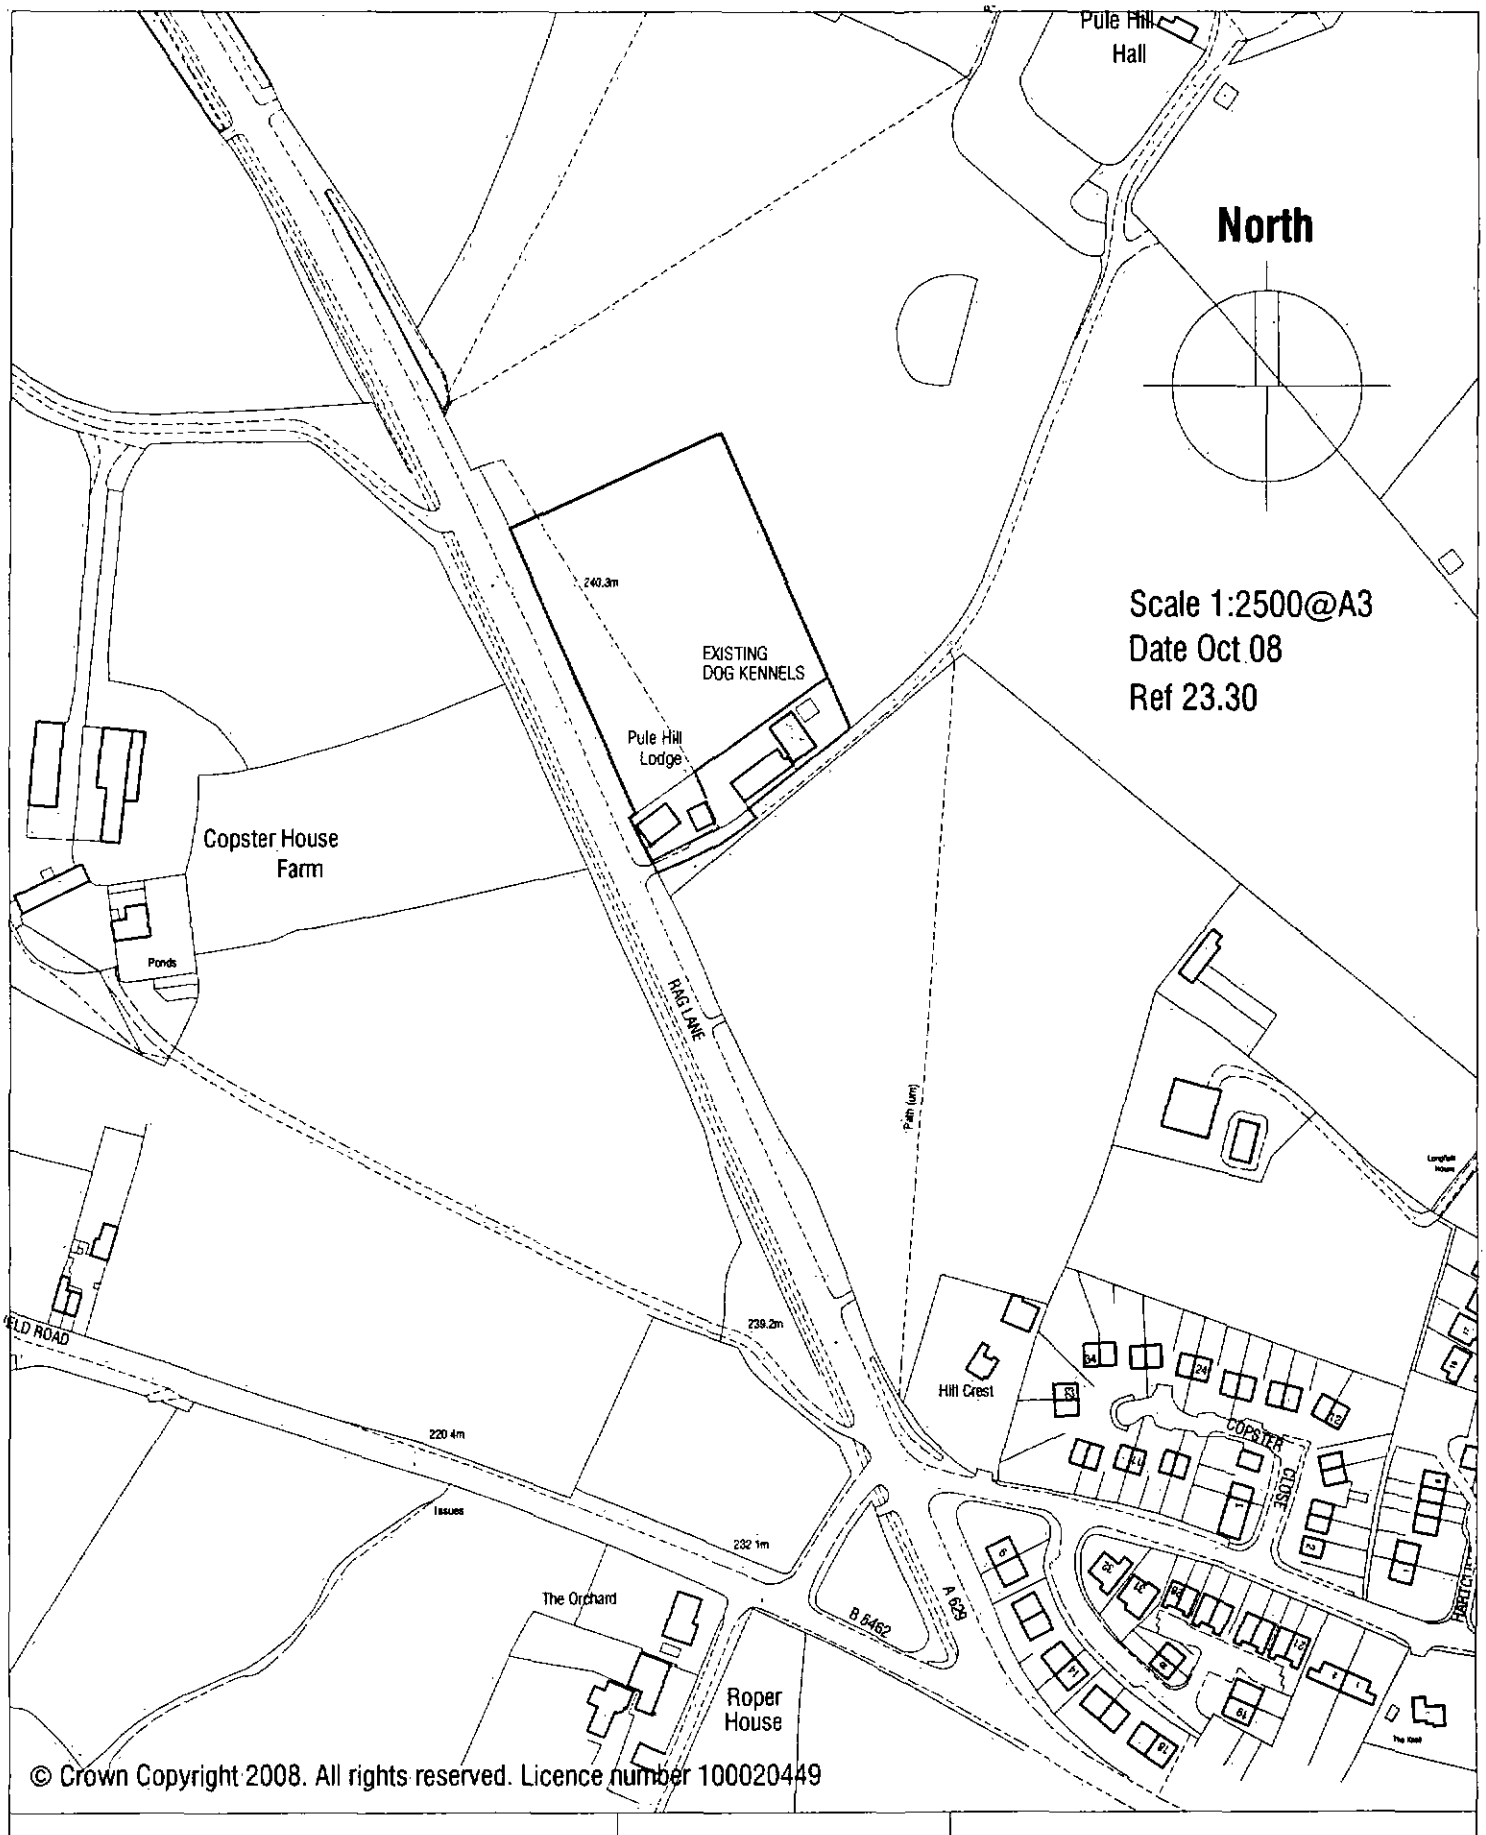


PULE HILL LODGE KENNELS
RAG LANE
THURGOLAND
SHEFFIELD
S35 7BA

LOCATION PLAN

Scale 1:2500 @ A4

Date December 11

Ref 11.46

Drwg No OS1

mboothdesign
architectural design and building consultants

11 Crowden Walk Barnsley
S75 2LU
T: 01226 286256
M: 07881898300
E: mboothdesign@btconnect.com