



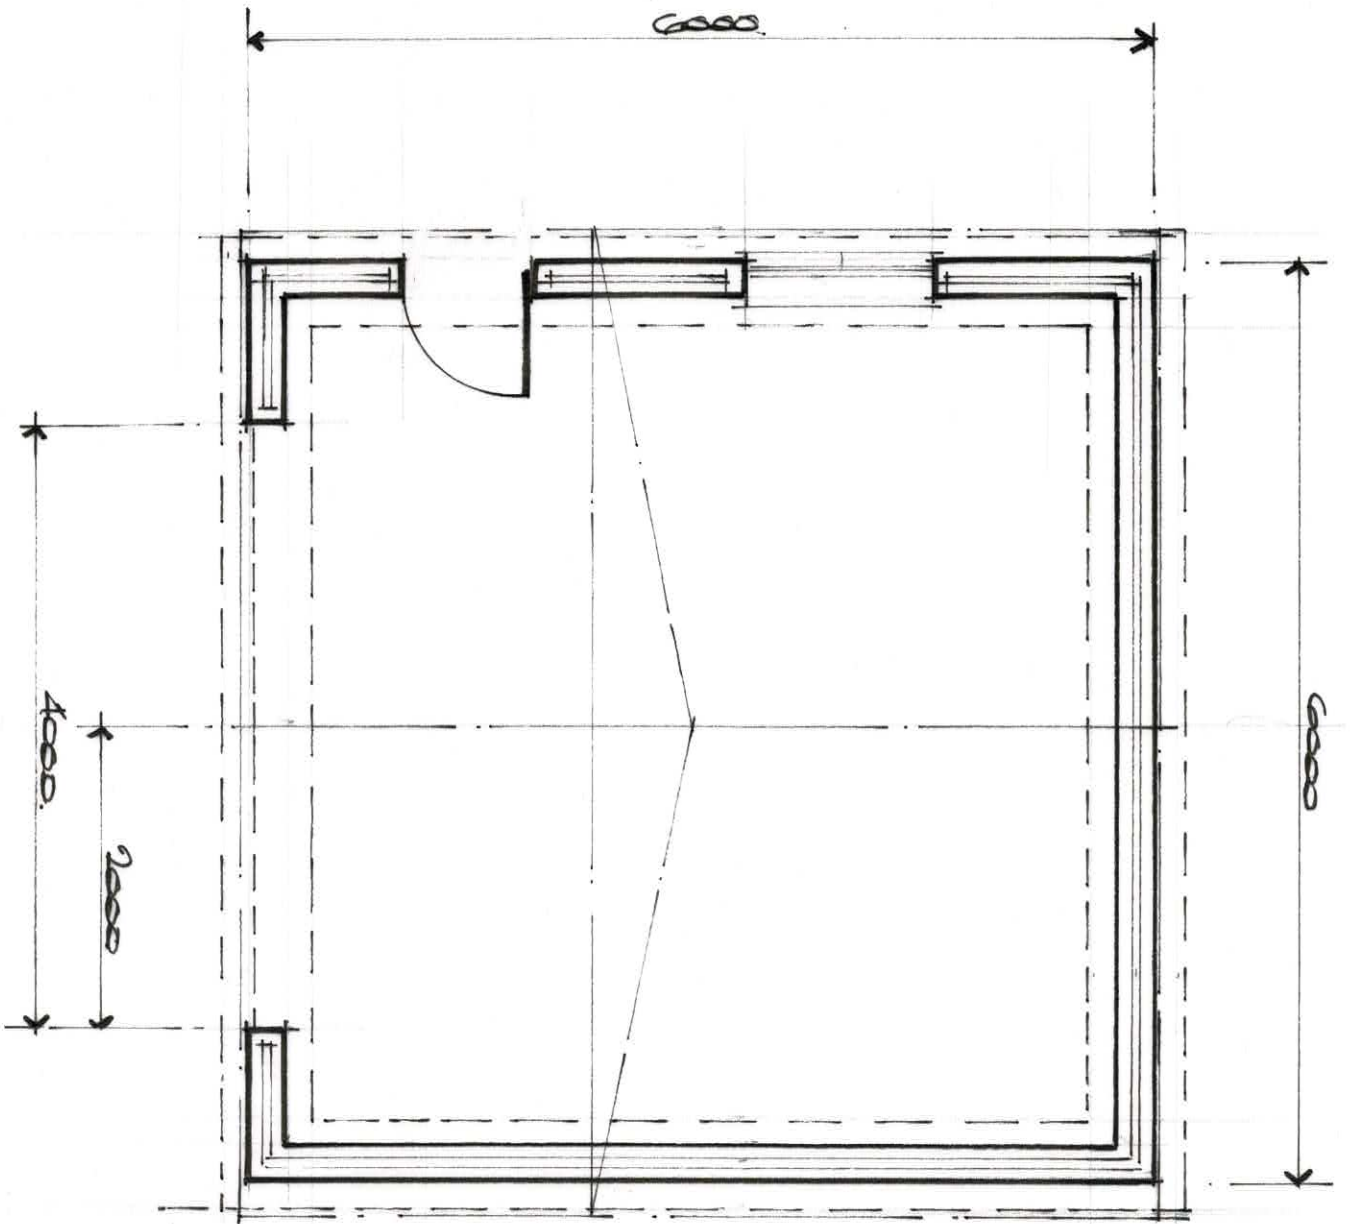

Rev A.
Garage Ridge to BE
Max 4m. From F.G.L.

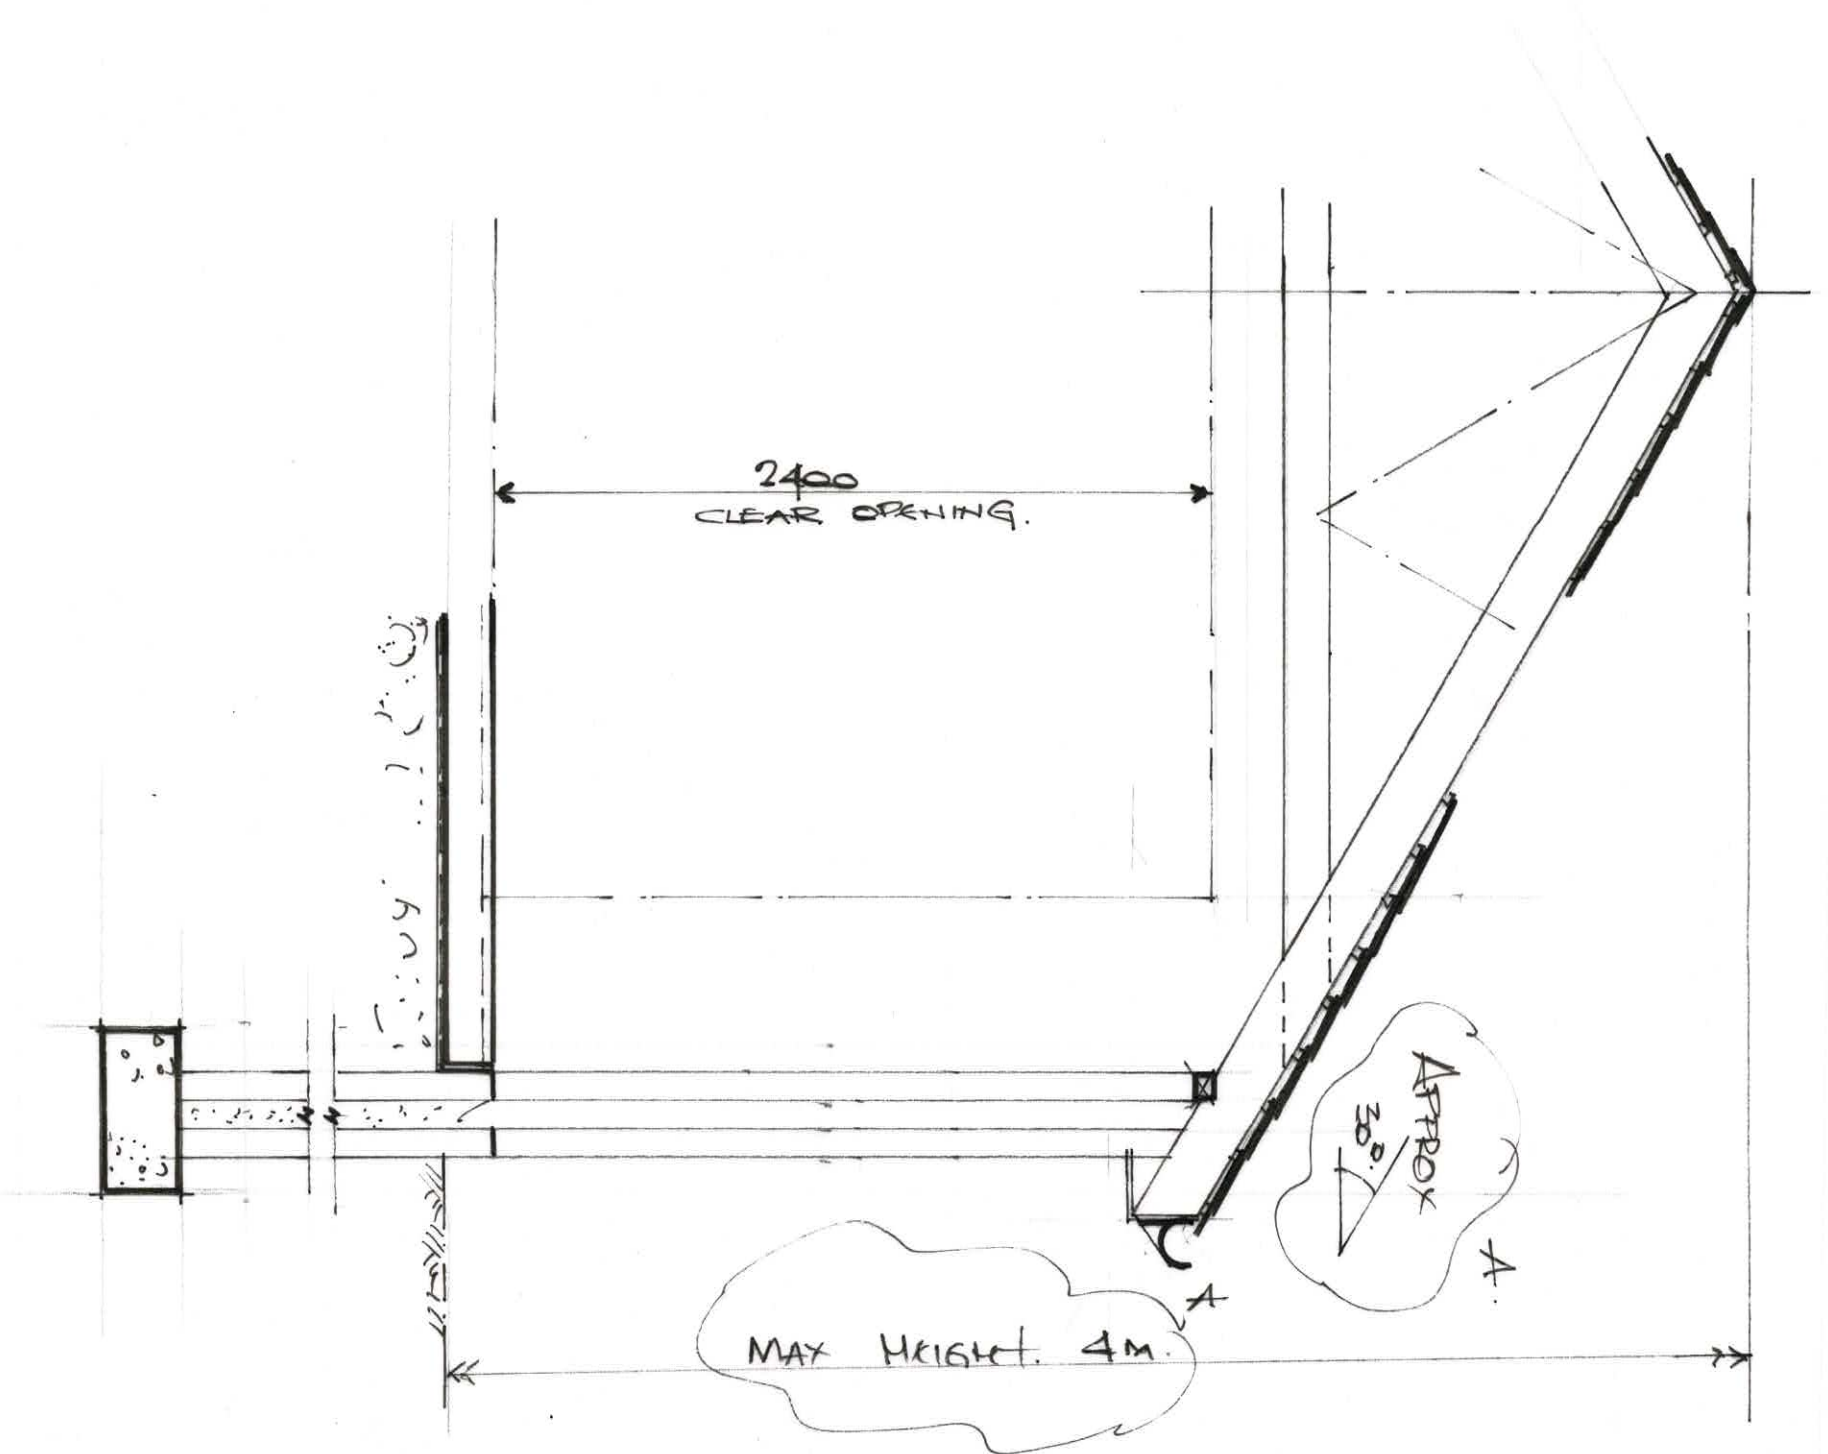

Garage details
Plan 1 : 50 Section Thru 1 : 25 Both @ A3

JCM/08