



Ironmongery
1 no brass fastener by Jim Lawrence (01206) 263459
2 no brass sash pull Jim Lawrence 776PB
1 no chubb sash lock in brass finish
Sliding guide plate - Hendersons +44 (0) 191 377 7345

18mm Lambs tongue glazing bar rebate for Silmlite double glazed units to be fitted to manufacturers guidelines.
4mm Low E/4mm cavity,gas/4mm clear u-value 1.96 BSEN673
Accept no alternative for Silmlite.
Silmlite Tel:0131 551 2931.

Note: Window locks to ground floor only. Means of escape at first floor.

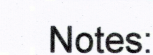

03 Elevation Yorkshire Window

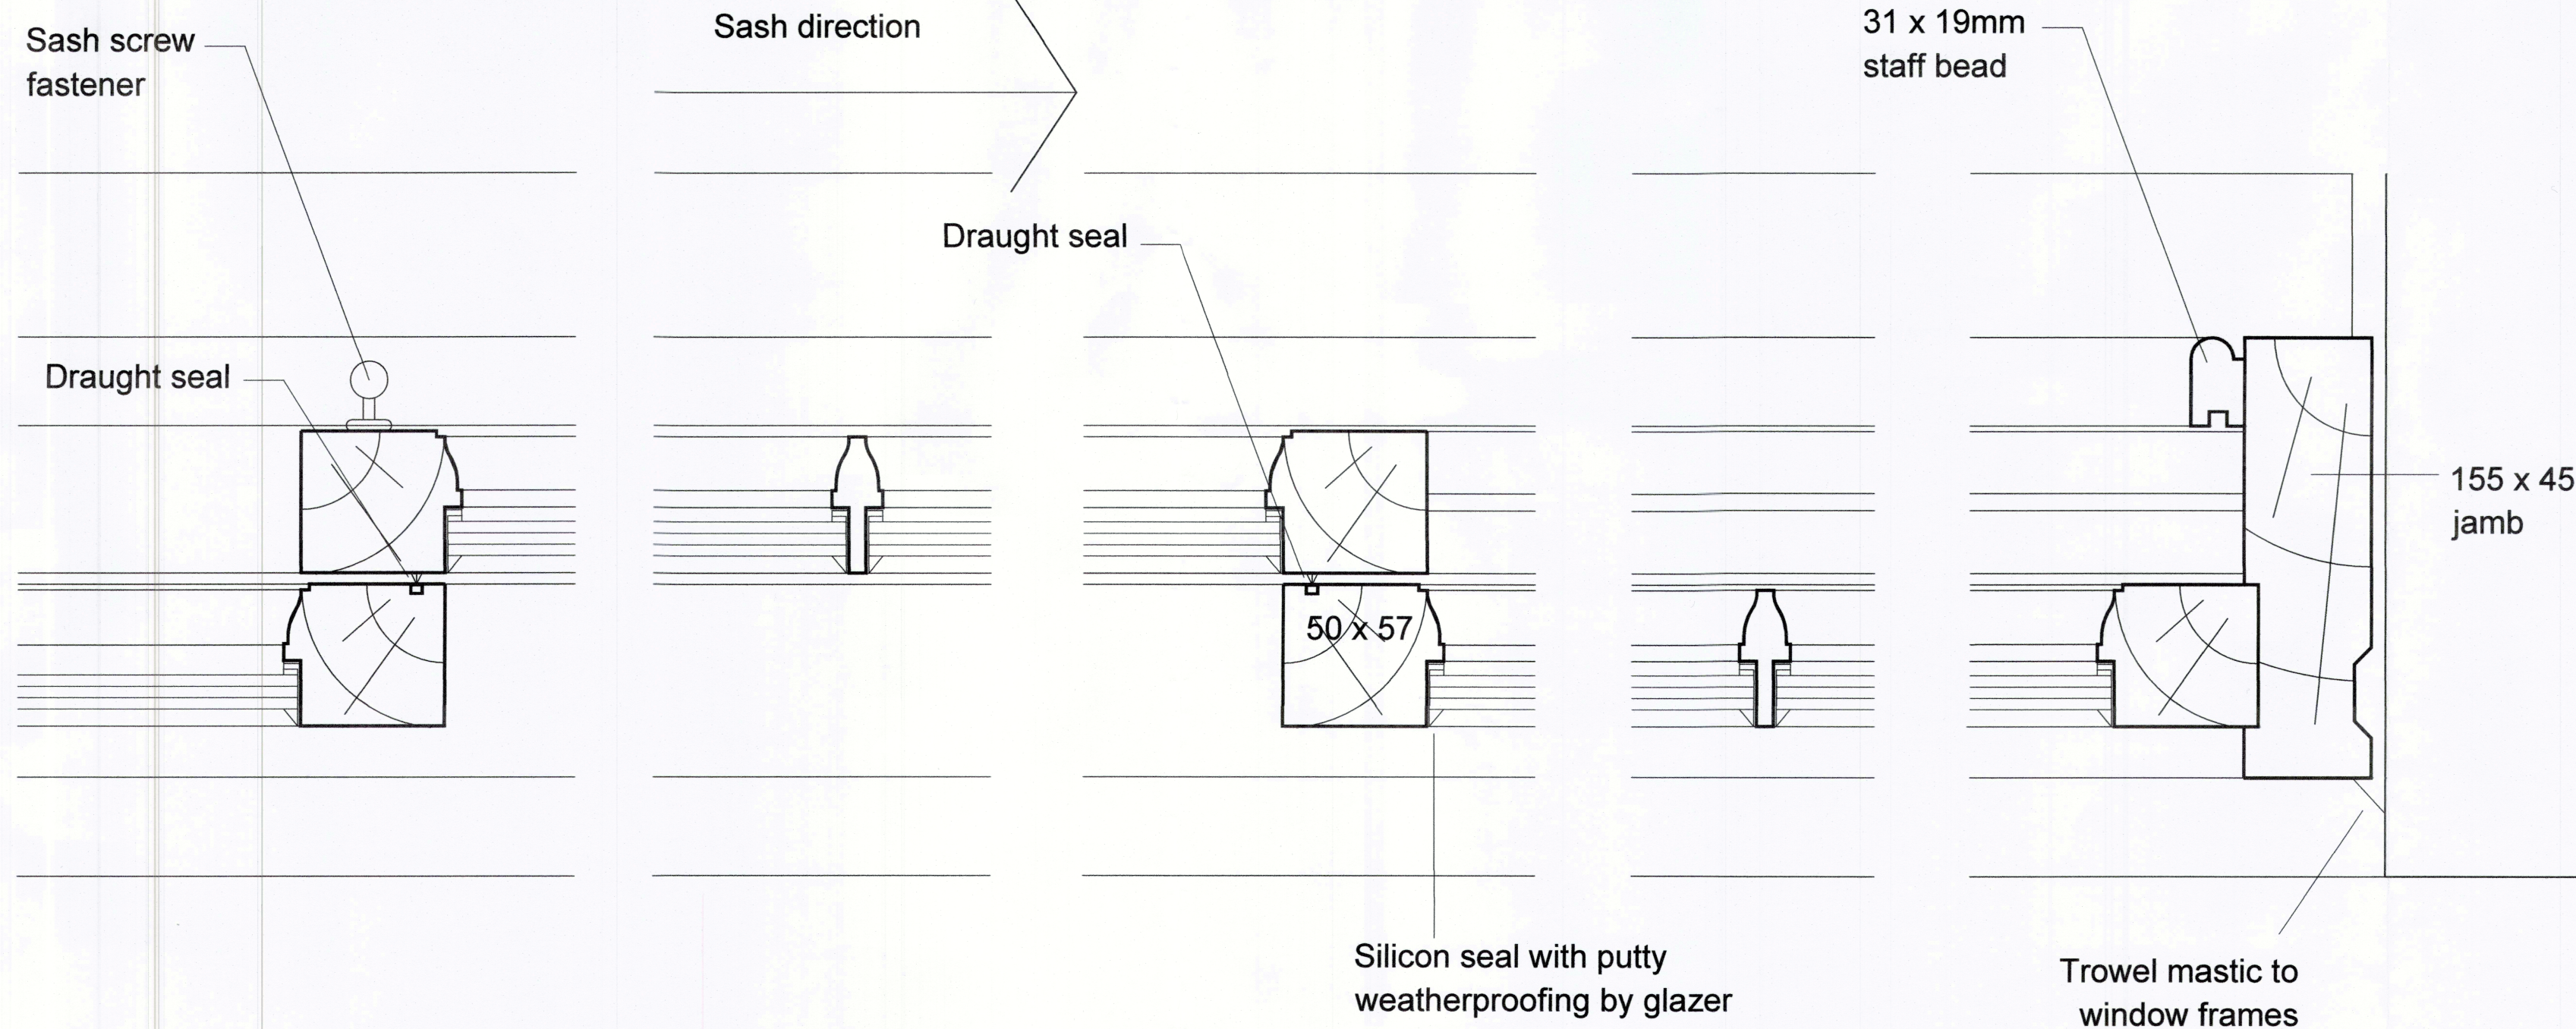

Glazing notes amended:										THIS DRAWING IS PRODUCED FOR USE IN THIS PROJECT ONLY AND MAY NOT BE USED FOR ANY OTHER PURPOSE. NPS PROPERTY CONSULTANTS LTD ACCEPT NO LIABILITY FOR THE USE OF THIS DRAWING OTHER THAN THE PURPOSE FOR WHICH IT WAS INTENDED IN CONNECTION WITH THIS PROJECT AS RECORDED IN THE 'PURPOSE FOR ISSUE' AND 'FILE STATUS CODE'.										RESPONSIBILITY IS NOT ACCEPTED FOR OTHERS SCALING DIRECTLY FROM THIS DRAWING. DO NOT SCALE FROM THIS DRAWING. USE WRITTEN DIMENSIONS ONLY.										CLIENT Berneslai Homes										PROJECT Listed Buildings Consent - Replacement doors and windows																				SCALES 1:10 / 1:2										DISCIPLINE ARCHITECT										PROJECT NUMBER 18-1-1013	
P2 PHepp 7.7.17 BST 7.7.17										Planning and listed buildings application	