




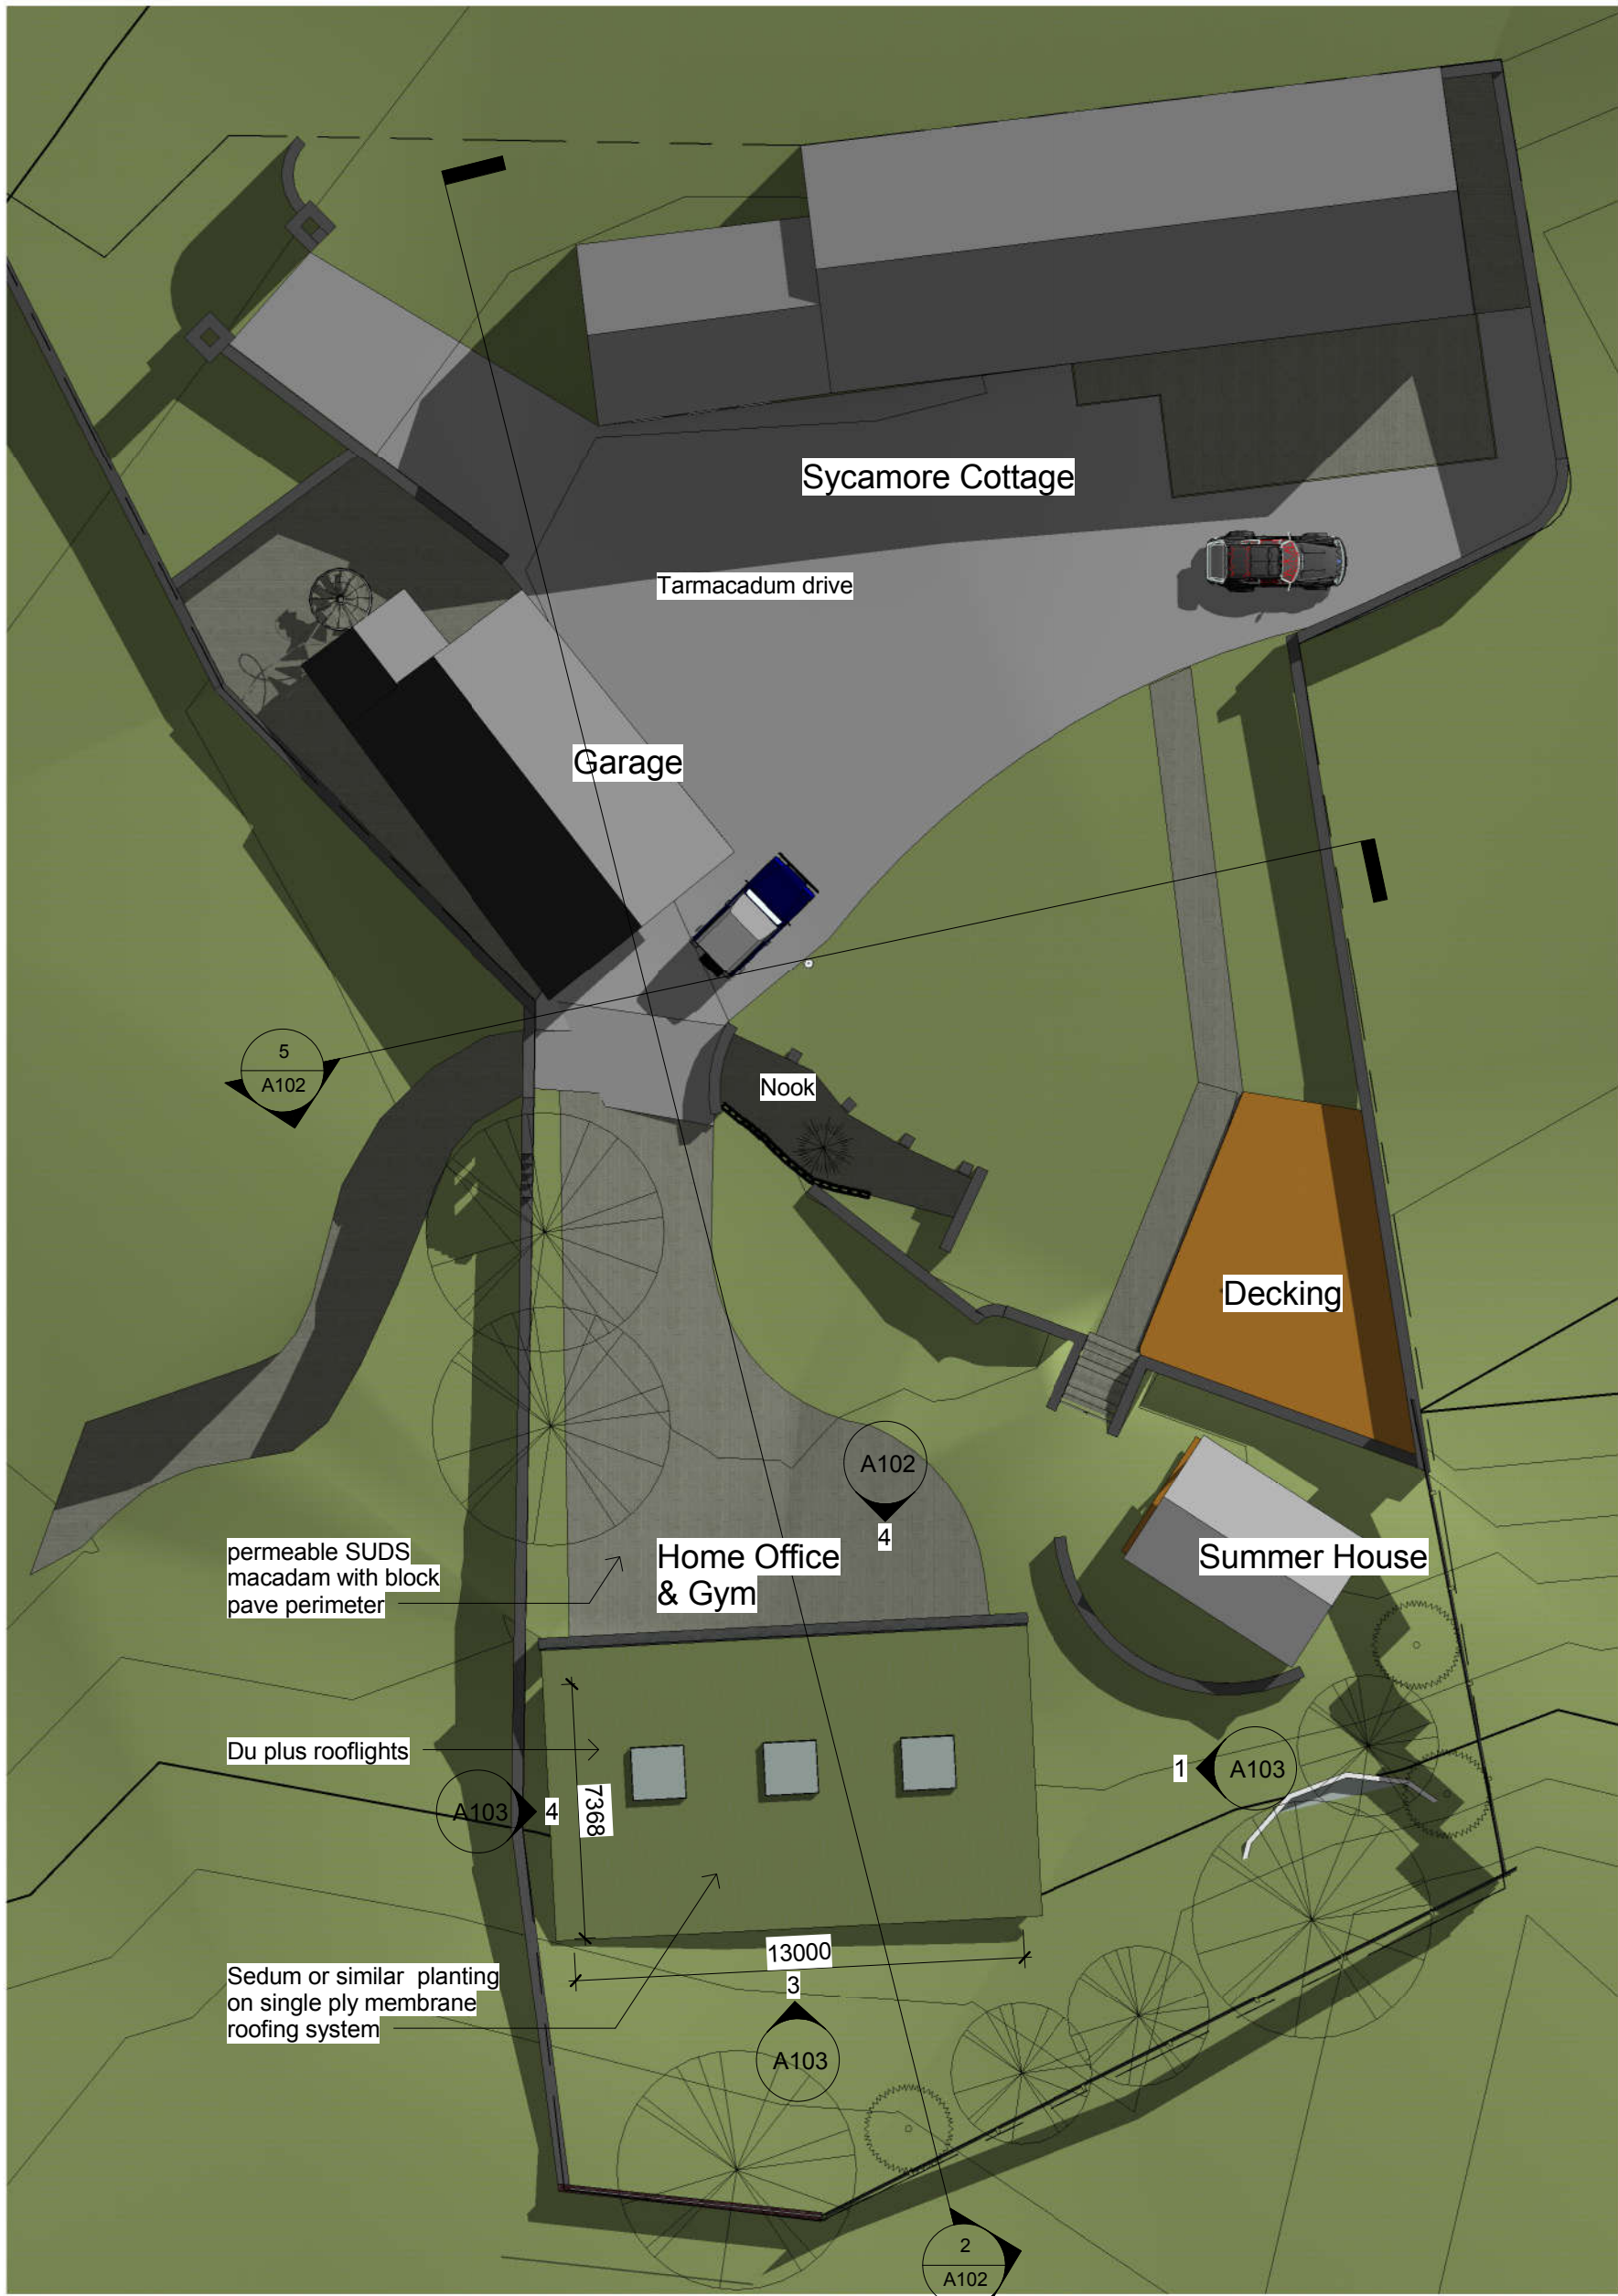

1 Site
1 : 200

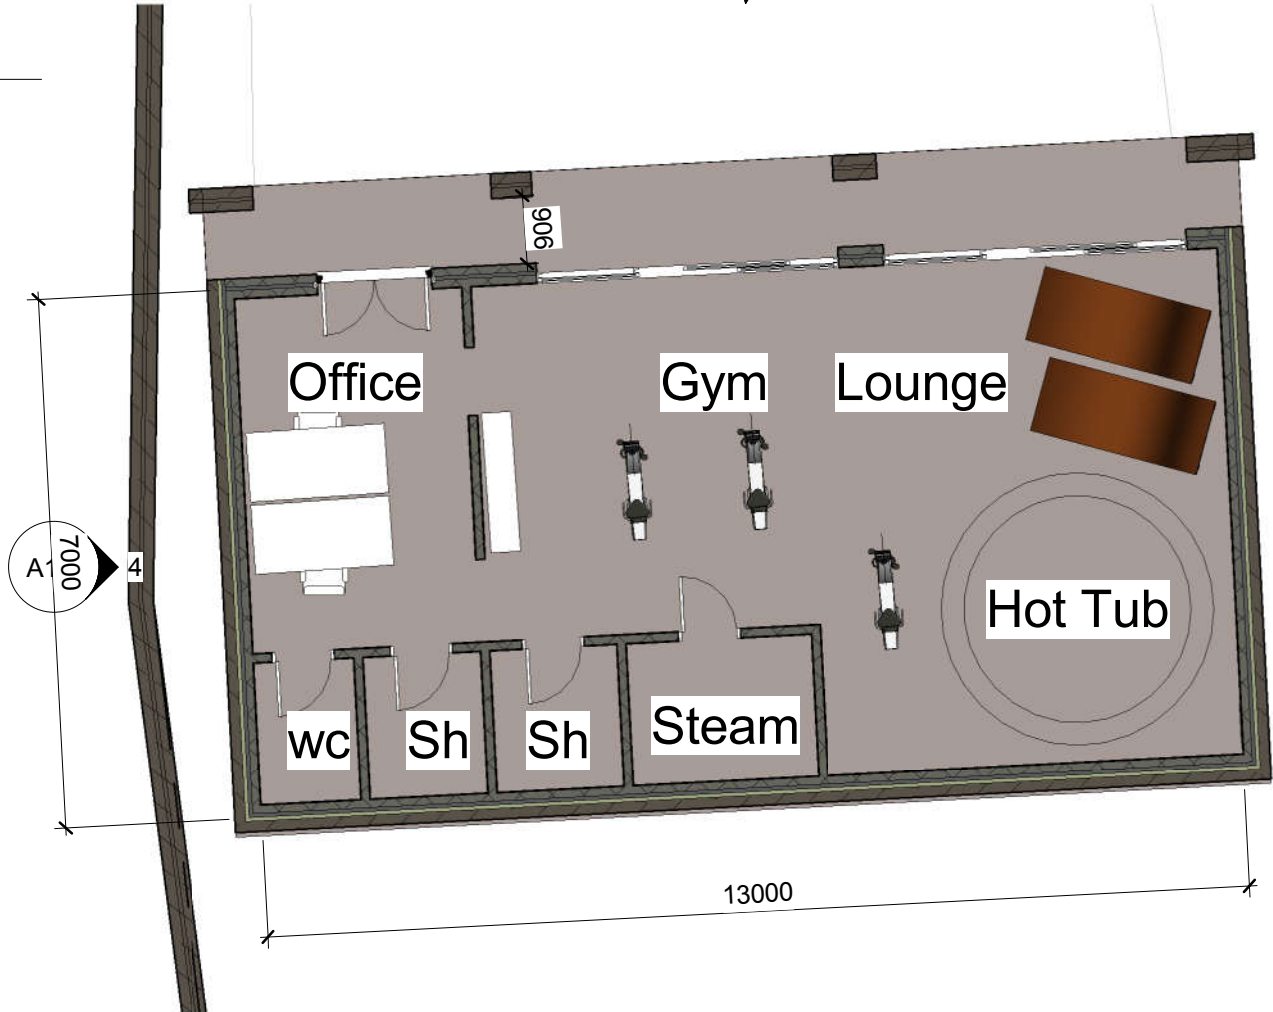

3 220.00 - Office / Gym
1 : 100

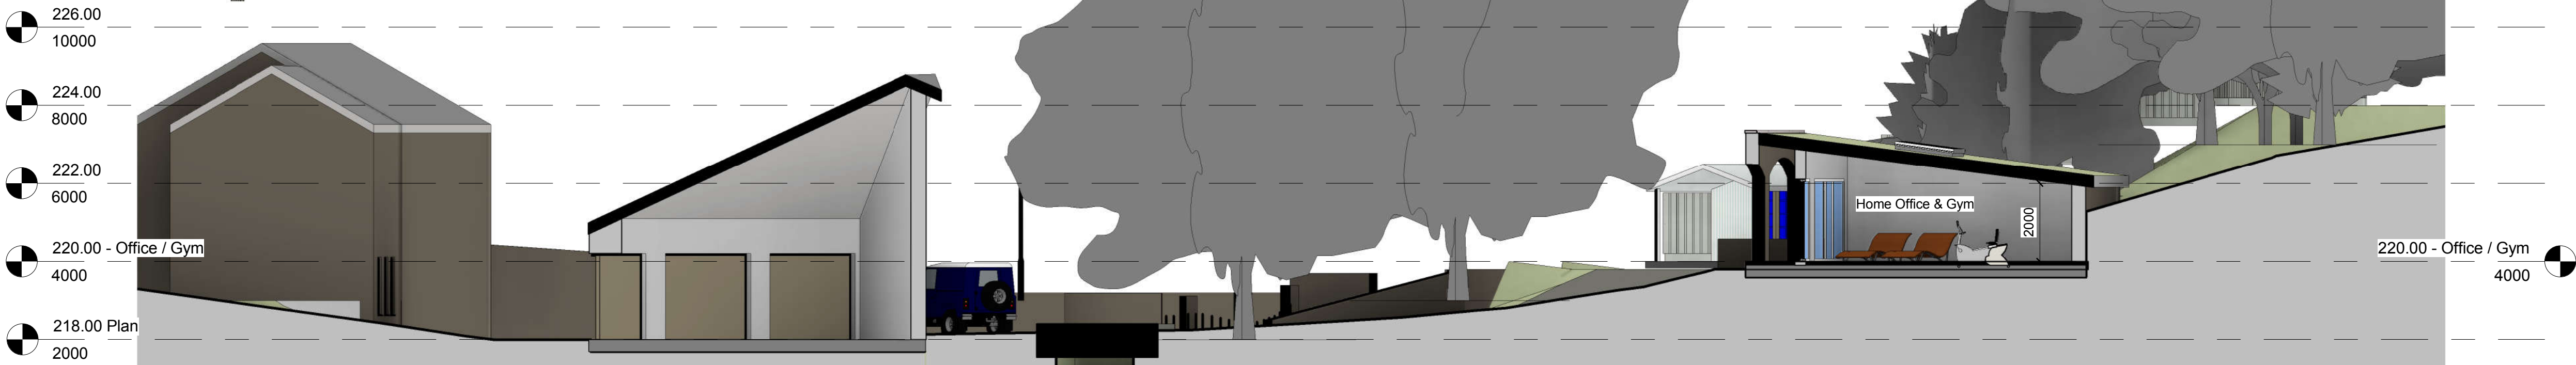

2 Section 2
1 : 100



4 North
1 : 100



5 Section 1
1 : 100

Rev A 18/05/16- Elevation tags added



DM-Eco Design

Surveying - Design - Project Management
Tel: 07879627547 - E-mail: enq@dm-eco.co.uk

TITLE
Sycamore Cottage - Proposed

CLIENT
Mr A Dixon

DRAWN BY
DM
SCALE (@ A1)
As indicated

DATE
06/04/16

DRAWING NUMBER
A102

REV
A