


BARNSELEY: ROTHERHAM ROAD
C/O NO 12 TOR CLOSE
S71 1XS

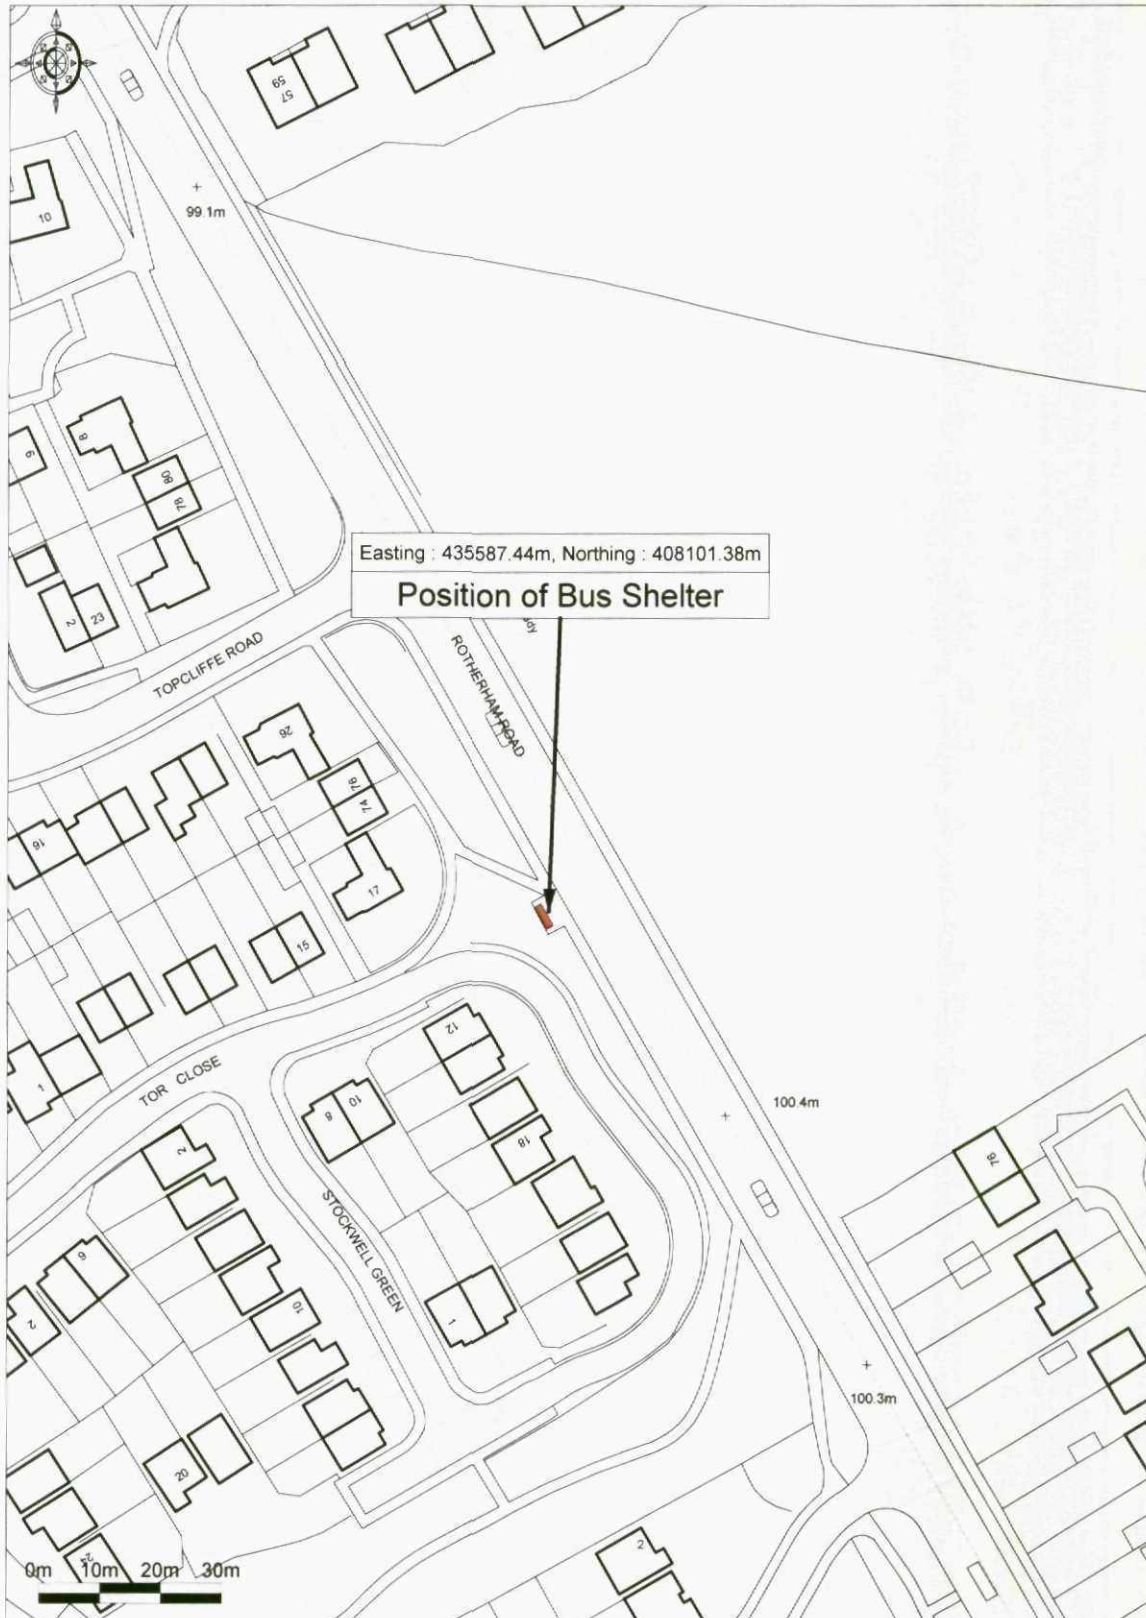

Ordnance Survey © Crown Copyright 2012. All rights reserved.
Licence number 100020449. Plotted Scale - 1:1250

CREATED BY CLEAR CHANNEL