

0 5 10 15 20 25 30 35 40 45 50
m

46 SPINGWOOD RD
HOYLAND
BARNSLEY
S74 0EP

OS Mastermap
27 September 2011, ID: BW1-00097752
maps.blackwell.co.uk


1:1250 scale print at A4, Centre: 436590 E, 400261 N

©Crown Copyright. Licence no. 100041040


N

Mapping sourced from Ordnance Survey

BLACKWELL'S
www.blackwellmapping.co.uk
TEL. 0114 268 7658
maps.sheffield@blackwell.co.uk

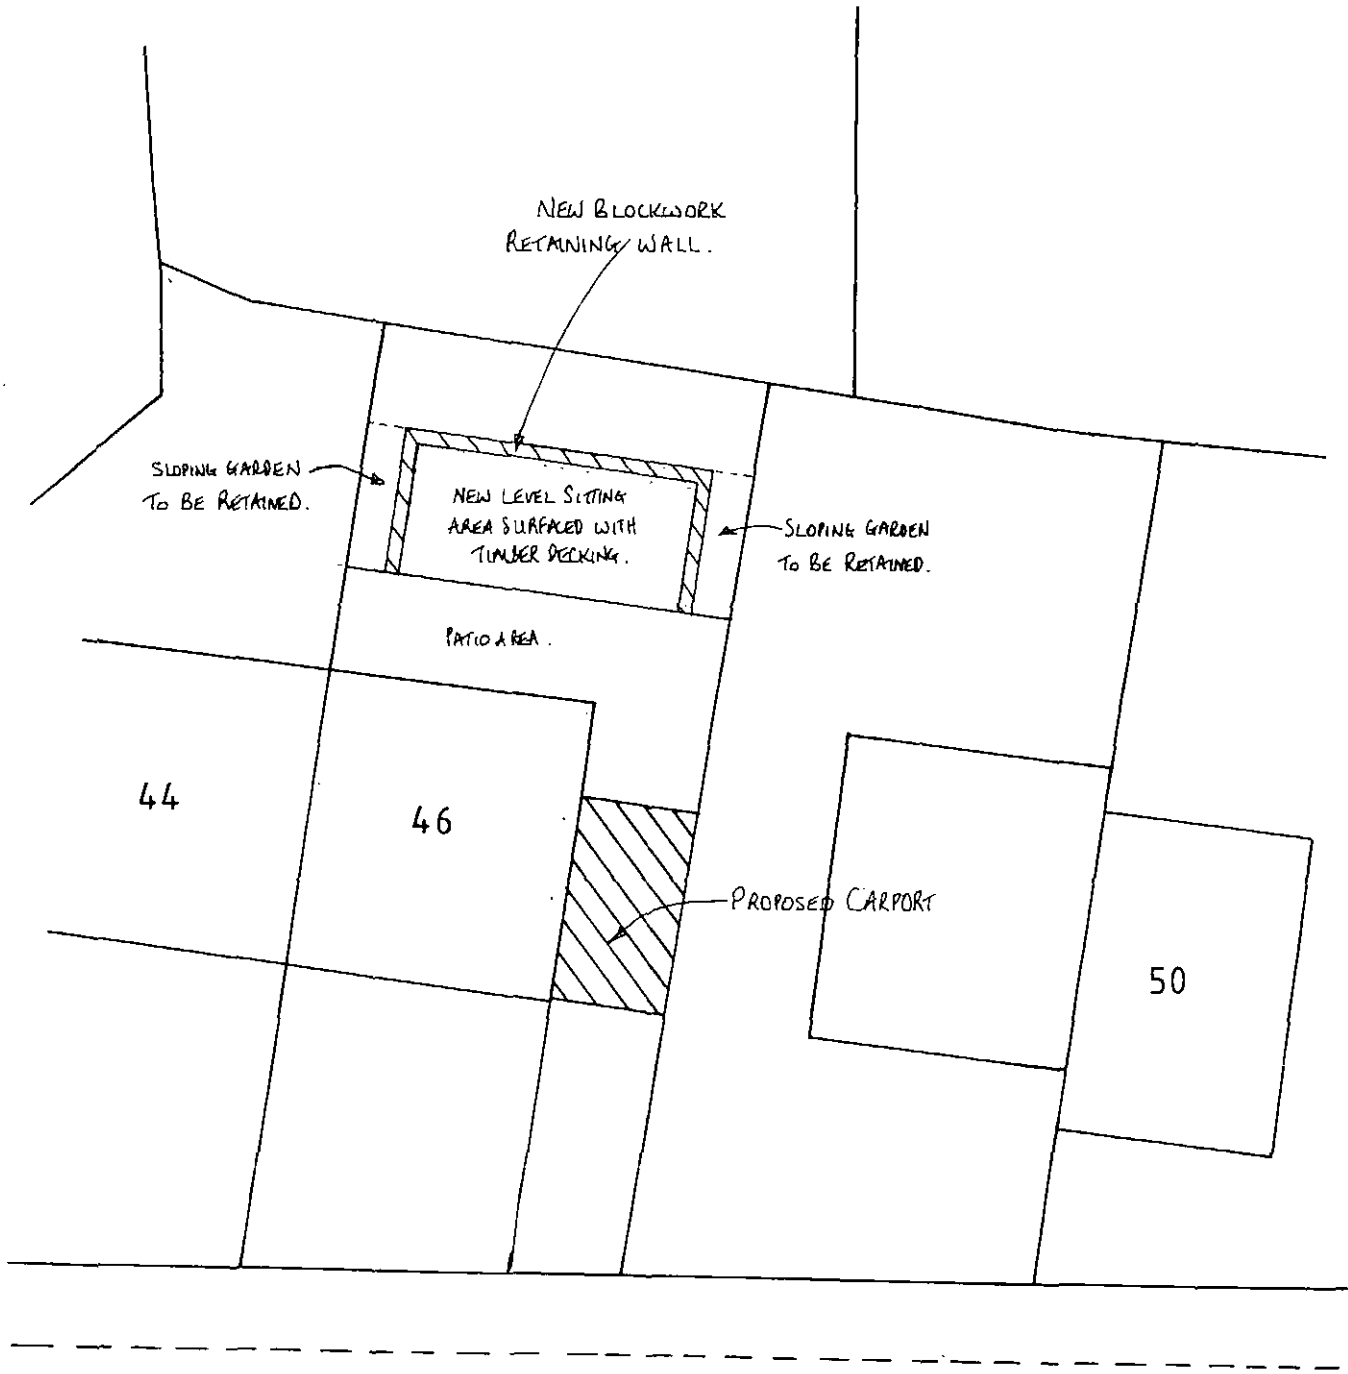

Springwood Road

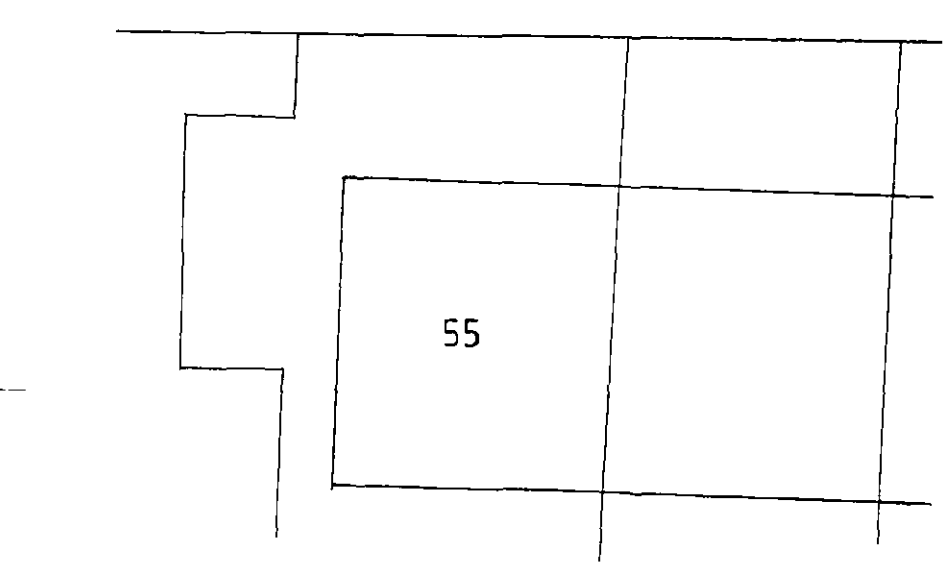


S.E.A. Planning Limited

Planning & Development Consultants


6A, Hall Annex, Newton Chambers Road,
Thorncliffe Park, Chapeltown, Sheffield
S35 2PH.

Telephone: 0114-2203758

Client(s)	MR. R. FRASER
Title:	46 SPRINGWOOD ROAD. HOYLAND. PROPOSED CONSTRUCTION OF RETAINING WALL AND CARPORT.
Drawn By	SME
Plan Scale:	1:200
Date:	SEPT 2011
Drawing No.	SEA/679/B/002
Revisions:	

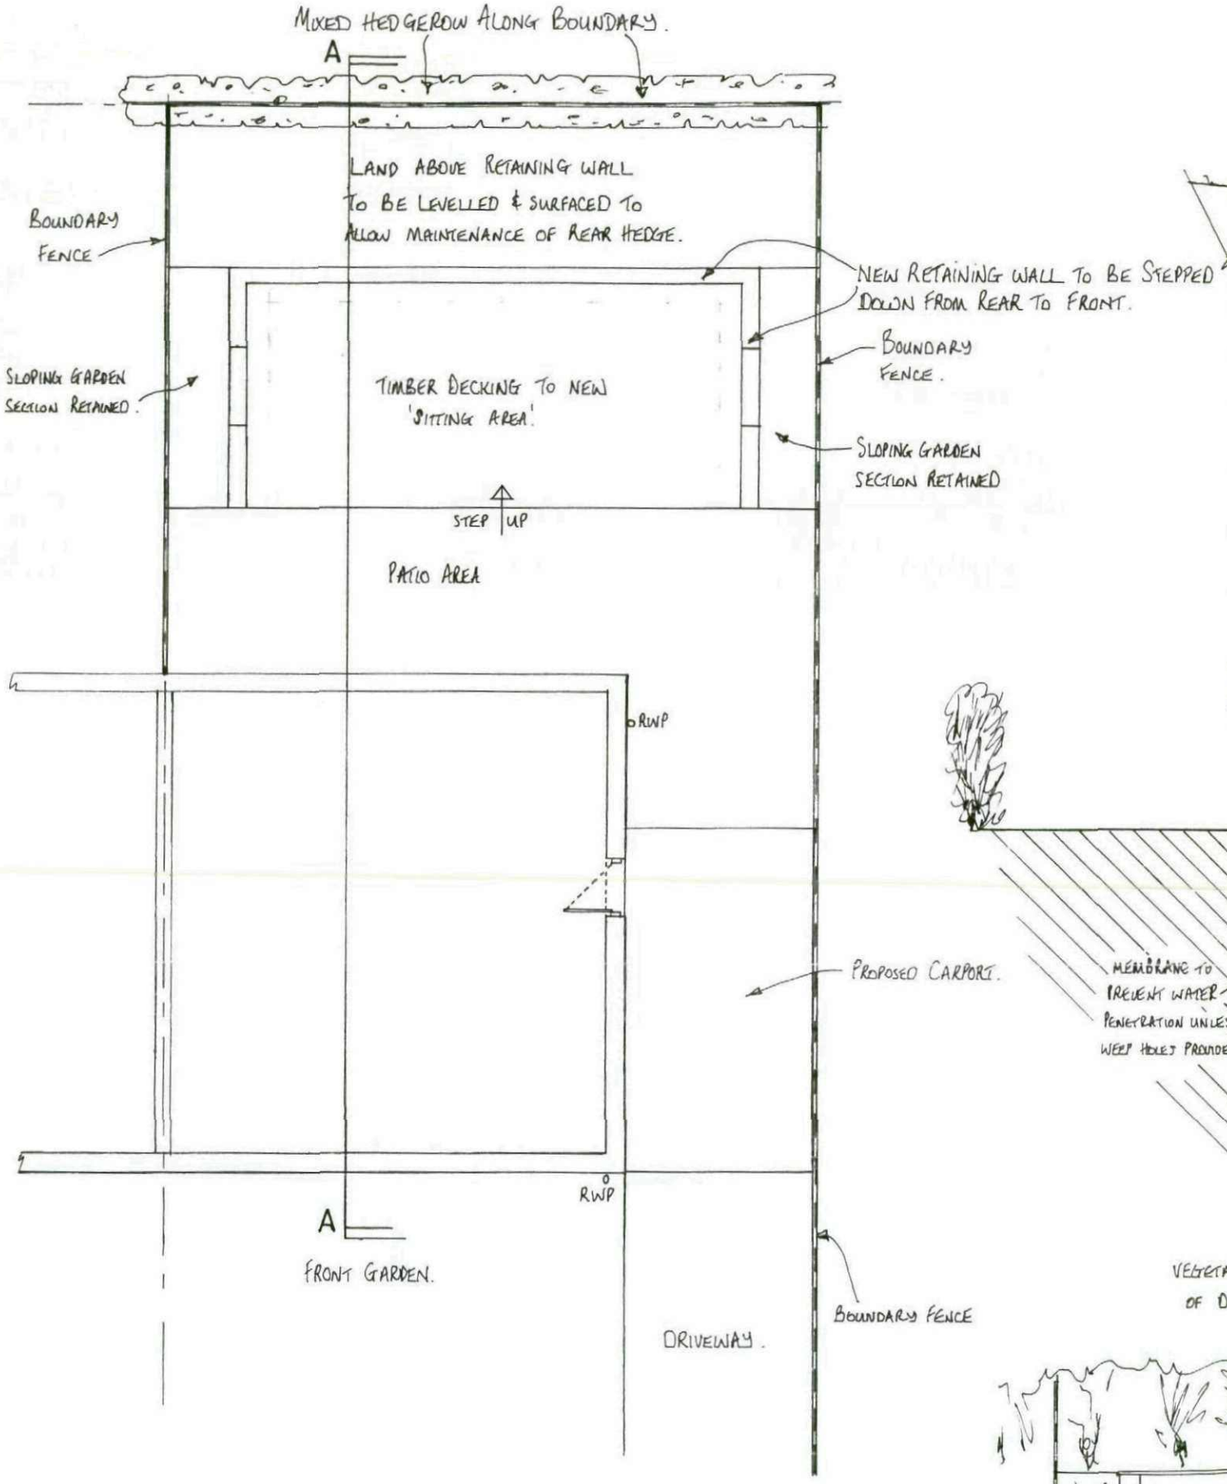


Proposed Site Layout Plan

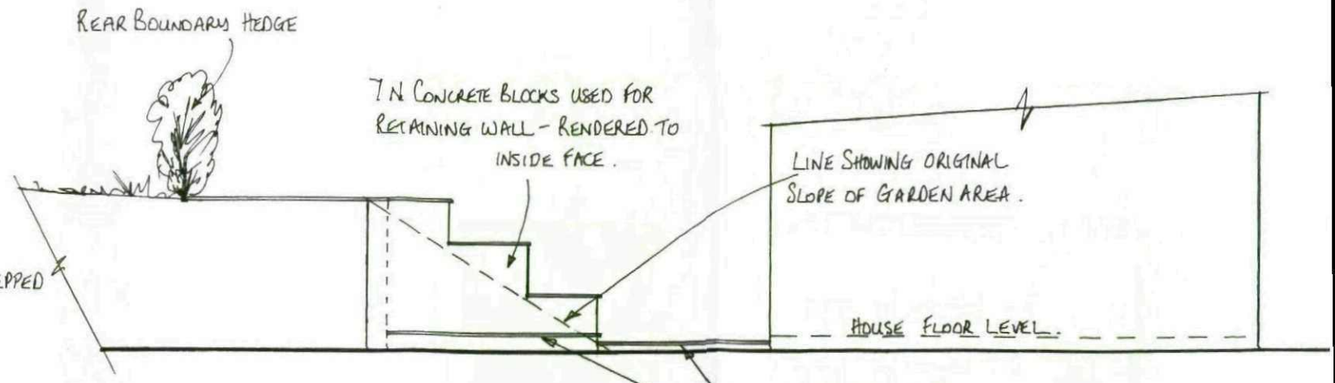

Section Through A-A

MESH PROVIDED TO CENTRE OF VOID AT BACK OF BLOCKS & VOID FILLED WITH CONCRETE. MAIN WALL CONSTRUCTED OF 7N BLOCKS LAID FLAT.

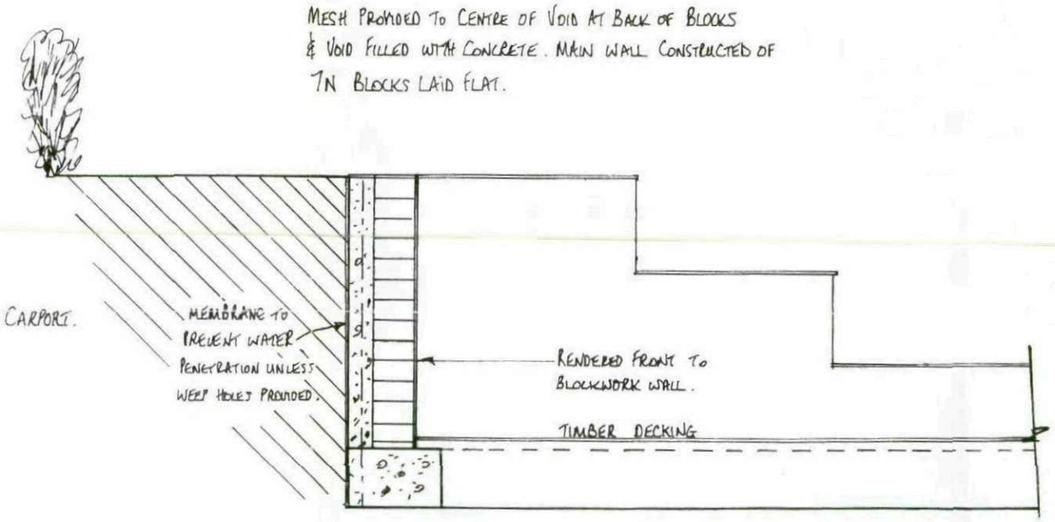

Typical Section



Rear View of Retaining Wall

S.E.A. Planning Limited

Planning & Development Consultants

6A, Hall Annex, Newton Chambers Road,
Thorncliffe Park, Chapeltown, Sheffield
S35 2PH.

Telephone: 0114-2203758

Client(s)	MR R FRASER
Title:	46 SPRINGWOOD ROAD, HOYLAND, PROPOSED EXCAVATION OF GARDEN AND ERECTION OF RETAINING WALL.
Drawn By	SME
Plan Scale:	1:50 & 1:100
Date:	SEPT 2011
Drawing No.	SEA/679/B/001
Revisions:	