


20m 100m

Location Plan 1:1250



20m 100m

Aerial Plan 1:1250

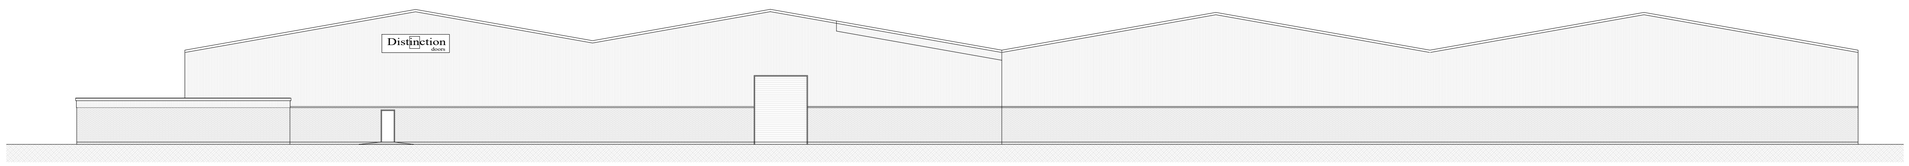

Side Elevation

Existing Elevation



Front Elevation

Existing Elevation

Ordnance Survey (c) Crown Copyright 2020. All rights reserved.

Rev.	Date.	Remarks

NOTES

ALL DIMENSIONS TO BE CHECKED ON SITE
ALL SUBJECT TO STRUCTURAL ENGINEERS CHECKS AND CALCULATIONS
TO BE READ IN CONJUNCTION WITH CONSTRUCTION SPECIFICATION
DO NOT SCALE FROM THIS DRAWING EXCEPT FOR THE PURPOSES OF LOCAL AUTHORITY PLANNING
IF ANY VARIATIONS ARE MADE TO SPECIFICATION/DRAWINGS WITHOUT DK DESIGNS KNOWLEDGE, DK DESIGNS WILL NOT BE HELD ACCOUNTABLE FOR NON COMPLIANCE OF PLANNING AND BUILDING REGULATIONS


This drawing and all the information shown is the property of DK Designs and shall not be copied whole, or in part, or used for any other purpose without written permission of the Company

DK DESIGNS
FUTURE PROJECTS TODAY
7A Haywood House, Hydra Business Park
Nether Lane
Sheffield
S35 1ZX
tel office:- 07591 206852
Web:- www.DK-Designs.co.uk
Email :- Designs@DK-Designs.co.uk

Client.
Distiction Doors


Wentworth Way, Tankersley, Barnsley S75 3DH
Existing Location Plans & Elevation

Scales.	Date.
1:500 1:1250 1:200@ A1	Jan 22
Drawing Number.	Revision. / Drawn by.
2022-02-01	- / DCK/KLU

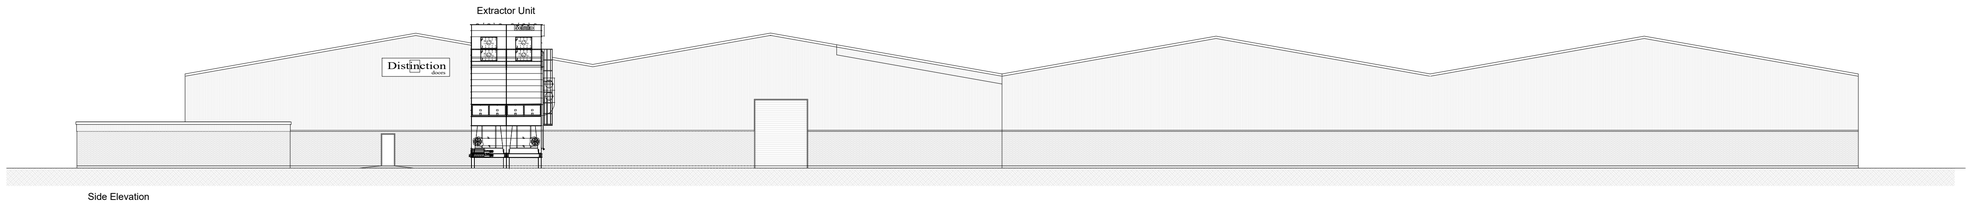

Side Elevation

Proposed Elevation

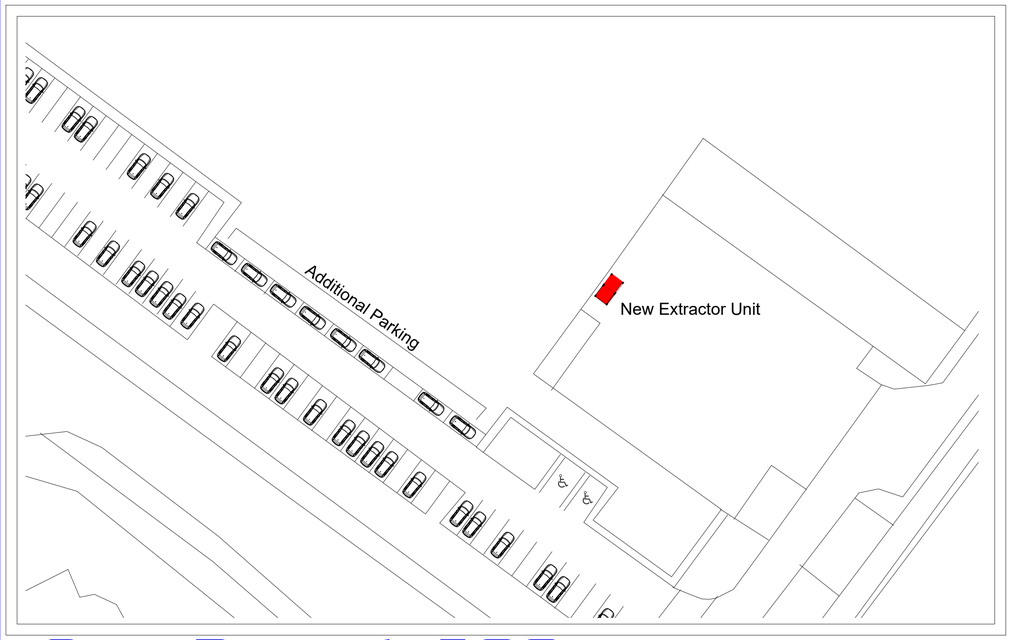


Site Plan 1:500

10m 50m




Front Elevation

Proposed Elevation

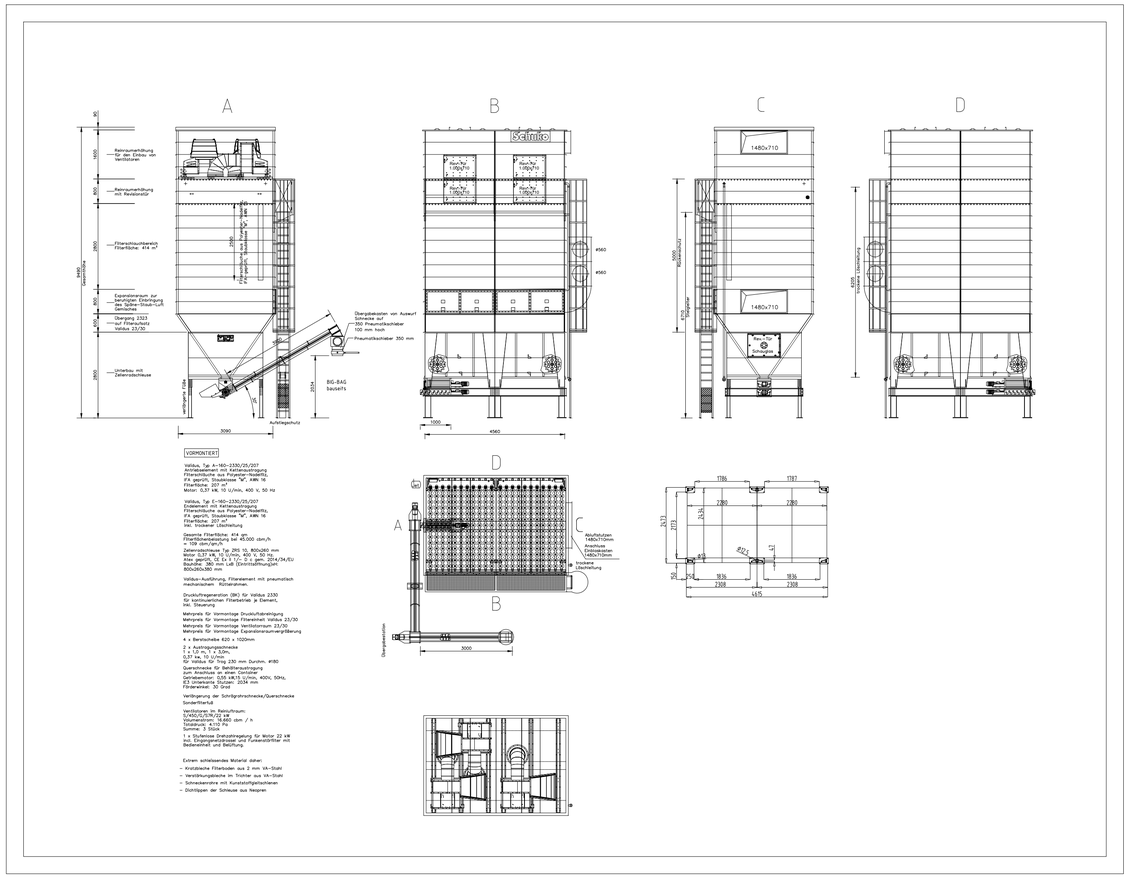

Proposed Exactor Unit

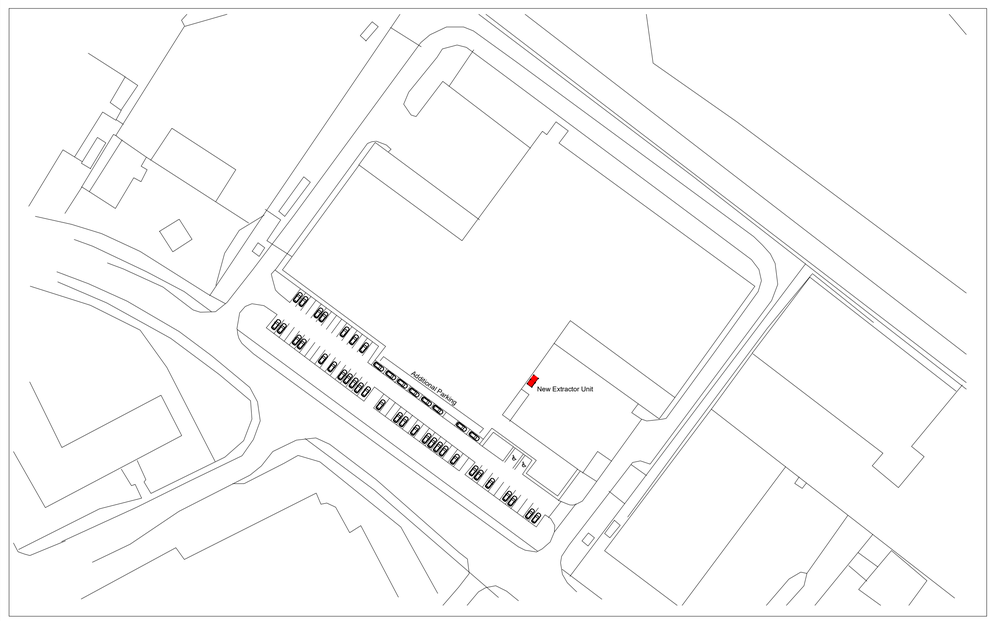

Location Plan 1:1250

20m 100m

Rev.	Date.	Remarks

NOTES

ALL DIMENSIONS TO BE CHECKED ON SITE

ALL SUBJECT TO STRUCTURAL ENGINEERS CHECKS AND CALCULATIONS

TO BE READ IN CONJUNCTION WITH CONSTRUCTION SPECIFICATION

DO NOT SCALE FROM THIS DRAWING EXCEPT FOR THE PURPOSES OF LOCAL AUTHORITY PLANNING

IF ANY VARIATIONS ARE MADE TO SPECIFICATION/DRAWINGS WITHOUT DK DESIGNS KNOWLEDGE, DK DESIGNS WILL NOT BE HELD ACCOUNTABLE FOR NON COMPLIANCE OF PLANNING AND BUILDING REGULATIONS

This drawing and all the information shown is the property of DK Designs and shall not be copied whole, or in part, or used for any other purpose without written permission of the Company

DK DESIGNS
FUTURE PROJECTS TODAY

7a Haywood House, Hydra Business Park
Nether Lane
Sheffield
S35 1ZX
TEL OFFICE:- 07591 206852
WEB:- www.DK-Designs.co.uk
EMAIL :- Designs@DK-Designs.co.uk

Client.
Distiction Doors

Wentworth Way, Tankersley, Barnsley S75 3DH
Proposed Plans & Elevation

Scales.	Date.
1:50 1:200 @ A1	Jan 22
Drawing Number.	**Revision.**	**Drawn by.**
2022-02-02	-	DCK/KLU