


ALL EXISTING DIMENSIONS BASED ON SURVEY CARRIED OUT BY NPS. FURTHER SURVEY IS ADVISED PRIOR TO COMMENCEMENT OF WORKS

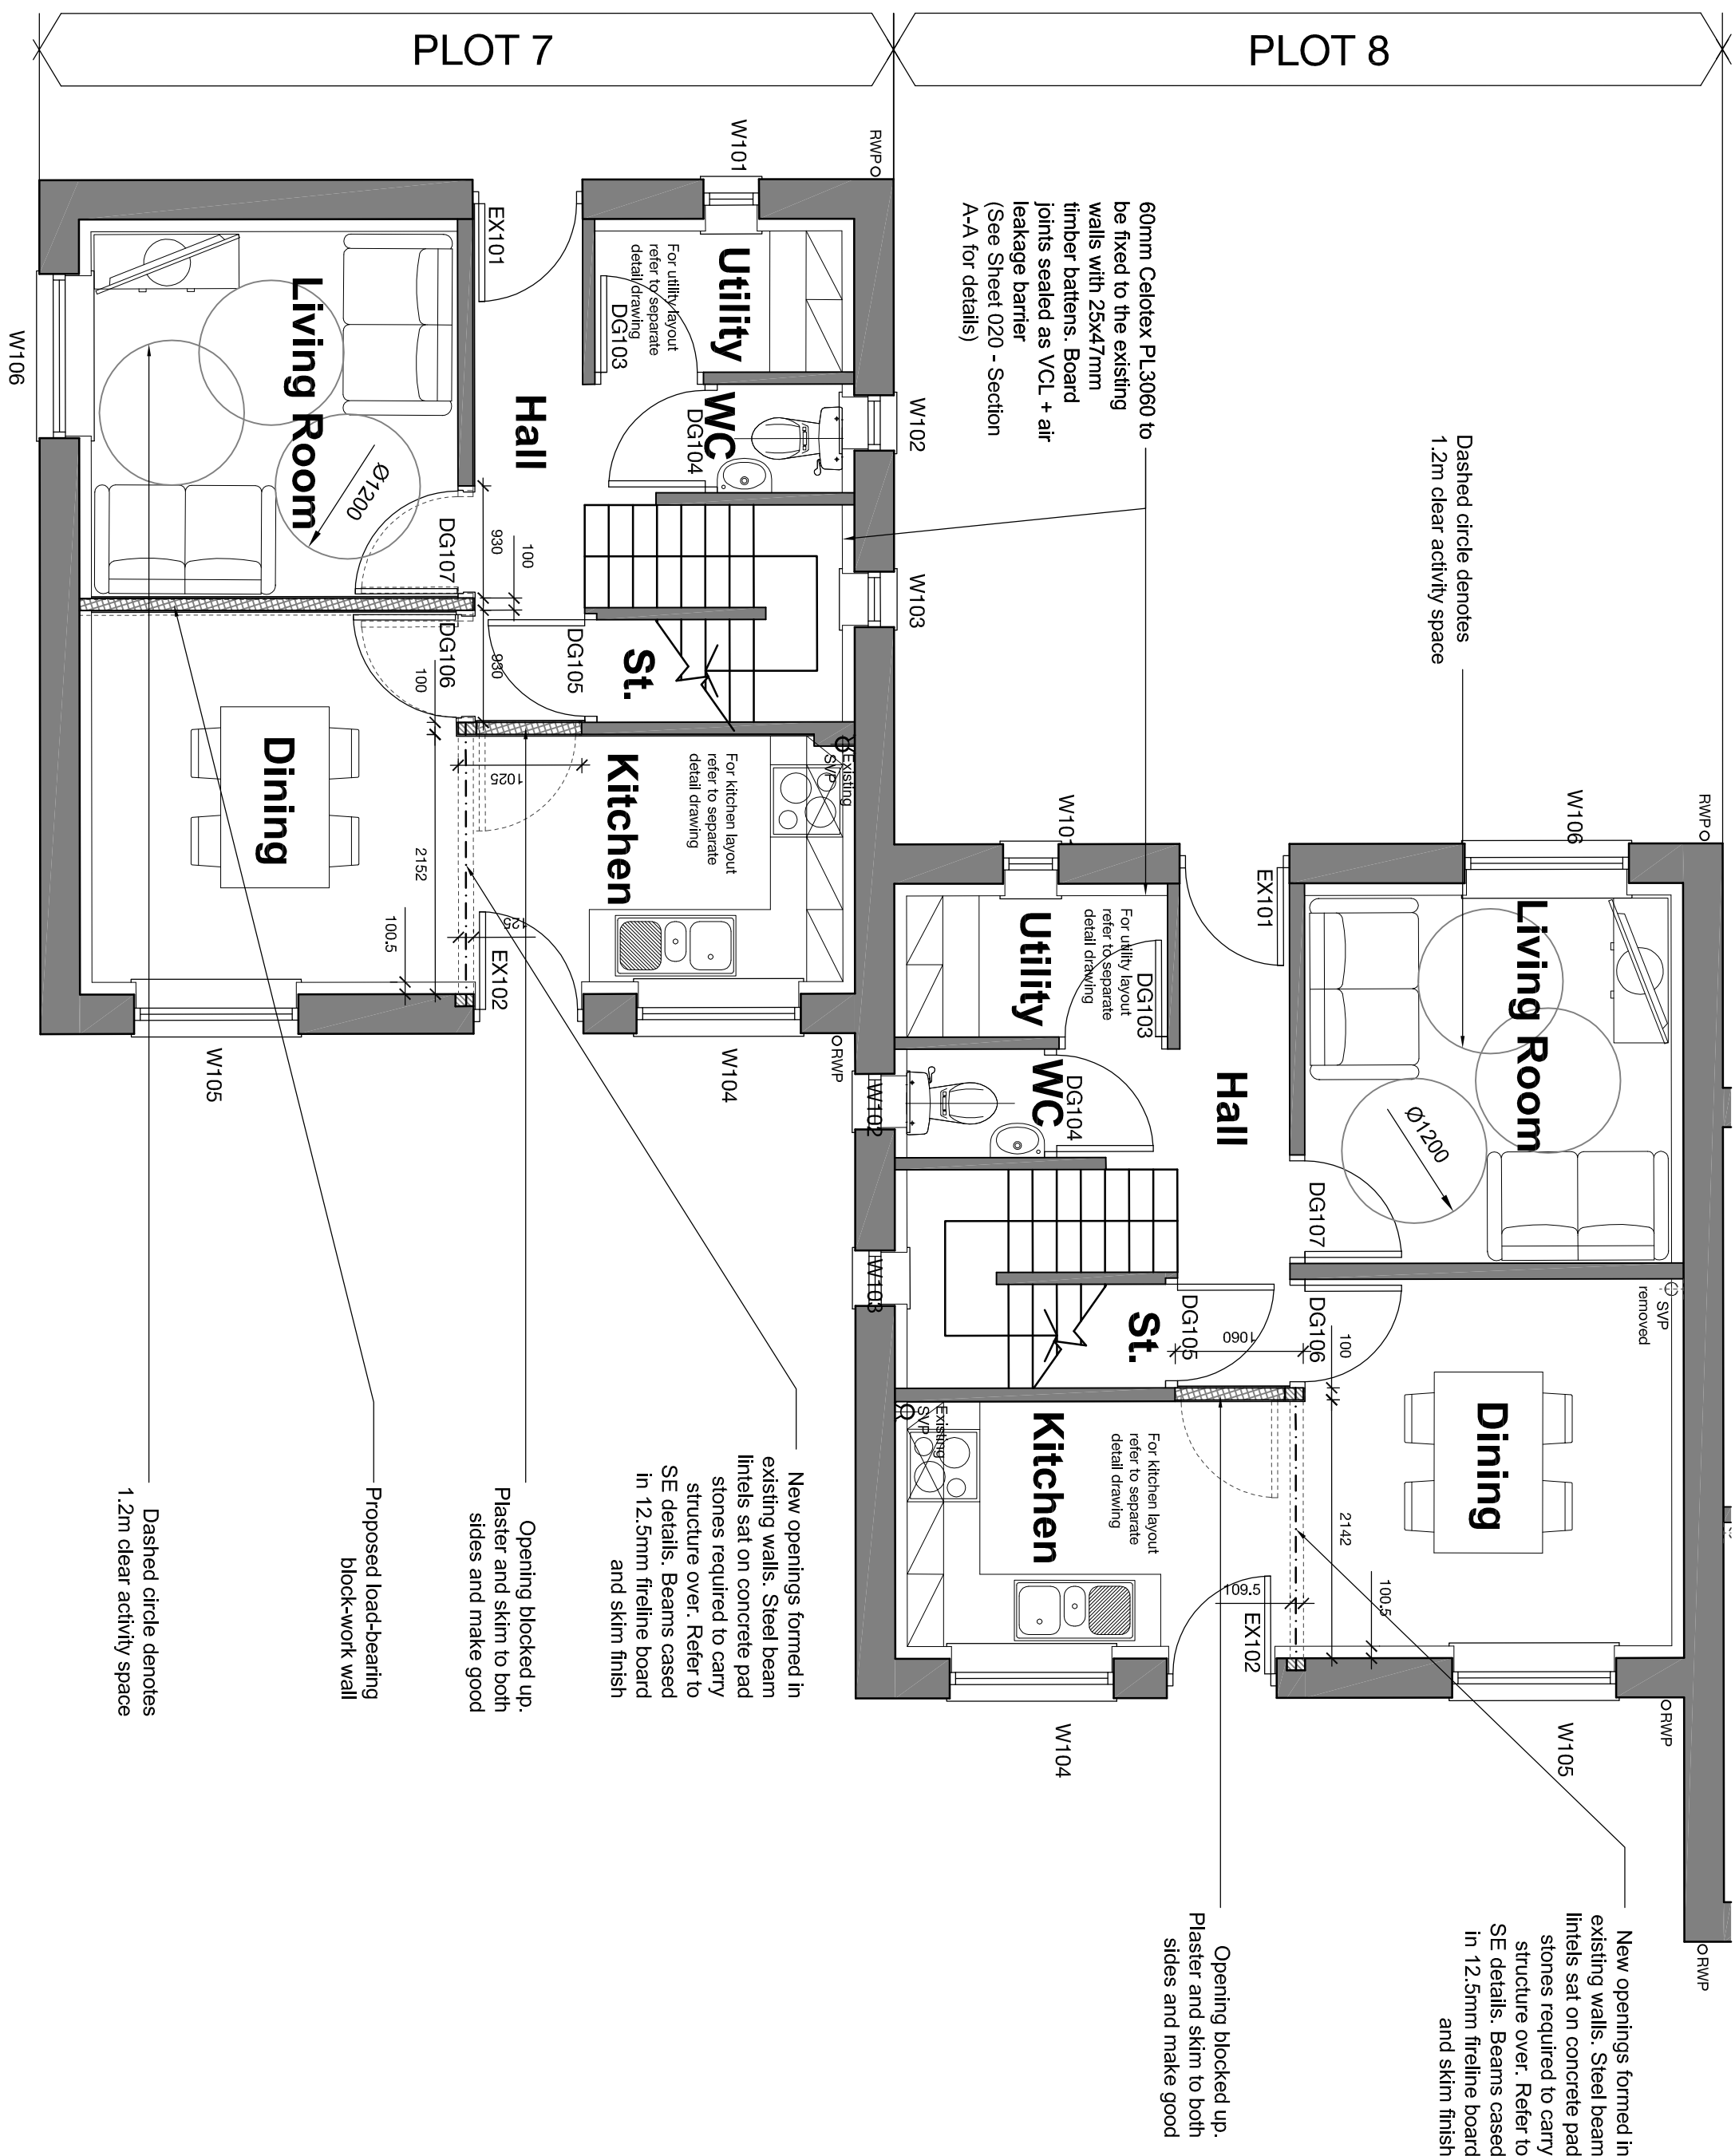

PLOT 07 - 08 PROPOSED GROUND FLOOR PLAN



PLOT 07 - 08 PROPOSED FIRST FLOOR PLAN

[illegible]