



DO NOT SCALE THIS DRAWING. ALL DIMENSIONS MUST BE CHECKED/ VERIFIED ON SITE. IF IN DOUBT ASK.

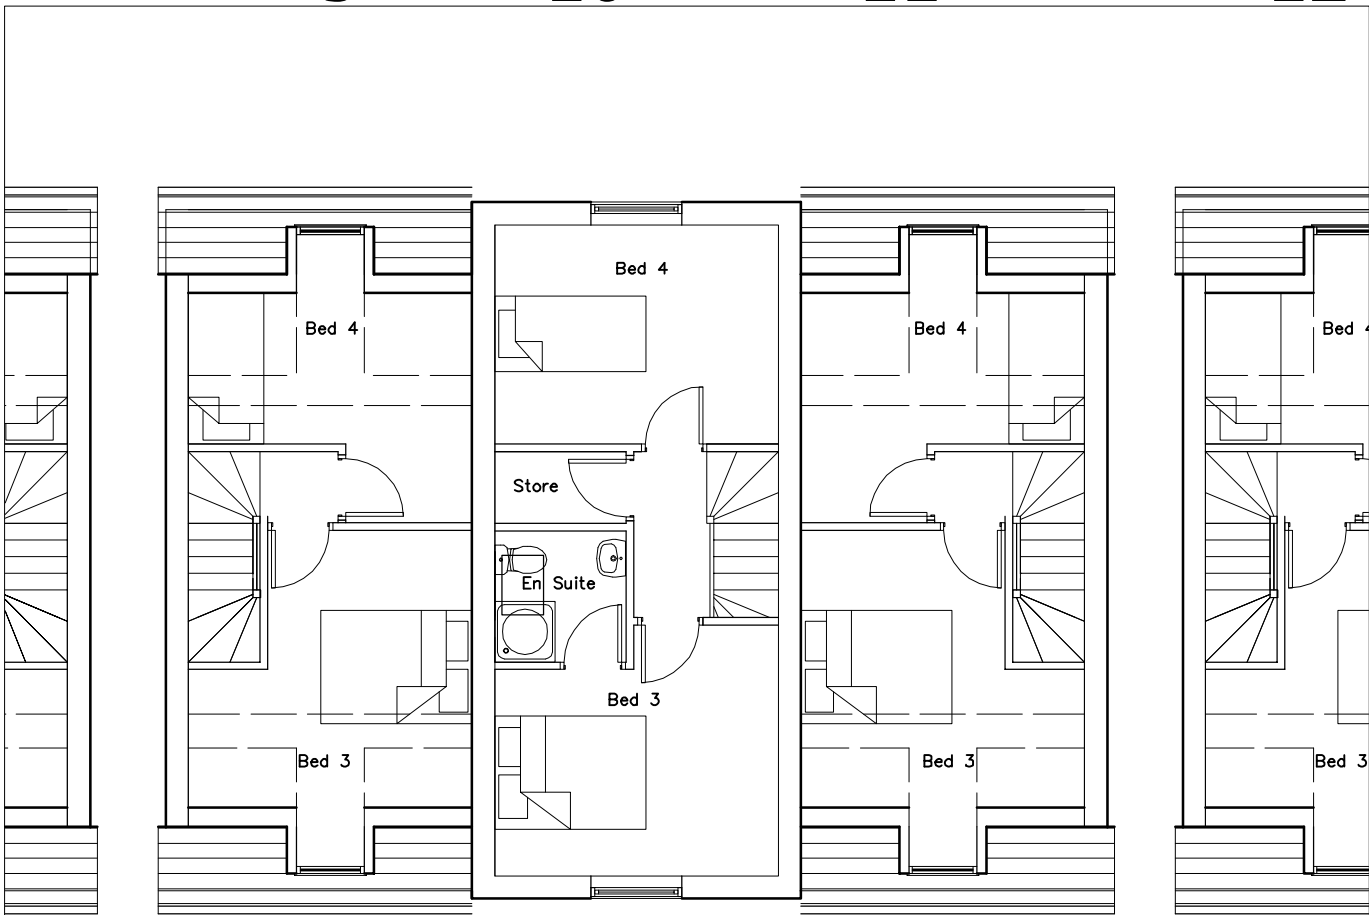


Second Floor Layout

Sec

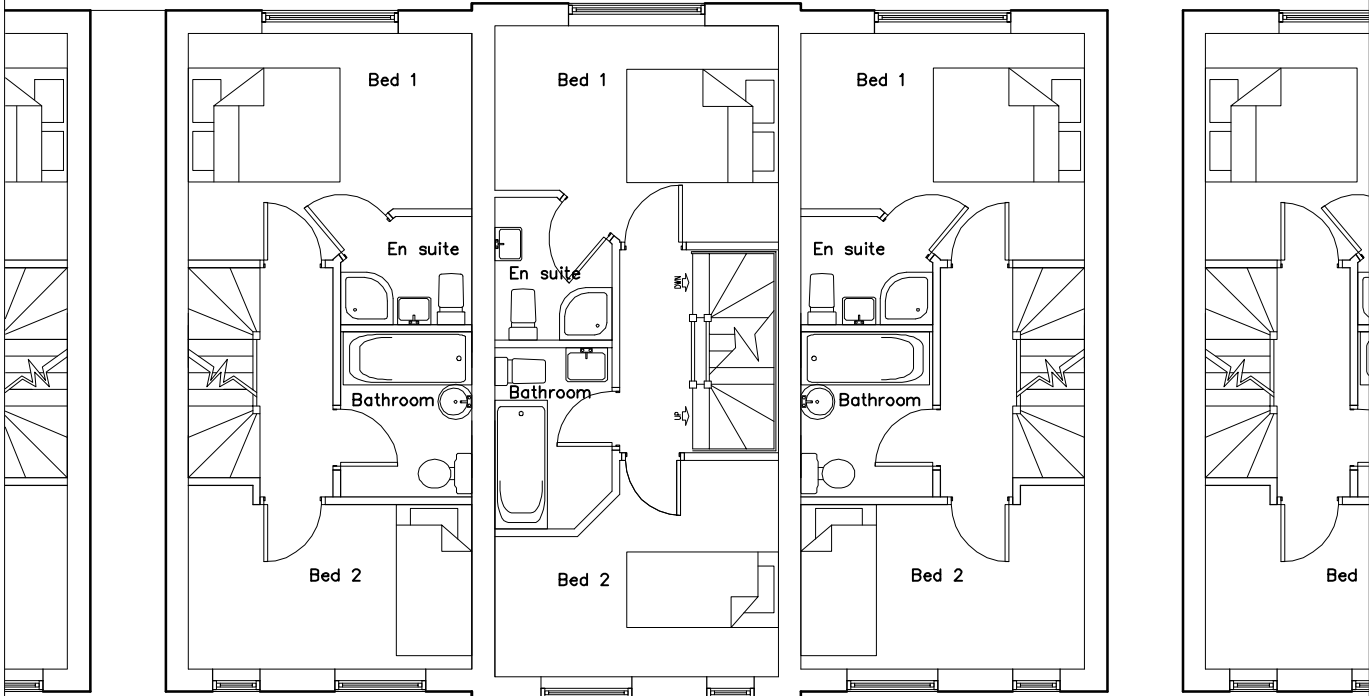

First Floor Layout

F

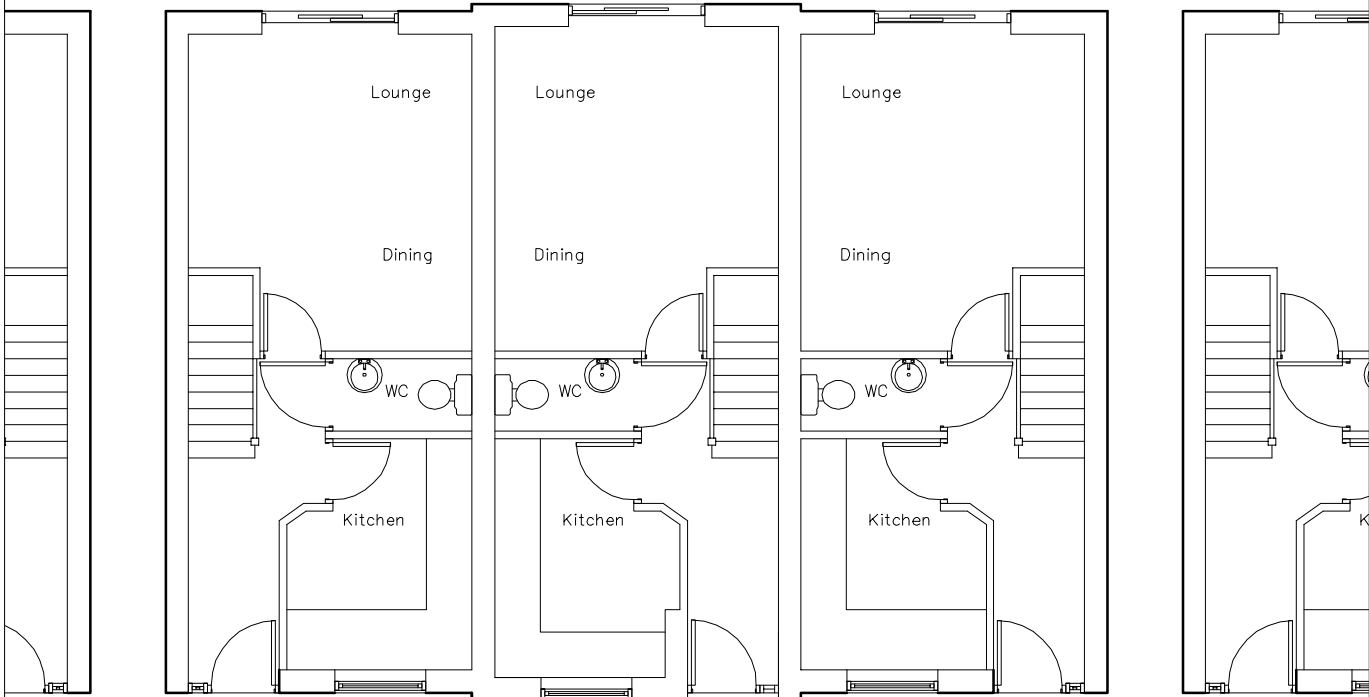

Ground Floor Layout

Gro

9

10

11

12

Construction

Roof – Concrete interlocking tiles

Walls – Hansons World Red & Safron Multi

Brick Brand – Hansons World Red & Safron Multi

Render – One coat render – Ref 016 Ivory

Windows – White PVC-U

Rev:	Date:	Notes:
Mark Brotherton Ltd		
Chartered Architect		
FOX COTTAGE-WHITLEY ROAD-WHITLEY		
WF12 0LU		
Tel/Fax : 01924 459231		
email:mba@tinyworld.co.uk		

Client: Leisure Inns Developments	
Project: The Half Way Hotel, Goldthorpe	
Drawing: Unit 9-11 Layouts	
Date: October 2009	Scale: 1:100 @A3
Drawing No: 0956/316	
Rev:	