



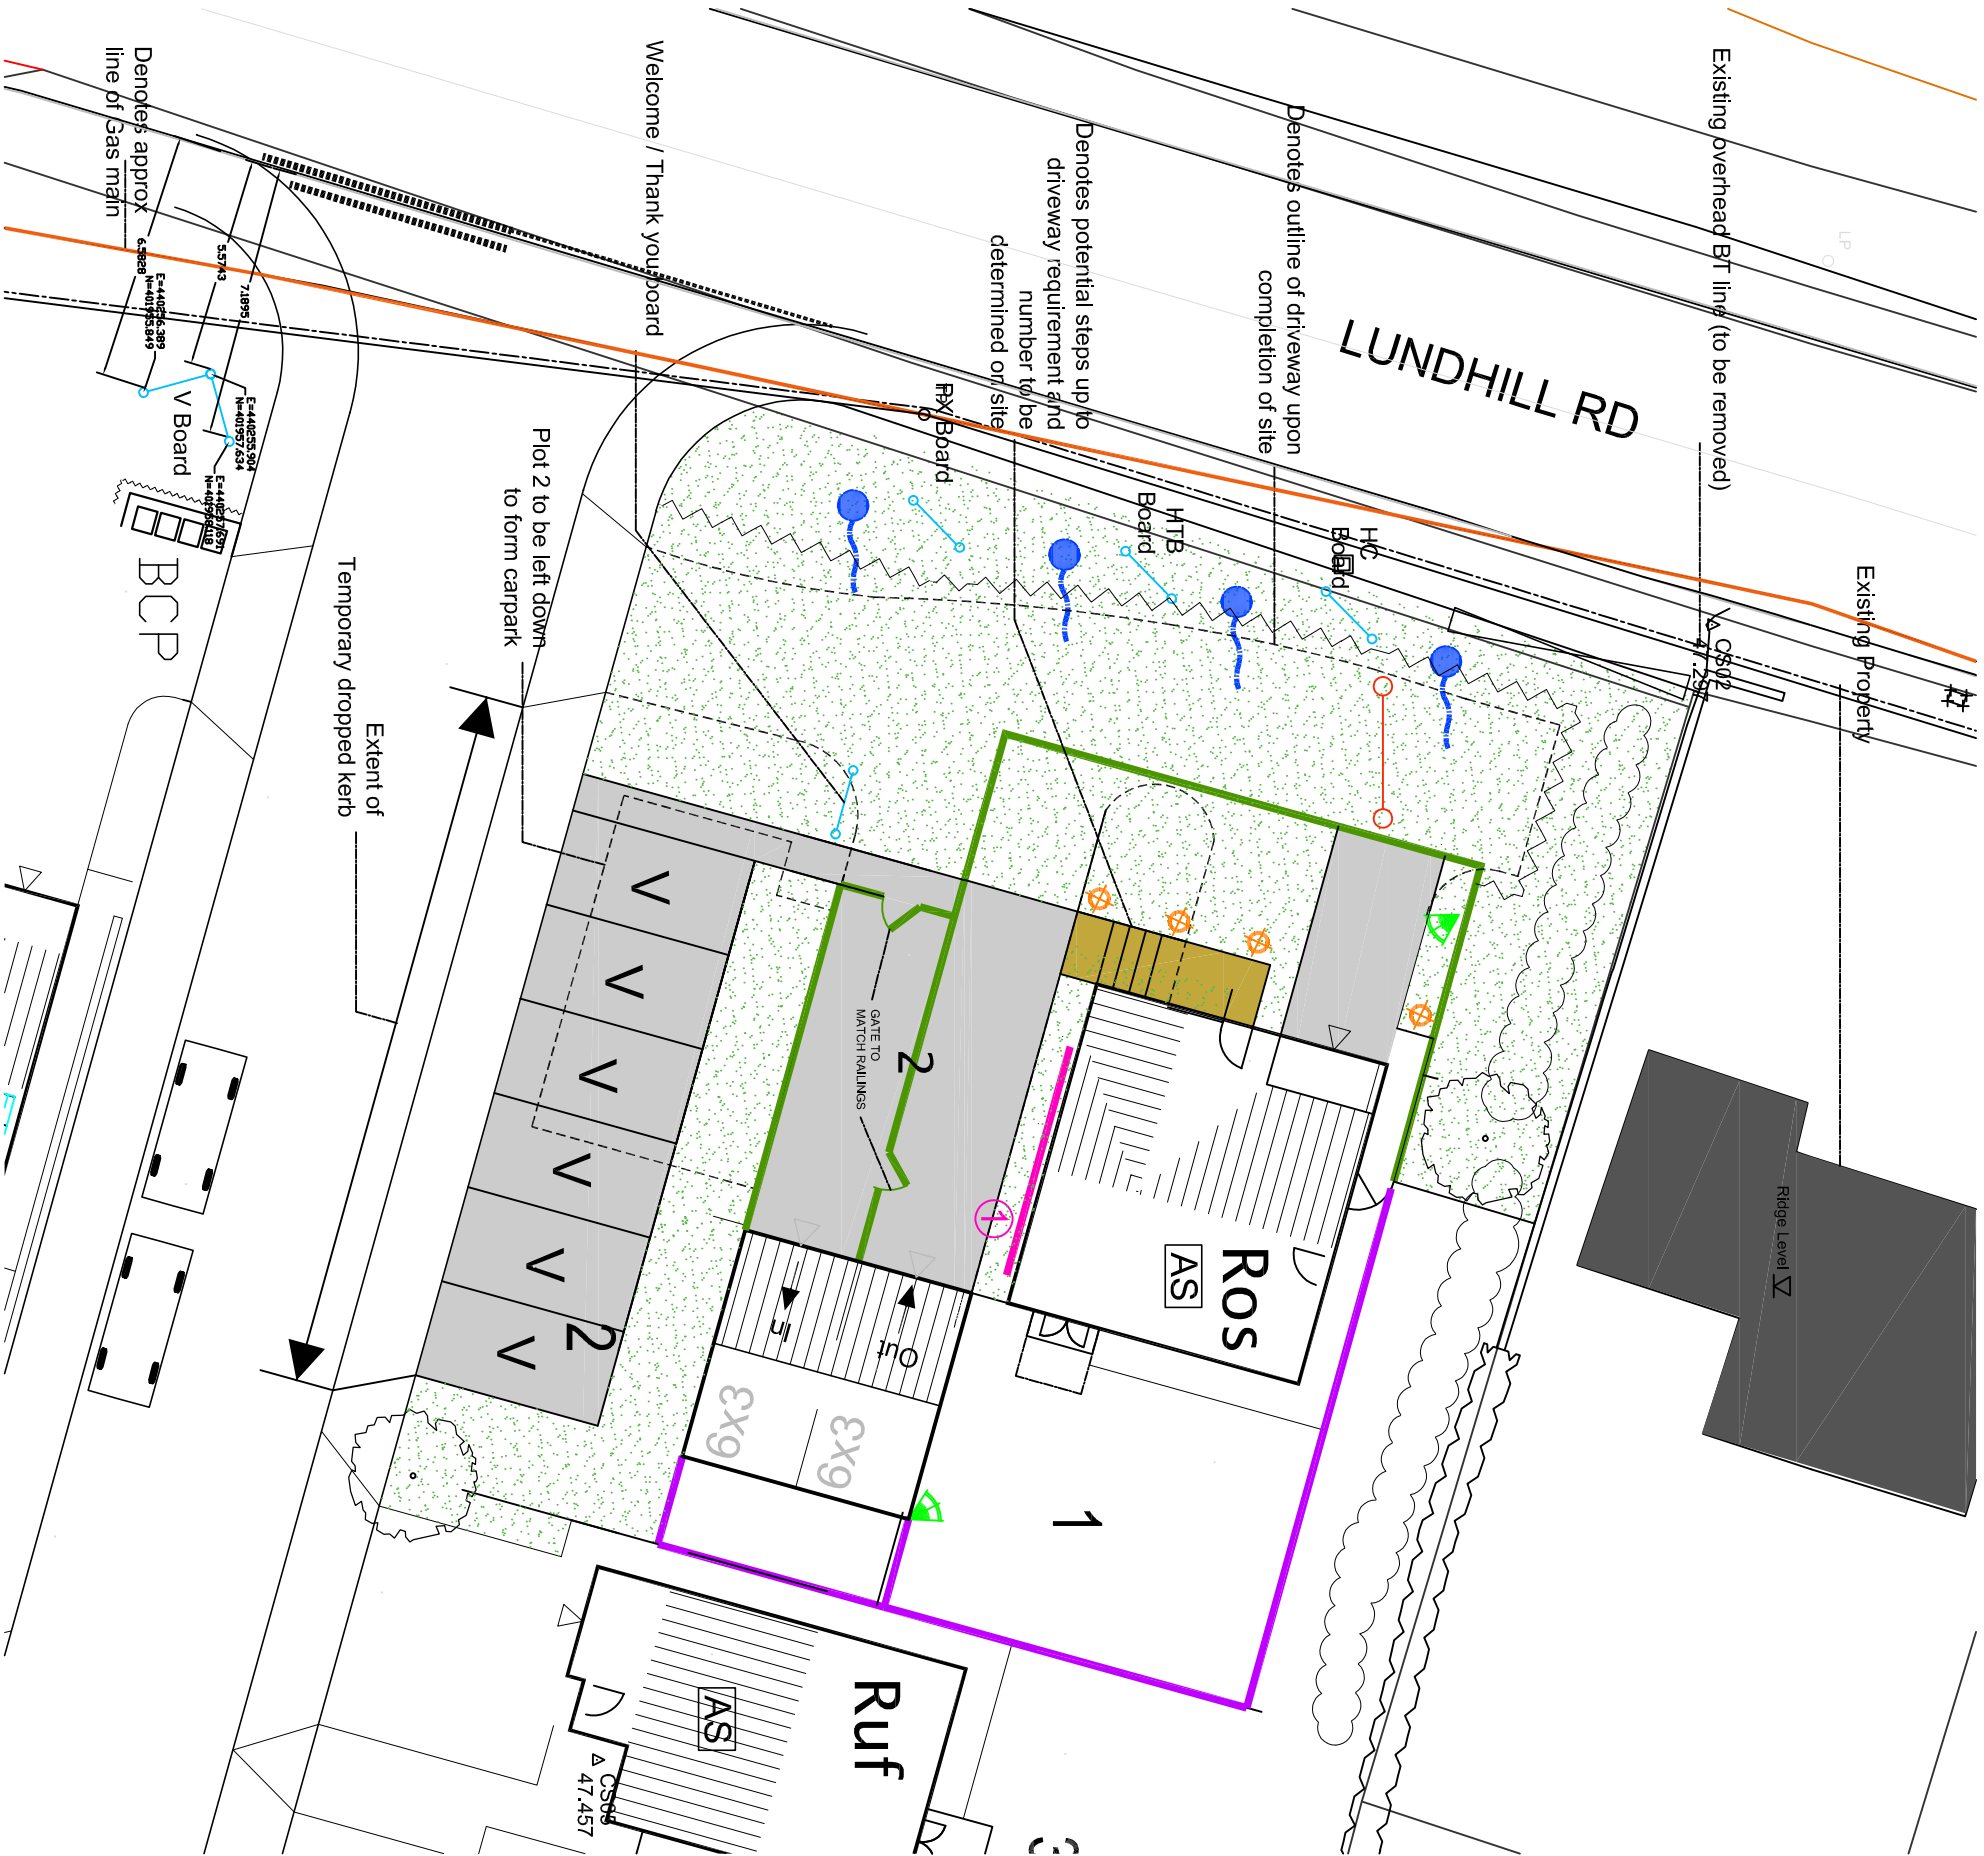

LEGEND

- Floodlight Location PIR Sensor
- Flagpoles (Persimmon)
Refer to Standard Detail SD_28
- Solar Bollards Location Dusk til dawn
- Main V Board Stack Location
See detail below
- 1.8m Close Board Fence TYPE 3
Refer to Standard Detail SD_04
- Metal Railings and matching gate (900mm High)
SD04 Type 8
- White Lettering
- Promotional Banners
- Gate
1.8m High to match fence detail TYPE 3
Refer to Standard Detail SD_04
- Lead in board
- Cricknet style board
- Knee height timber railing TYPE 10 (600mm High)
Refer to Standard Detail SD_04
- Denotes Tarmac Area
- Denotes Landscaped area
Refer to site specific landscape design for details
- Denotes PCC Buff Paving
Refer to standard detail SD22 for Sales Garage details

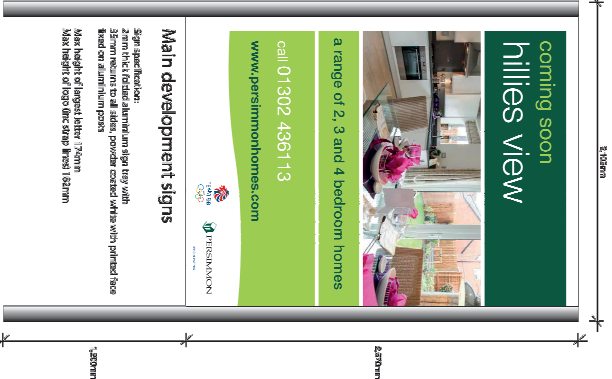

V Board Detail

Persimmon Homes South Yorkshire
Brickyard Way, Snape Lane
Harworth
DN11 8FG
Tel : 01302 436110
www.persimmonhomes.com

Drawing Title
Sales Layout

Development
Hillies View
Land Off Lundhill Rd

Revisions	A	June 2019	MSU removed GMC
-----------	---	-----------	-----------------

Scale:	1:200 @ A3	Drawn:	GMC	Date:	April 2019
Drawing No.	647_A01_09_01	Rev	A		