


Existing Front & Side Elevation Drawings

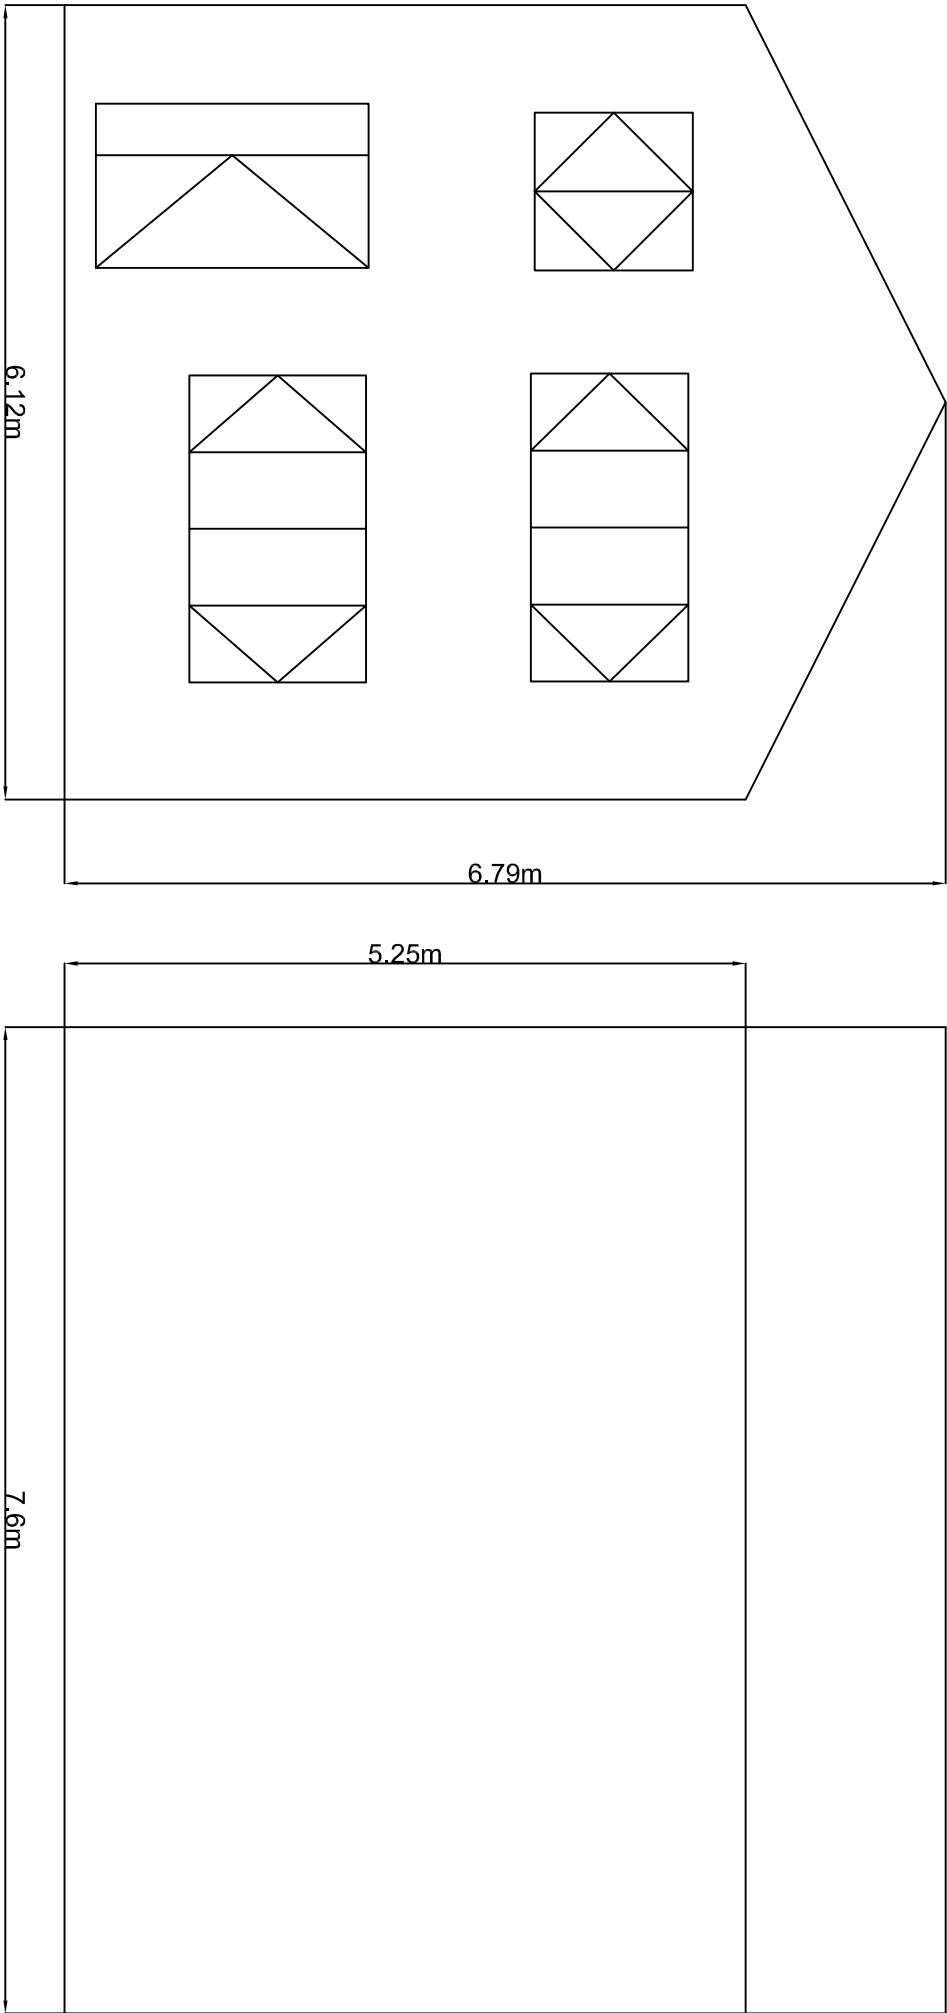

Existing Front Elevation Of Property

Maria Wilson-Ford - 15 Alpertown Close - 3 May 2017

Existing Right Side Elevation Of Property