


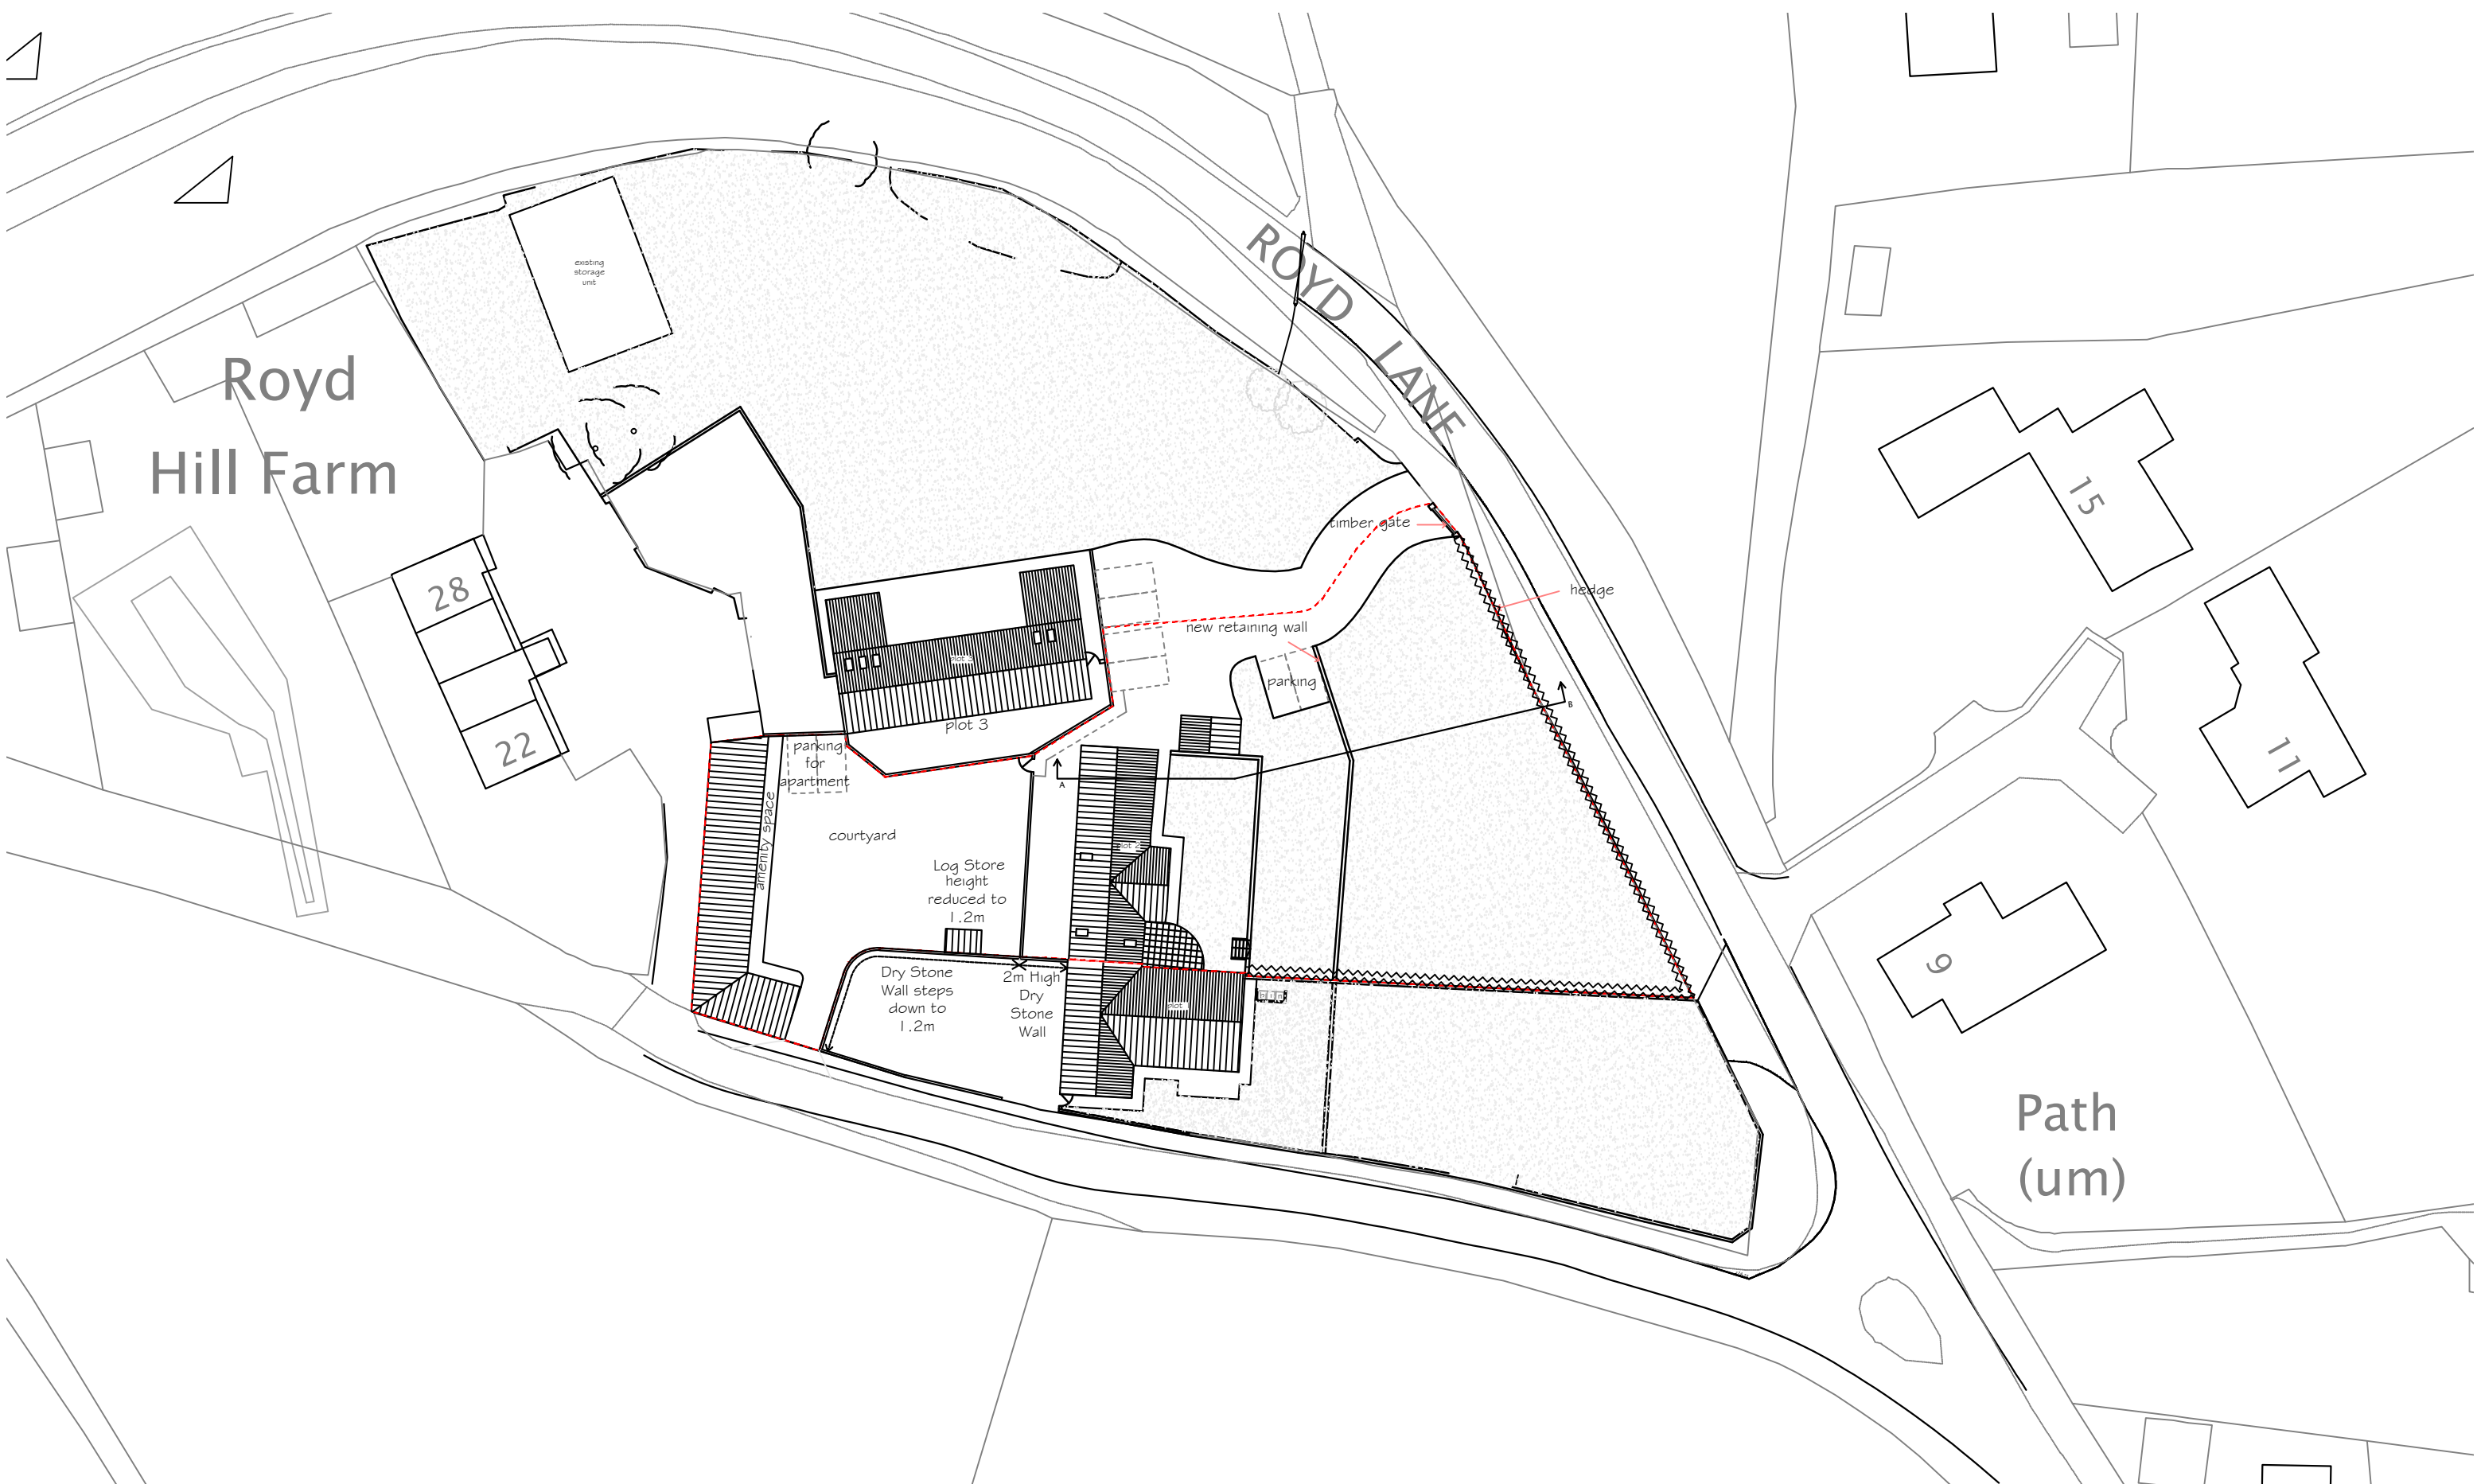

CLIENT
MR DICKINSON

PROJECT
PROPOSED 2 BED APARTMENT
ROYD COTTAGE, ROYD LANE

DRAWING OF
PROPOSED BLOCK PLAN
PLANNING APPLICATION

MARKETING NAME

drawing no P13:016:02		rev b	date FEB 13
scale 1:500	drawn mrB	checked by	checked date

MBAS Architecture is a trading name of mbas (south yorkshire) ltd

MBAS

matthew burgin

architectural services

aizlewoods mill

nursery street

sheffield

t. 01142570044

m. 07919 116224