Darley Cliffe Hall, Rear Garden, Tree Protection Fence, During Path Install Rev 3

Key

254 lm of protective fencing during works

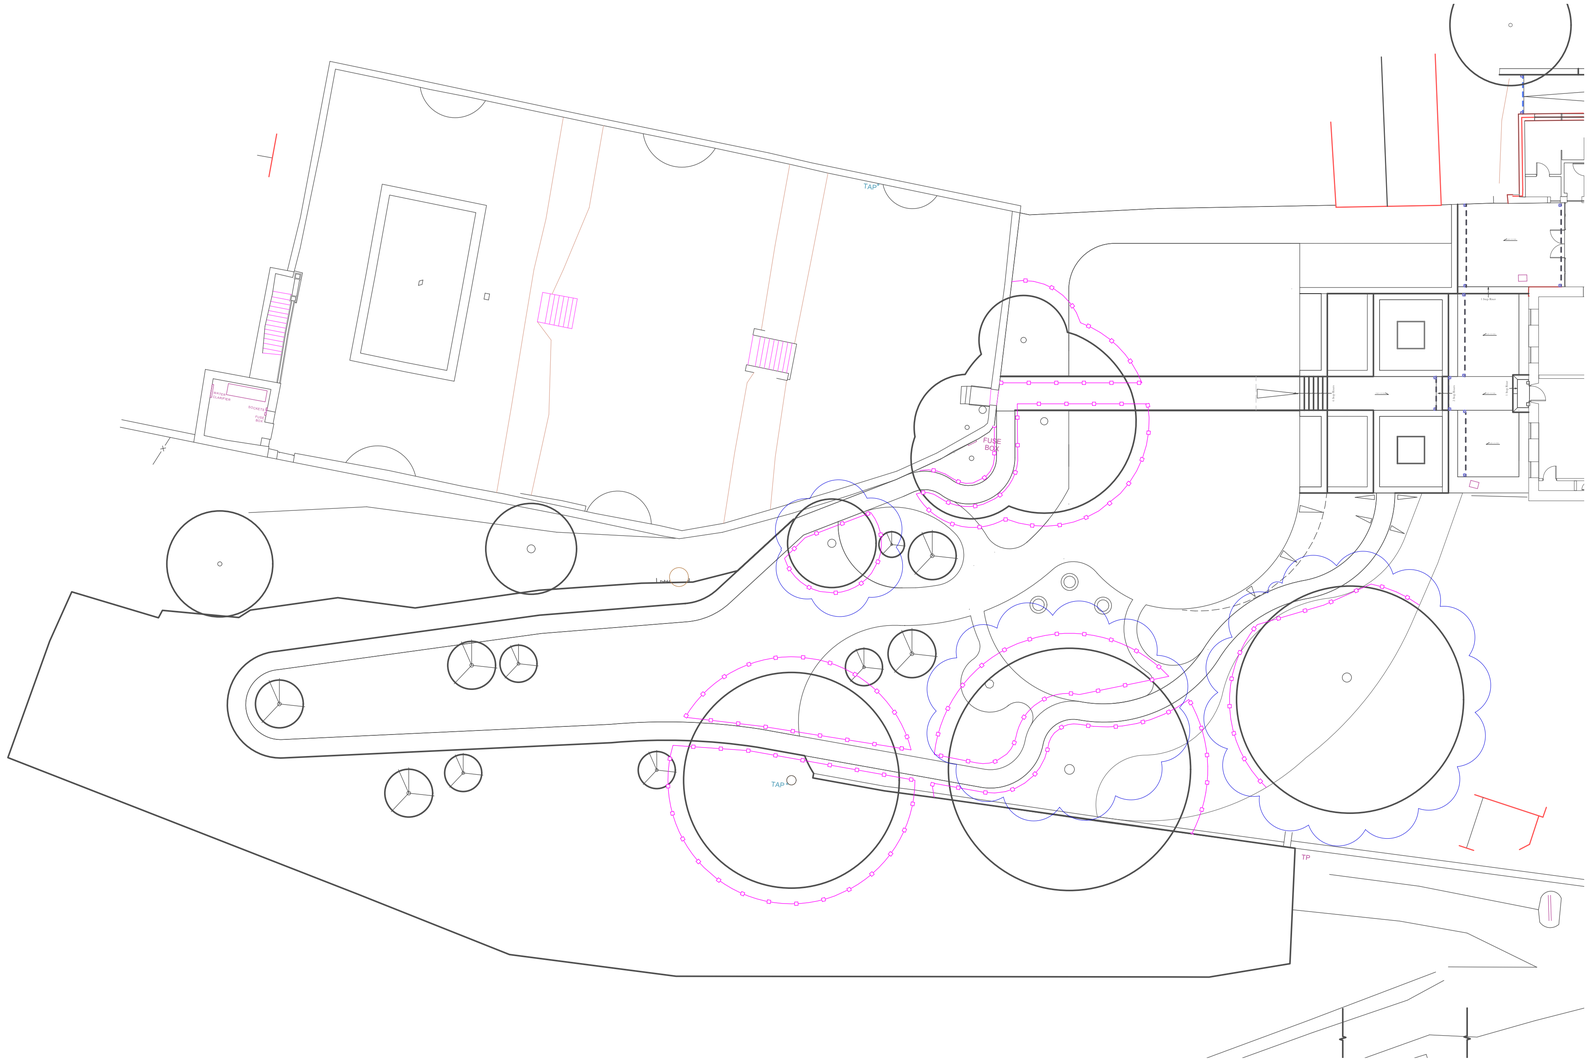

0 1m 3m 5m 10m

All dimensions to be checked by contractor on site prior to providing final quotation.

Design subject to obtaining any relevant planning permissions and any necessary building regulations.

All finished surfaces to be a minimum 150mm below DPC.

Construction Plan not to be scaled from please see setting out plan for dimensions.

This drawing is not to be scaled from. Please see setting out plan for site dimensions

Notes:

Revision: 3 **Date:** 28.06.22
Rev Notes:

Haras fencing changed for orange barrier fencing mesh this has been added to rear garden tree closet to house on the southern side and tree next to kitchen garden wall

Further protection has been added to the northern side of the middle tree on the southern boundary

Revision: 2 **Date:** 09.06.22
Rev Notes:

Area of Haras fencing increased beyond tree canopy

Revision: 1 **Date:** 05.05.22
Rev Notes:

Drawing updated to allow new above surface path to be installed around existing trees

Project Title: Darley Cliffe Hall, Rear Garden Tree Protection During Works Fence Rev 3

NORTH

Sqm Overall:

Drawing Recived And Reviewed By Landscaper — Please Initial & Date

Check By: PLR

Drawn By: PLR
Date: 28/06/22

Scale: 1/200 @ A1
Drawing No: 4A1.3

Drawing Status: For Planning

Bestall & Co, The Garden Design Studio, The Stables Courtyard, Renishaw Hall, Nr Sheffield, S21 3WB

E - hello@bestall.co
T - 01246439340
www.bestall.co.uk

BESTALL &CO