



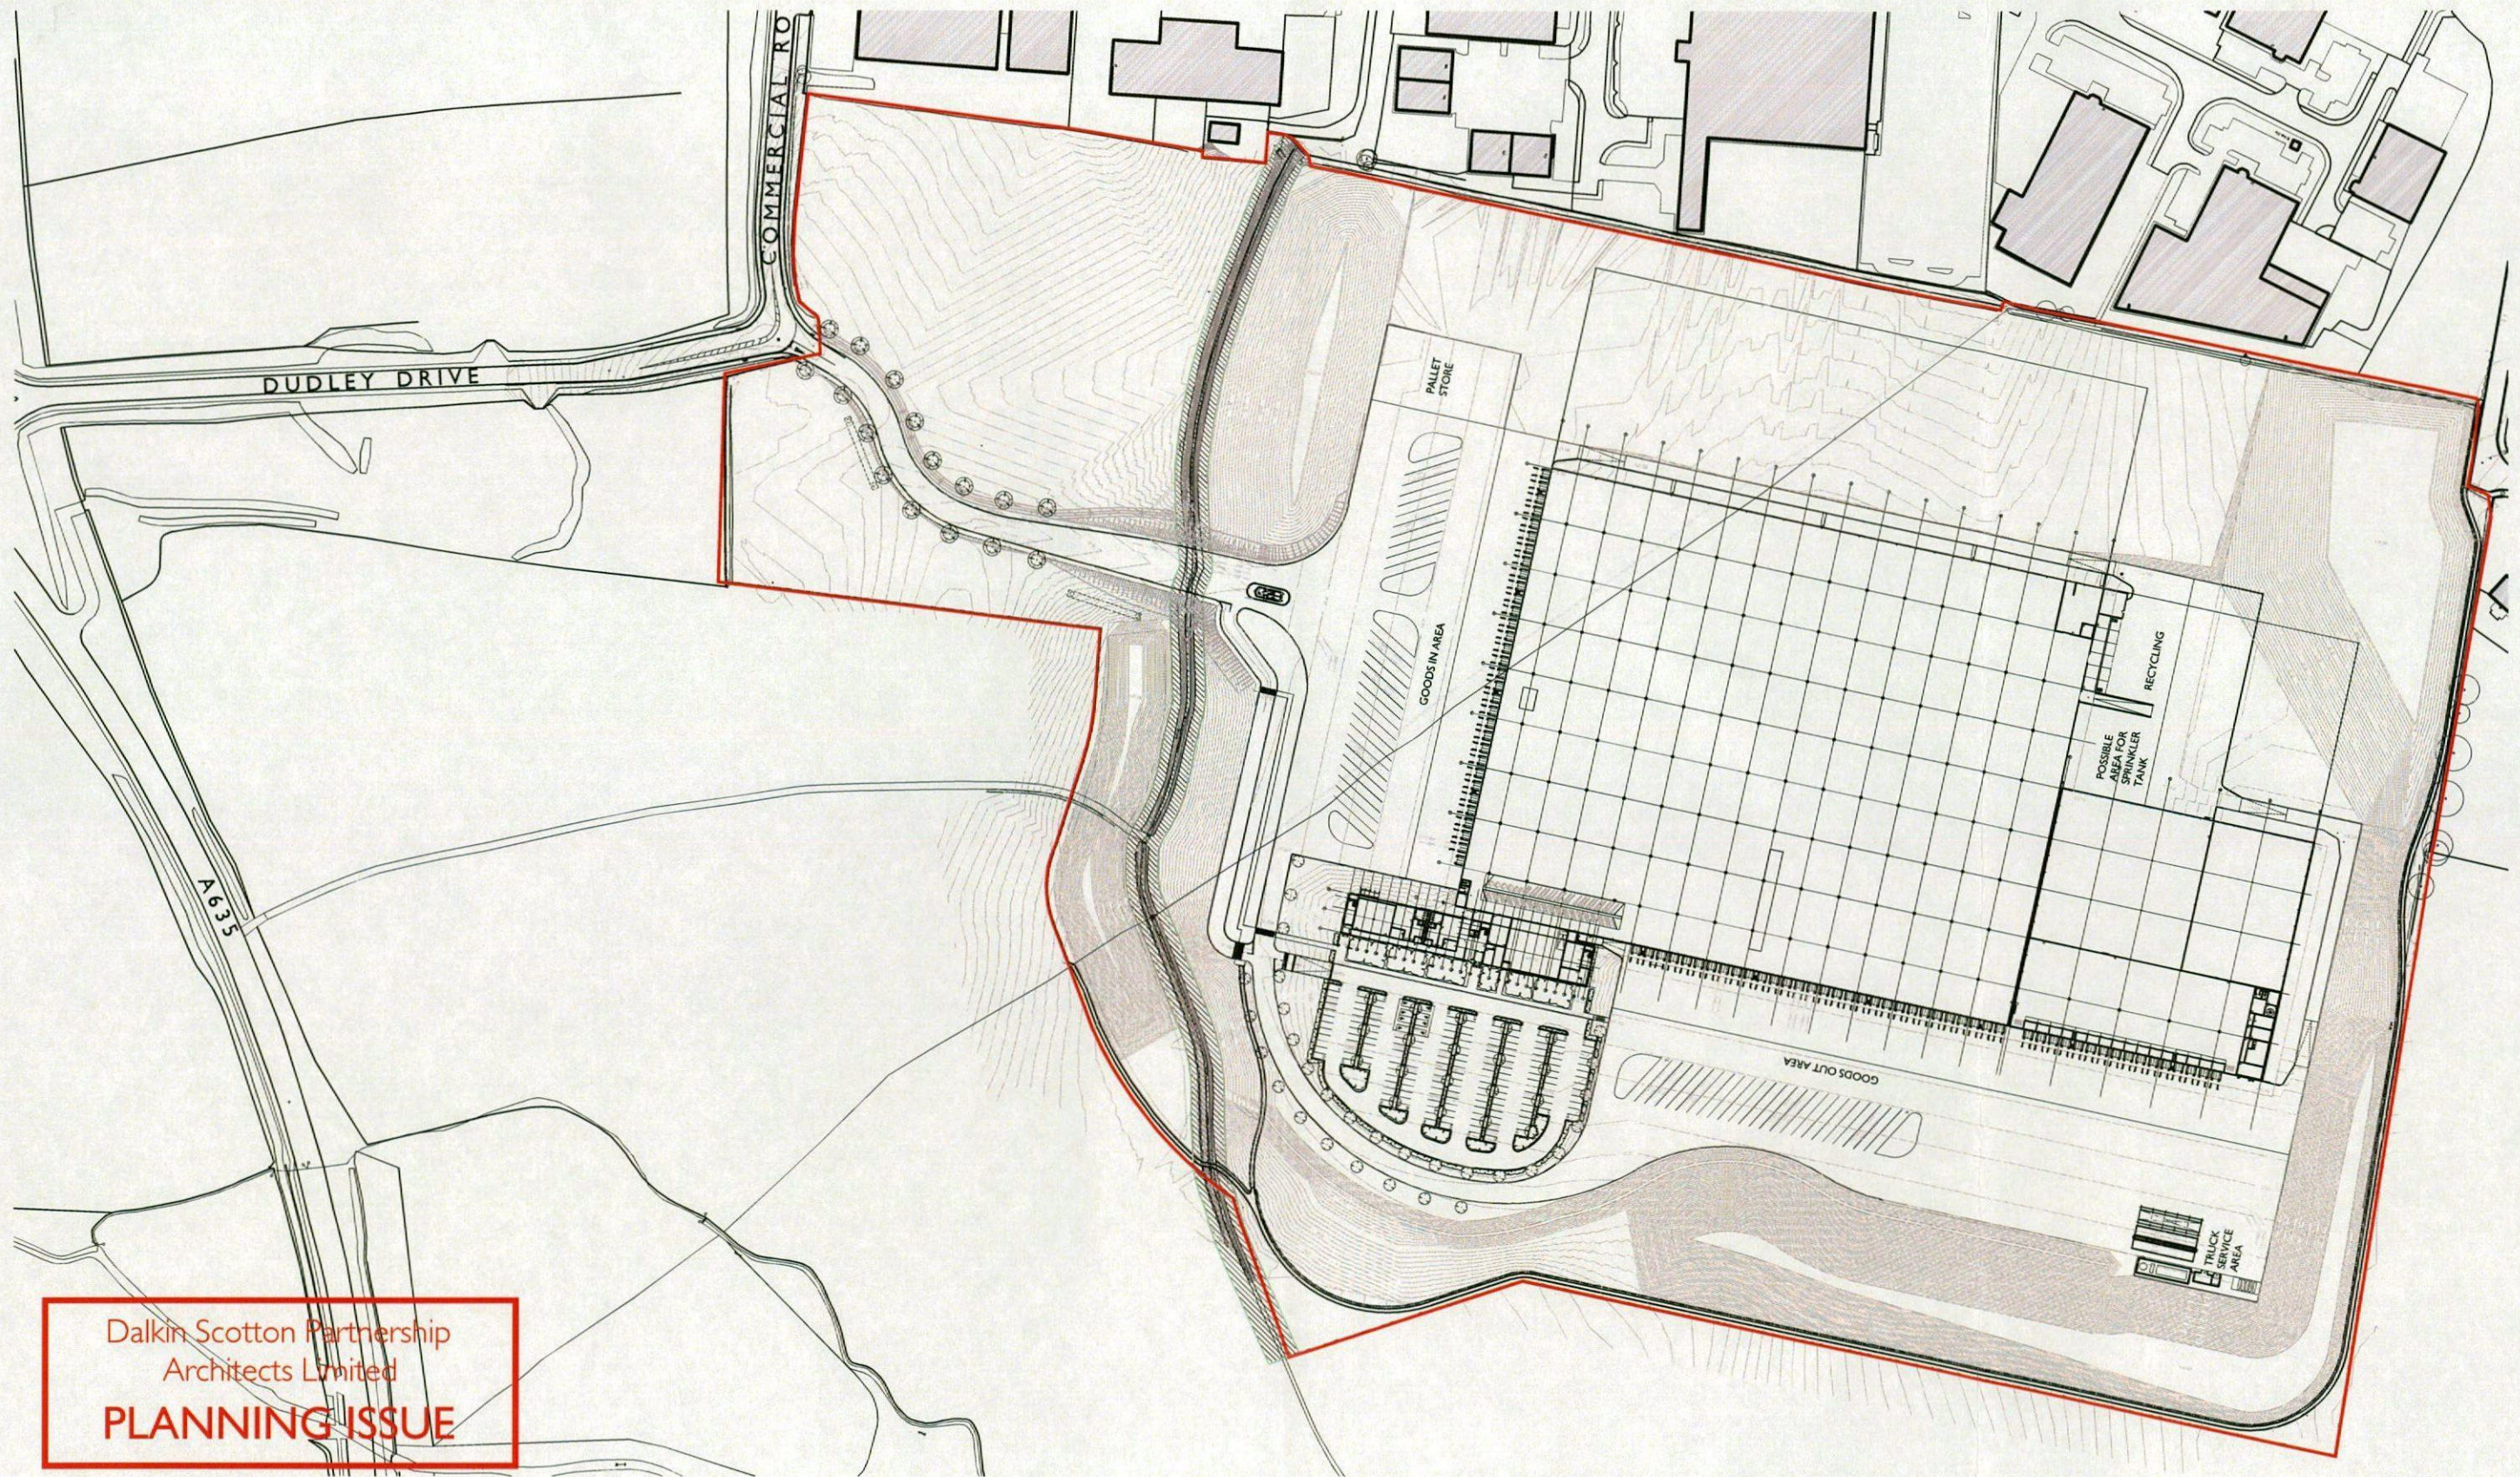

A	REVISED TO CLIENTS COMMENTS 11.09.12	17.09.12	DJN
Revision	Description	Date	Drawn


DALKIN SCOTTON PARTNERSHIP
ARCHITECTS LIMITED
305 FORT DUNLOP FORT PARKWAY BIRMINGHAM B24 9QT

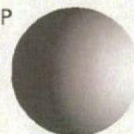

CLIENT **ALDI STORES LTD.**

PROJECT **GOLDTHORPE IND. EST. COMMERCIAL RD, GOLDTHORPE**

TITLE **SITE LOCATION PLAN**

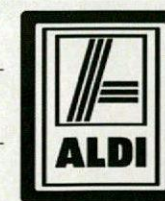

SCALE **1:2500@ A3** DRAWN **DJN** NORTH

DATE **24.04.12** CHECKED **SB**

DWG No. **Y11A25-01-P001** REV **A**

ALL DIMENSIONS TO BE VERIFIED ON SITE PRIOR TO ANY SHOP OR SITE WORKS BEING COMMENCED. ANY DISCREPANCIES TO BE REPORTED TO DALKIN SCOTTON PARTNERSHIP ARCHITECTS LIMITED BEFORE ANY WORK IS PUT IN HAND. DO NOT SCALE FROM THIS DRAWING. THIS DRAWING IS TO BE READ IN CONJUNCTION WITH RELEVANT CONSULTANTS' AND SPECIALISTS' DRAWINGS. THIS DRAWING IS THE PROPERTY OF DALKIN SCOTTON PARTNERSHIP ARCHITECTS LIMITED. COPYRIGHT IS RESERVED BY THEM AND THE DRAWING IS ISSUED ON THE CONDITION THAT IT IS NOT COPIED, REPRODUCED, RETAINED OR DISCLOSED TO ANY UNAUTHORISED PERSON EITHER WHOLLY OR IN PART WITHOUT THE WRITTEN CONSENT OF DALKIN SCOTTON PARTNERSHIP ARCHITECTS LIMITED.