


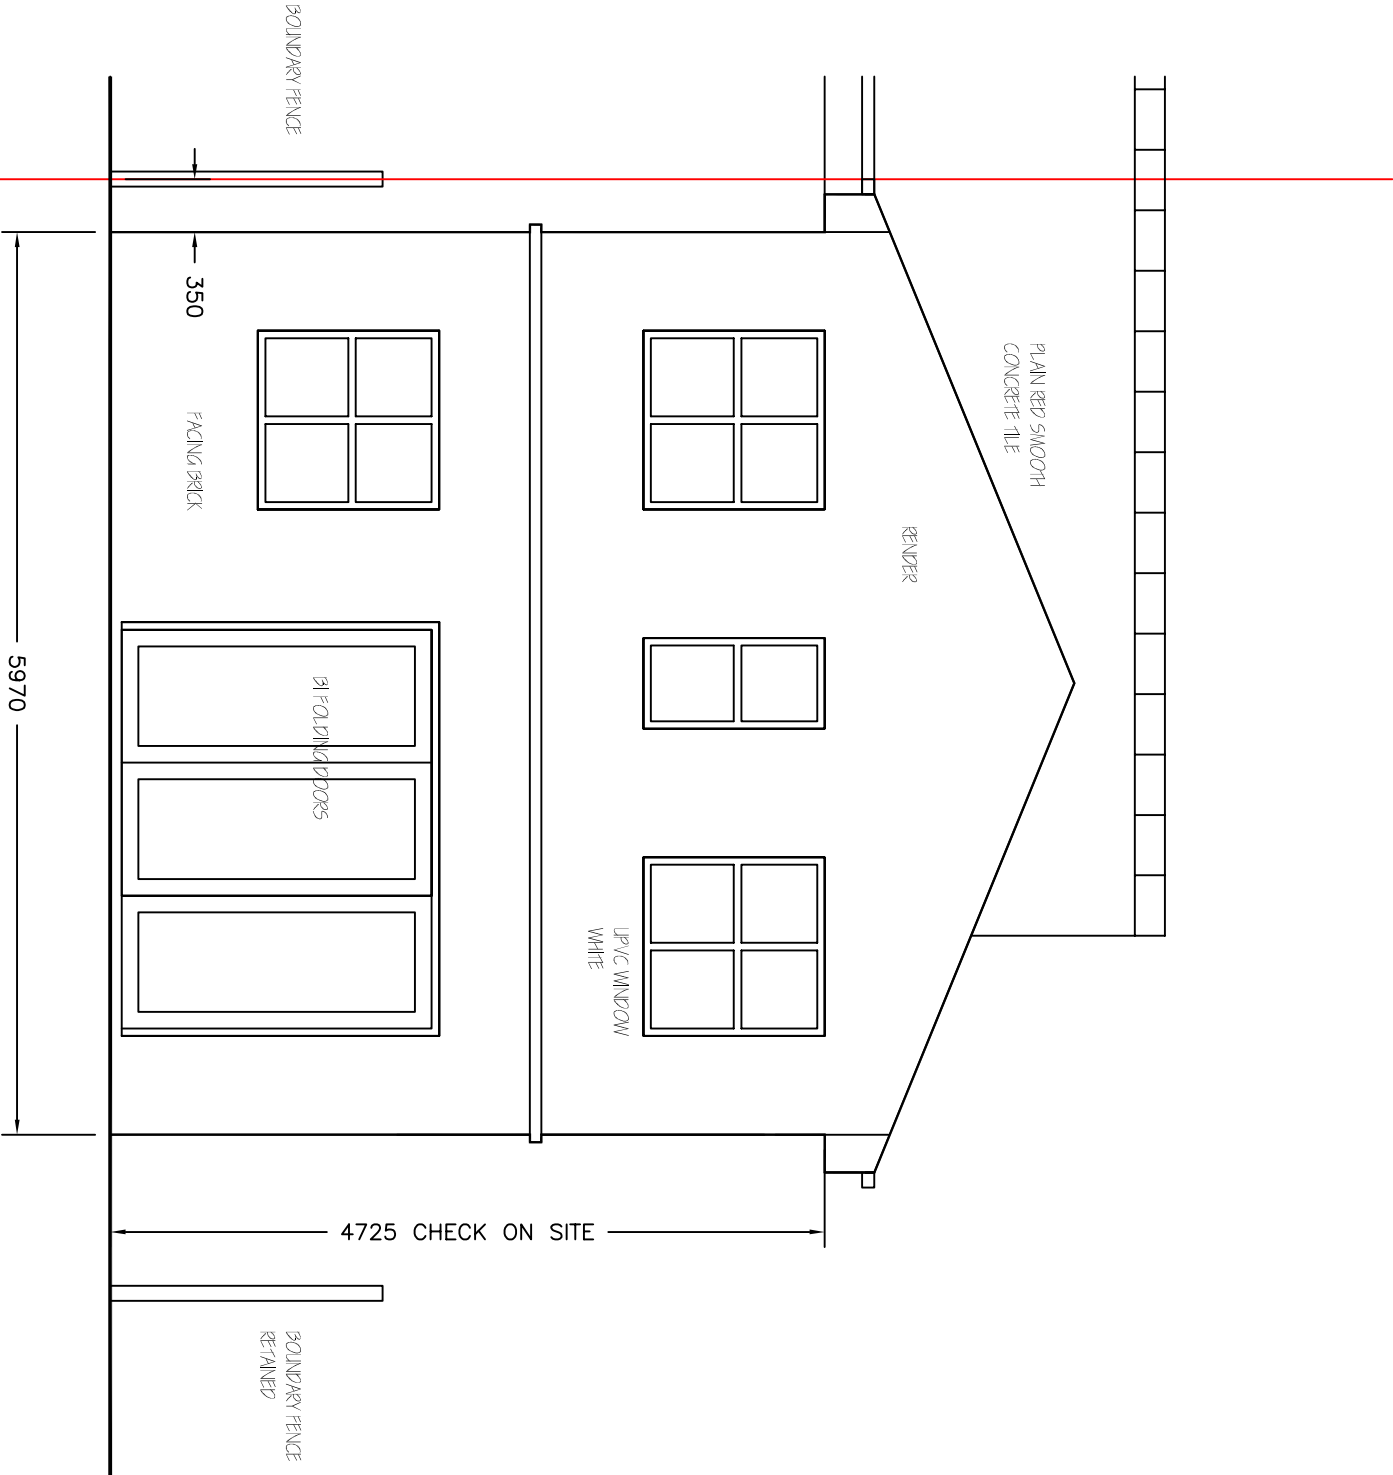

PROPOSED REAR
ELEVATION 1:50

Revisions	A. A----	00-00-00
This drawing is for planning permission only and is not a construction drawing.		
Drawing Title	PROPOSED-REAR-ELEVATION	
Job No. - Dwg No.	R&AS/2015/7	-
Client:	MR & MRS R STEVENSON 23 BRAHAM CROFT WIMBORNE DORSET BH20 9BE	
Scale.	1:50	