




Out-Building 'A'.

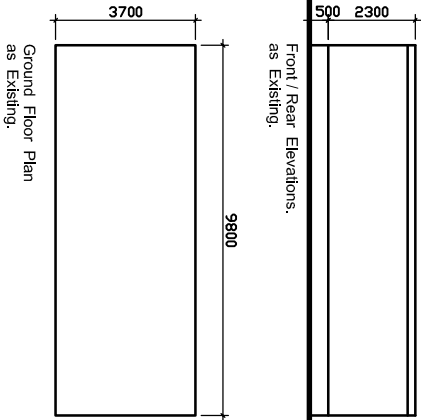



Out-Building 'D'.

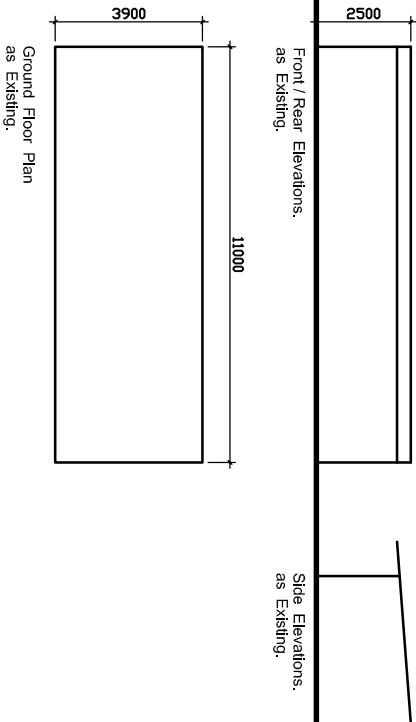


Out-Building 'B'.

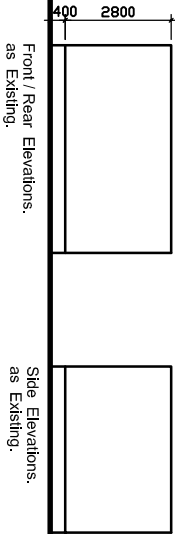

Out-Building 'E'.

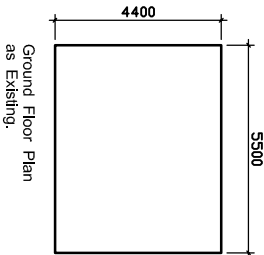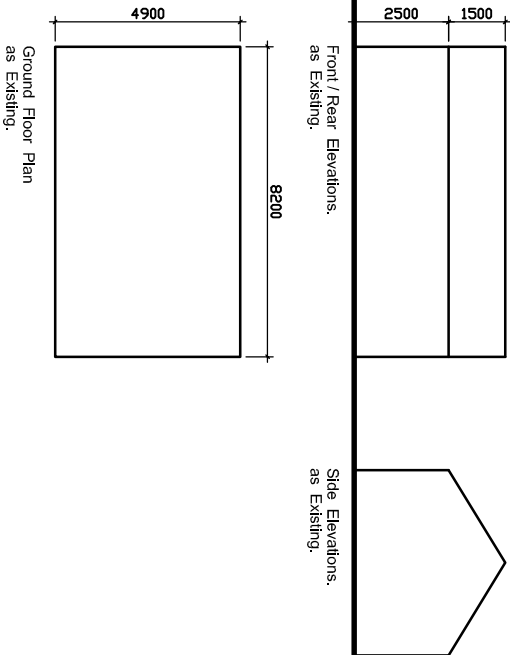

Out-Building 'C'.

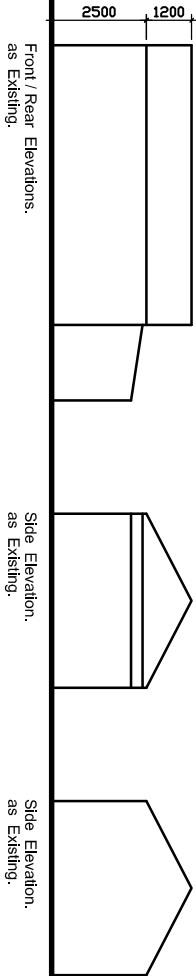

VOLUMES.

EXISTING BUILDING 'A'.	101.50 cu.m.
EXISTING BUILDING 'B'	77.40 cu.m.
EXISTING BUILDING 'C'	115.70 cu.m.
EXISTING BUILDING 'D'	107.20 cu.m.
EXISTING BUILDING 'E'	114.20 cu.m.
TOTAL EXISTING BUILDINGS.	516.00 cu.m.

FOOTPRINTS.

EXISTING BUILDING 'A'.	36.20 sq.m.
EXISTING BUILDING 'B'	24.20 sq.m.
EXISTING BUILDING 'C'	30.00 sq.m.
EXISTING BUILDING 'D'	42.90 sq.m.
EXISTING BUILDING 'E'	40.20 sq.m.
TOTAL EXISTING BUILDINGS.	173.50 sq.m.

STEPHEN A. WELCER.
Architectural Technician and Surveyor .
217, Wakefield Road.
Normanton.
Wakefield.
WF6 1BP.
West Yorkshire.

Tel. 01924 890012.
Mob. 07989 964611.
e-mail: stevewelcer@btinternet.com.

A Volumes and Areas added. 29.01.2020



Property Address MOOR LANE. LUNDWOOD. BARNSELEY. S71 5LF.	Drawing Title EXISTING OUT BUILDINGS.	Scale 1:200 @ A3.	
		Date NOV, 2019	
		Drawn by SW	Checked by -
		Drawing no. 2019-35-01	Revision A