



1 : 200

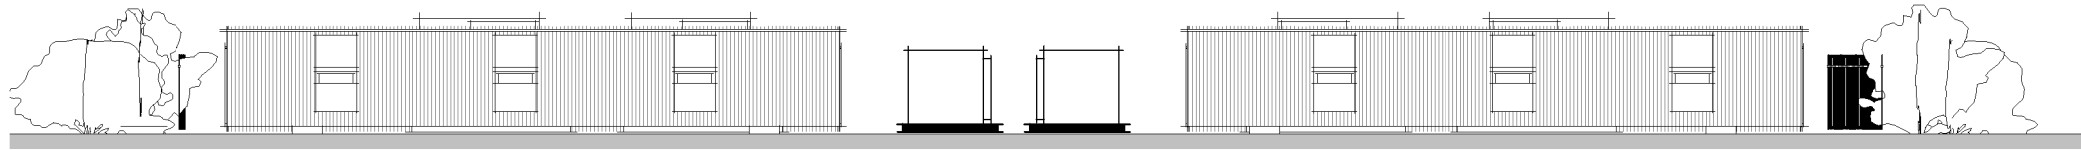

1 : 200

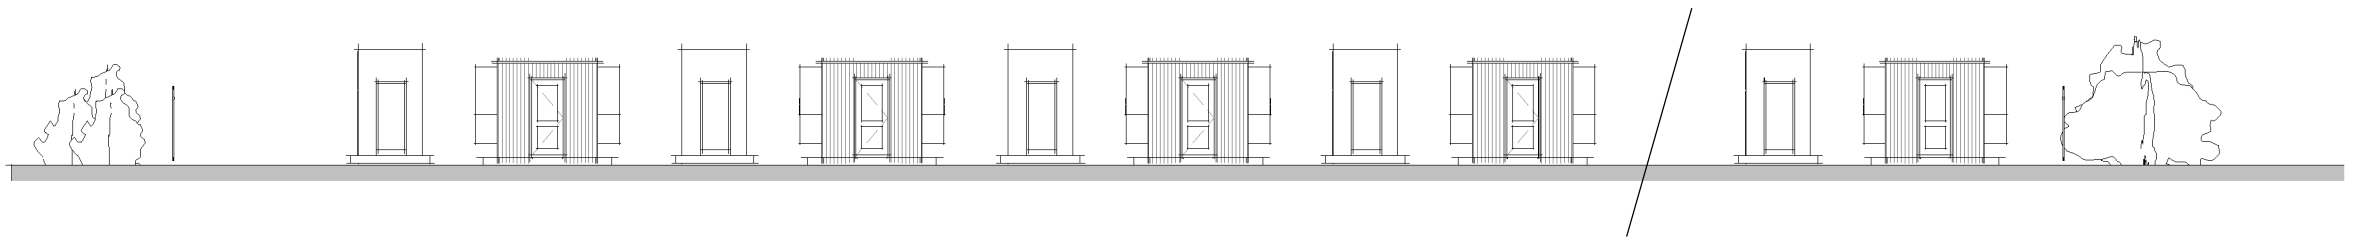

PROPOSED SITE HOPEWELL STREET Battery Facility

