
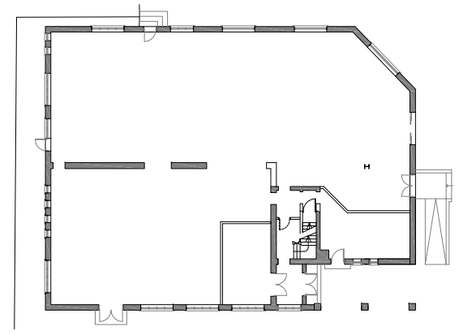


D

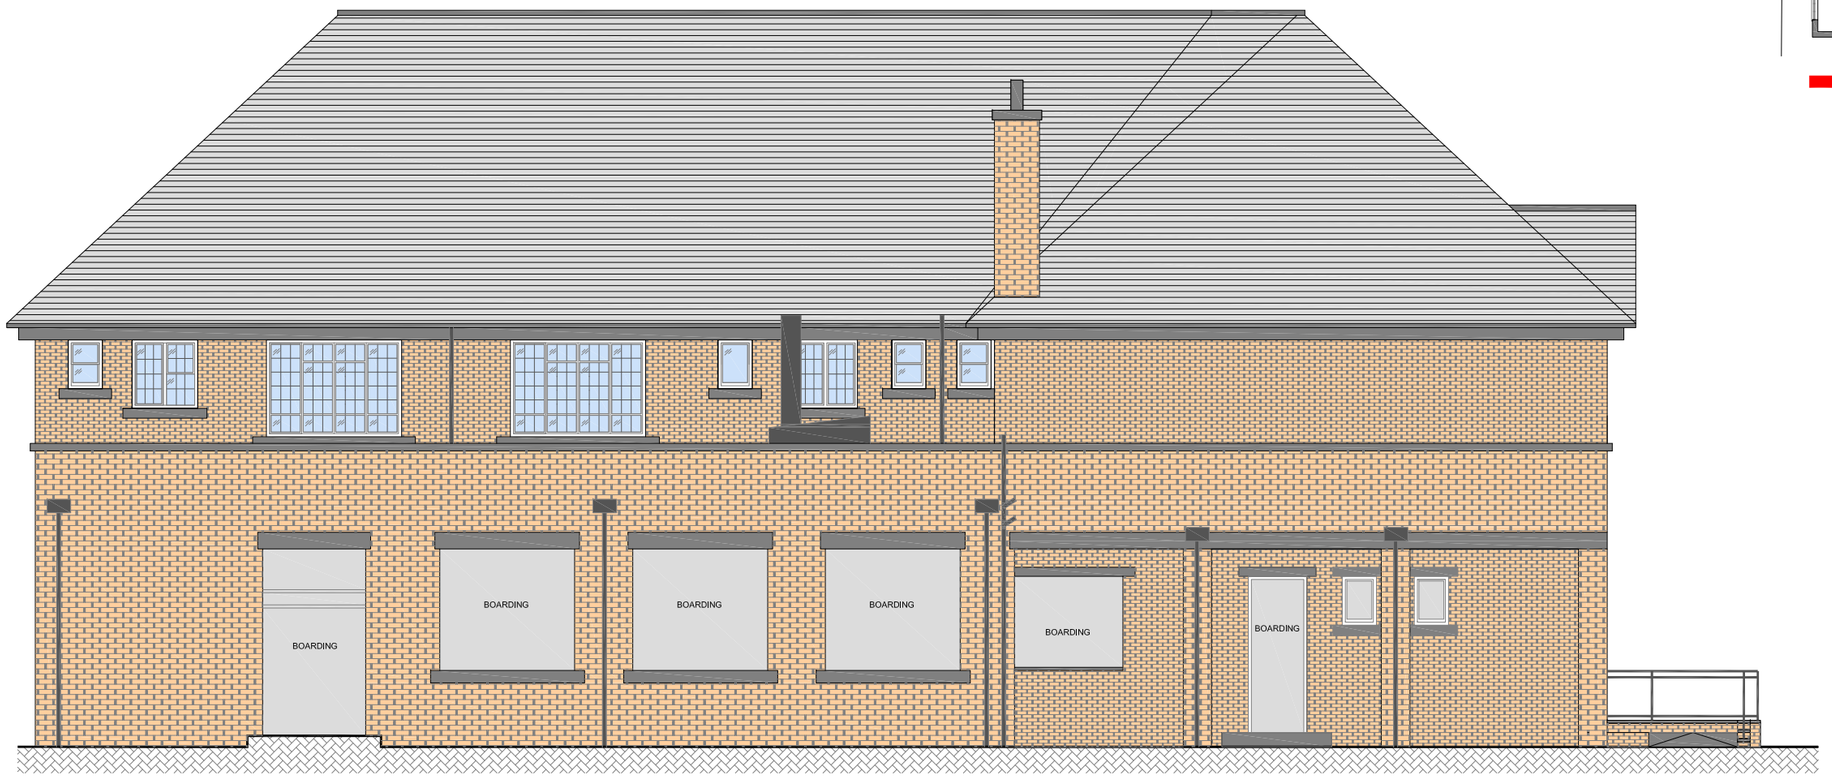

EXISTING ELEVATION D
(scale 1:100@A3)

METRE 0 1 2 3 4 5

Revision	Date	Description

Walbrook | management
New Broad Street House
35 New Broad Street
London
EC2M 1NH
tel: 020 3009 3061
email: info@walbrookmanagement.com

Status
PLANNING

Client
SAINSBURY'S LOCAL

Project Title
THE FRIENDSHIP INN
BARNSLEY, REDBROOK ROAD
SOUTH YORKSHIRE S75 2RE

Drawing Title
EXISTING
ELEVATION D
SITE REF. 7725

Project Number	Drawing Number	Revision
11/W7725	212	

Drawn	Checked	Scale	Date
AM		1:100@A3	14/05/2012

The content of this drawing is the property of Walbrook Management LLP and may not be copied in whole or part without formal consent.