


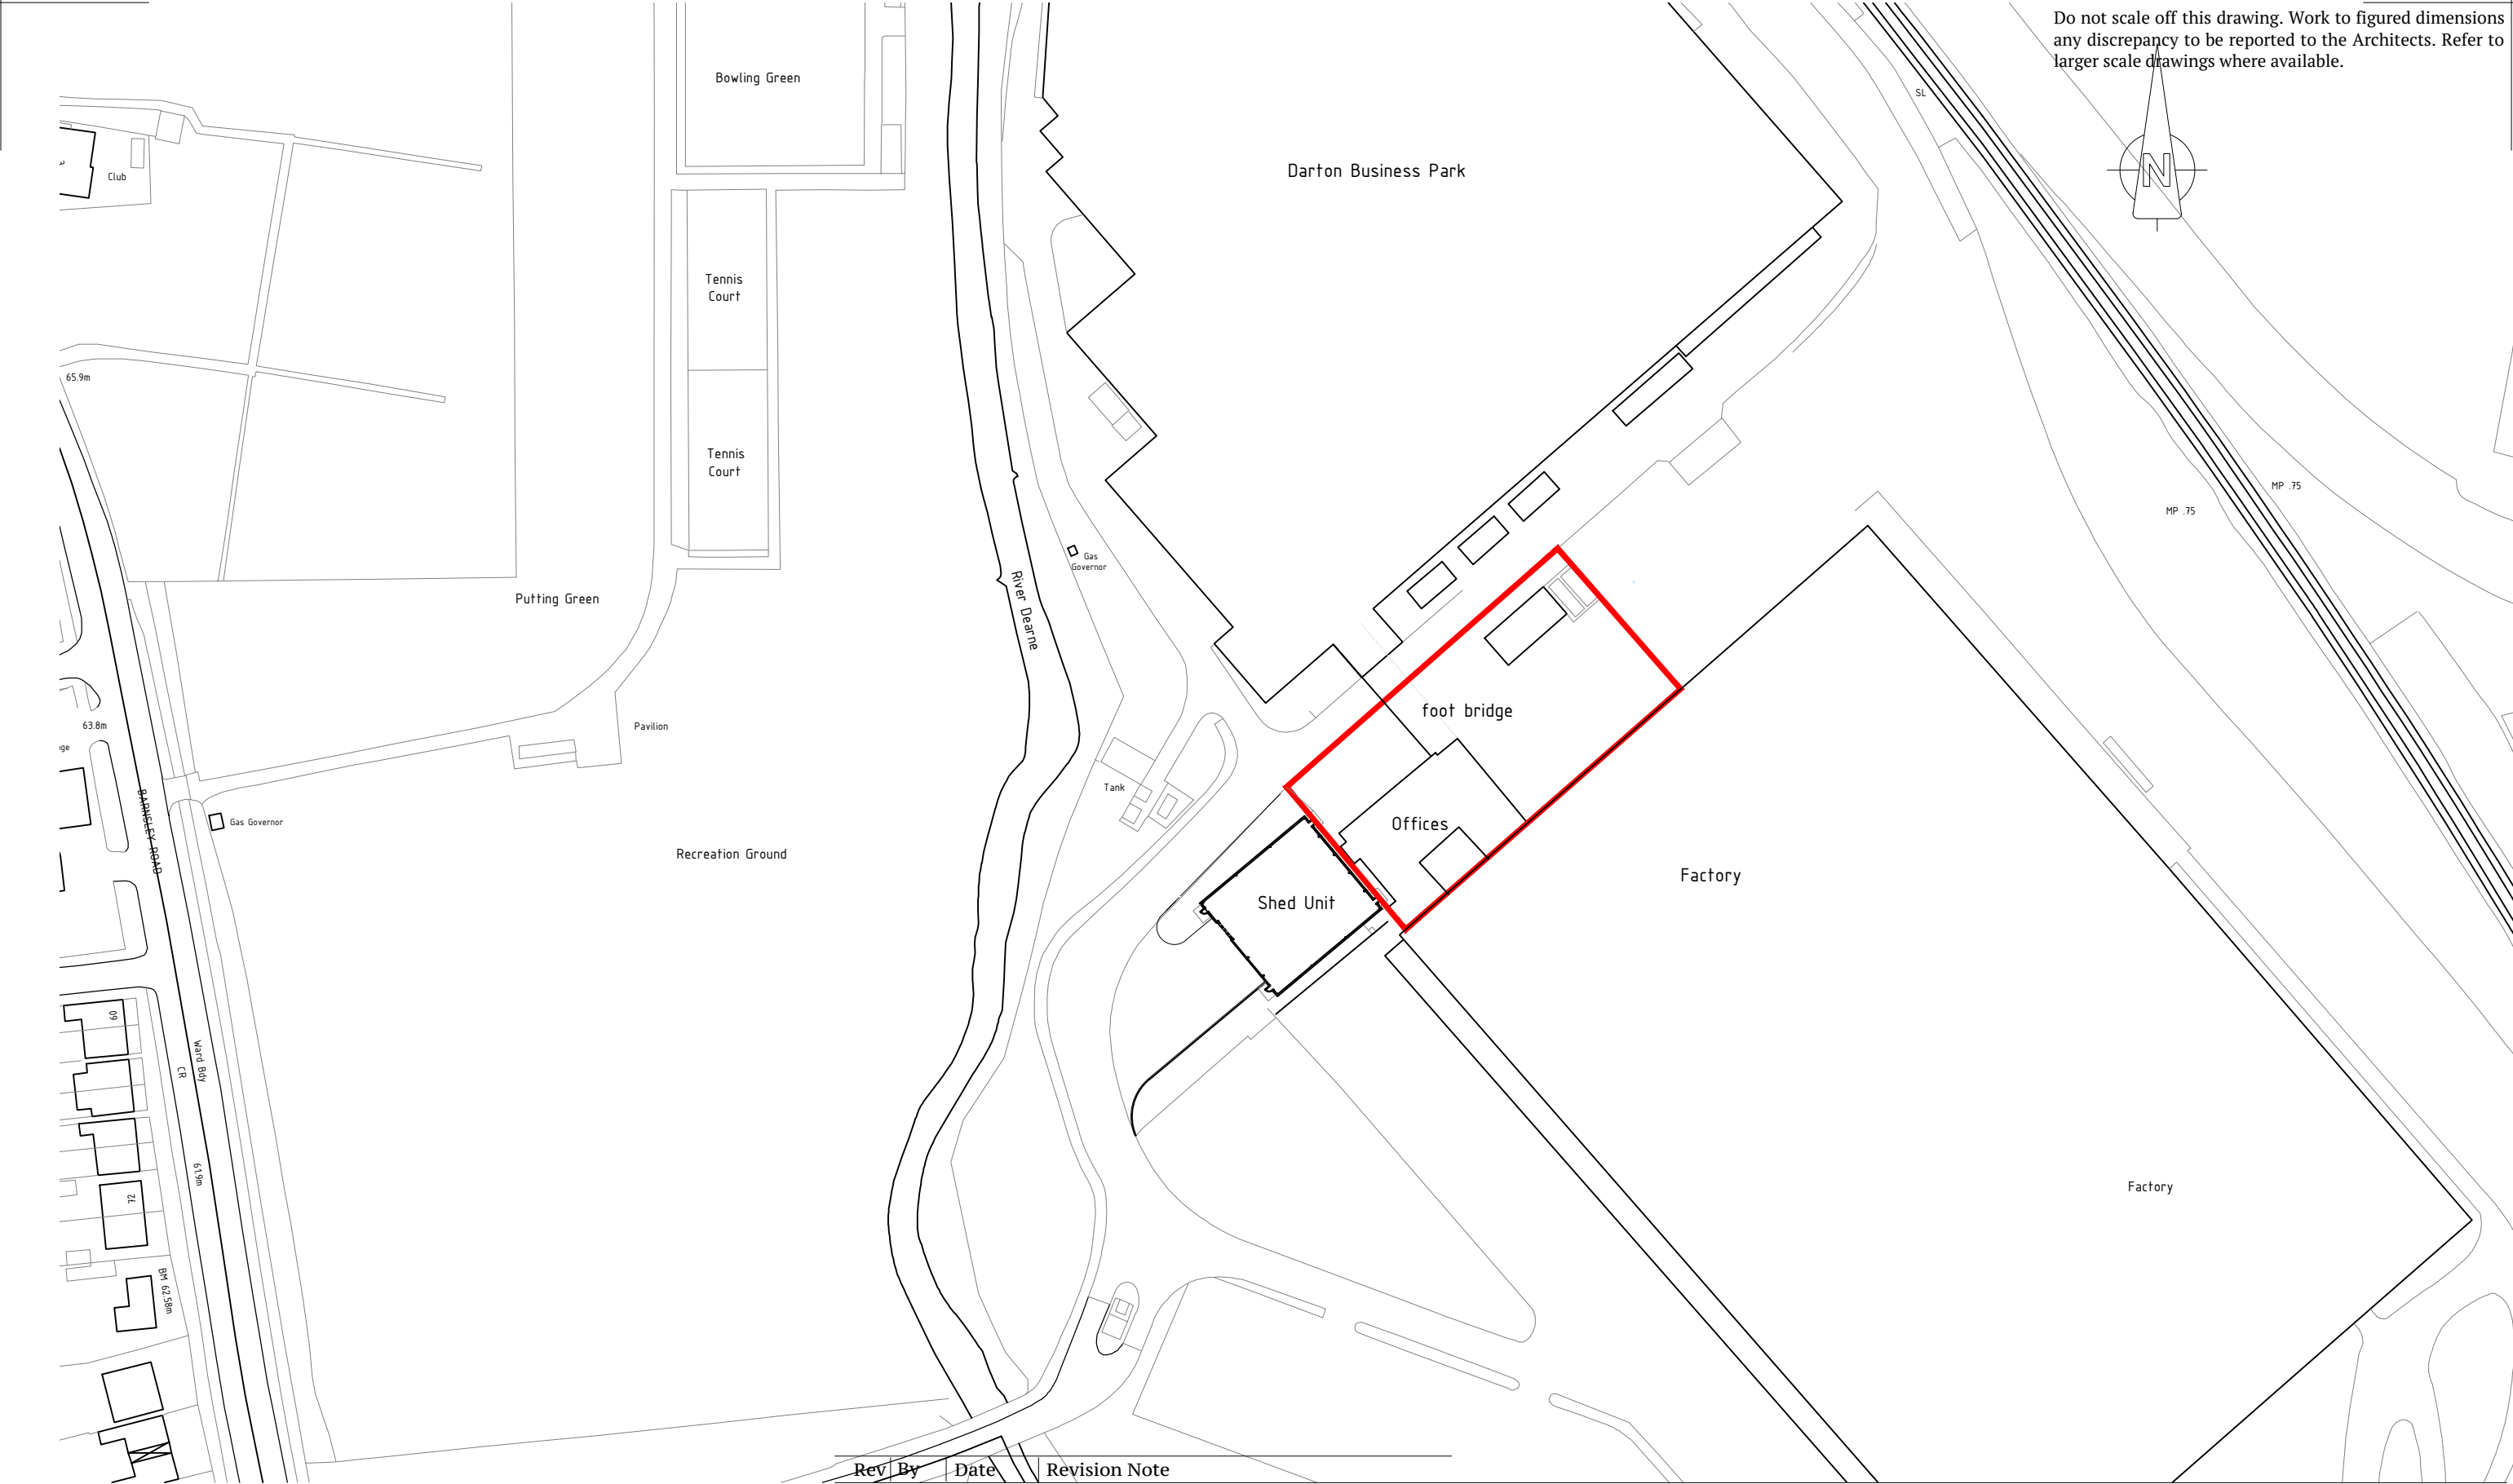

Rev	By	Date	Revision Note
-----	----	------	---------------

Pearce Bottomley LLP

Roman Ridge, Main Street,
Aberford, Leeds,
LS25 3AW

T: 0113 281 2000
E: pbp@pbarchitects.co.uk
W: www.pbarchitects.co.uk



Client
SHAPEPART & SEC LTD

Project
**Darton Business Park - Replacement of
Offices with Warehouse**

Drawing Title
5607-SITE LOCATION PLAN

Stage	Scale	Drawn	Checked	Date
PLANNING	1:1250	RTA	RTA	15/05/2023

File Name
5607-PBA-XX-ZZ-DR-A-(00)01 - SITE LOCATION

PLAN	Proj. Ref.	File Name	Revision
	5607	- 00-01	- P01