


Notes:
All details existing, unless marked proposed
Original drawing size A4
Scaled dimensions should not be taken from this
drawing unless authorised.
Licence number 100048623

Site Boundary
Advert Location

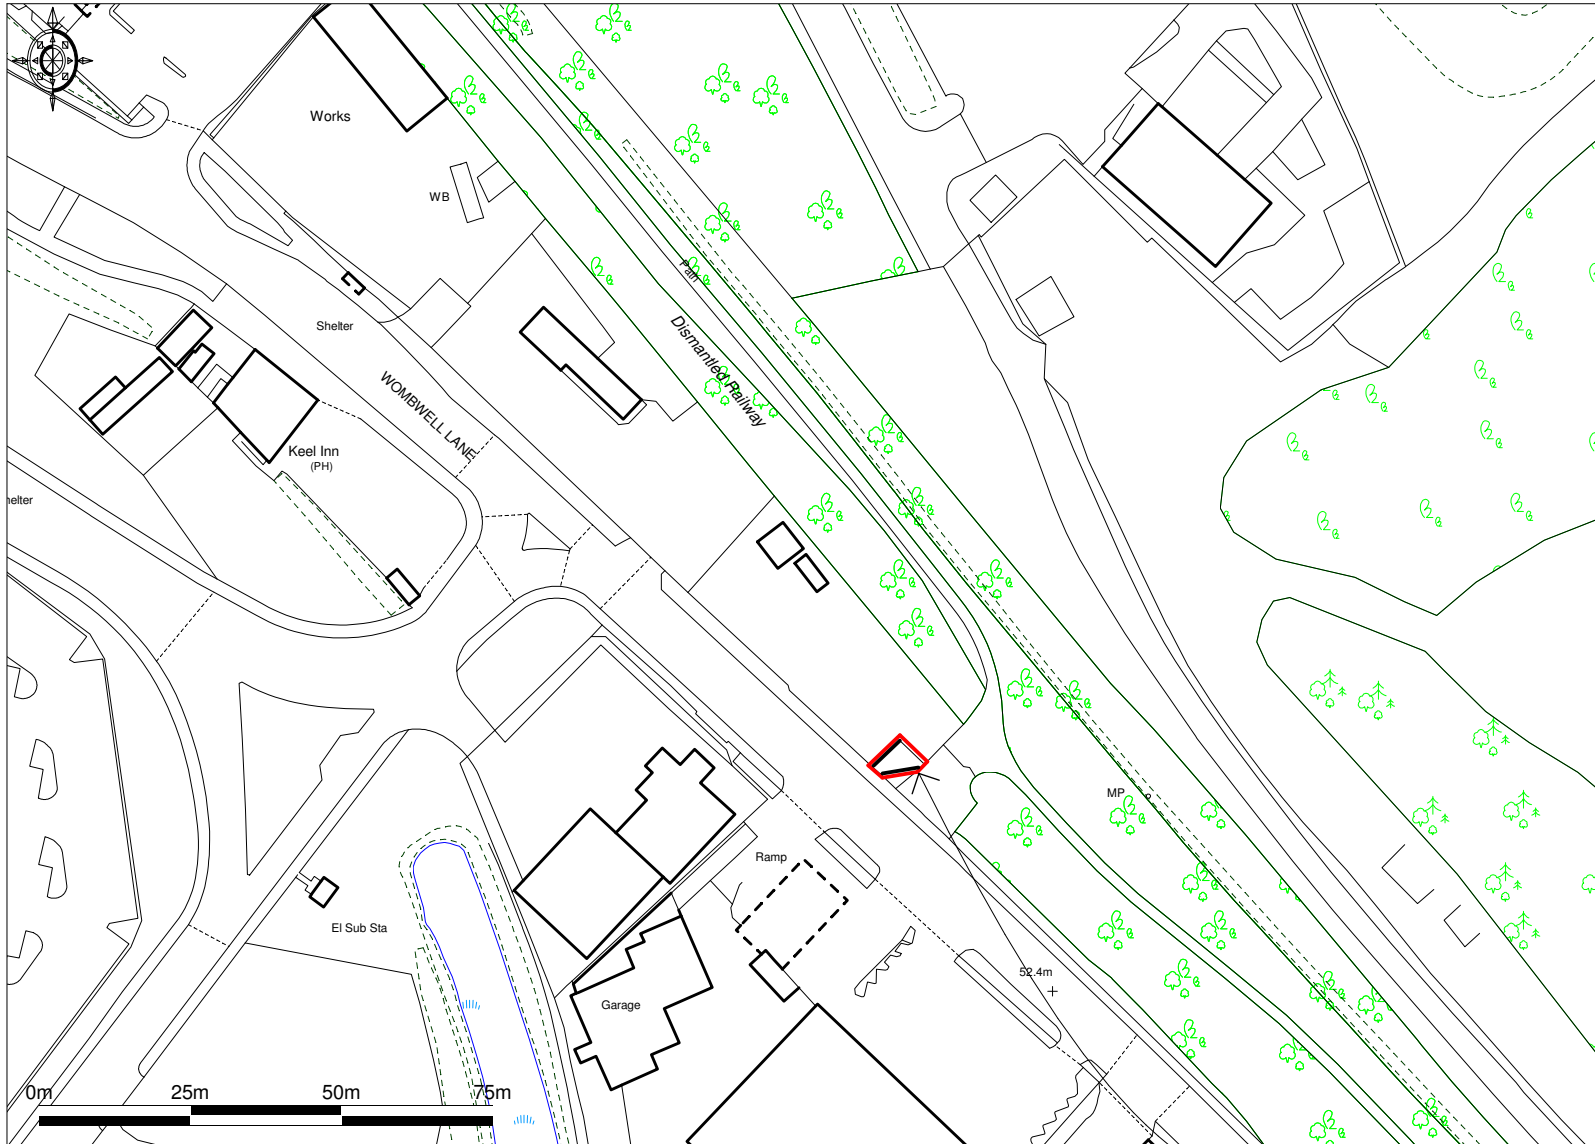

Promap®
LANDMARK INFORMATION GROUP*

Ordnance Survey © Crown Copyright 2019. All rights reserved. Licence number 100022432. Plotted Scale - 1:1250



insite

Insite Poster Properties Ltd
Barton Hall
29 Gloucester Street
Cirencester
Gloucestershire, GL7 2DJ
Tel. 01285 658666 www.insite.co.uk

INSITE Ref:

16259

Project

Land at
Wombwell Lane
Barnsley
S70 3NT

Drawing Name

Location Plan -
Proposed

Drawing Status

PLANNING

Revision

- First Formal Issue
A Client Revisions

RW
RW

Date

20 May 2019

Drawing Scale @ A4

1:1250

Layout ID

Revision

T4430 A4 050 A

Application Site

