


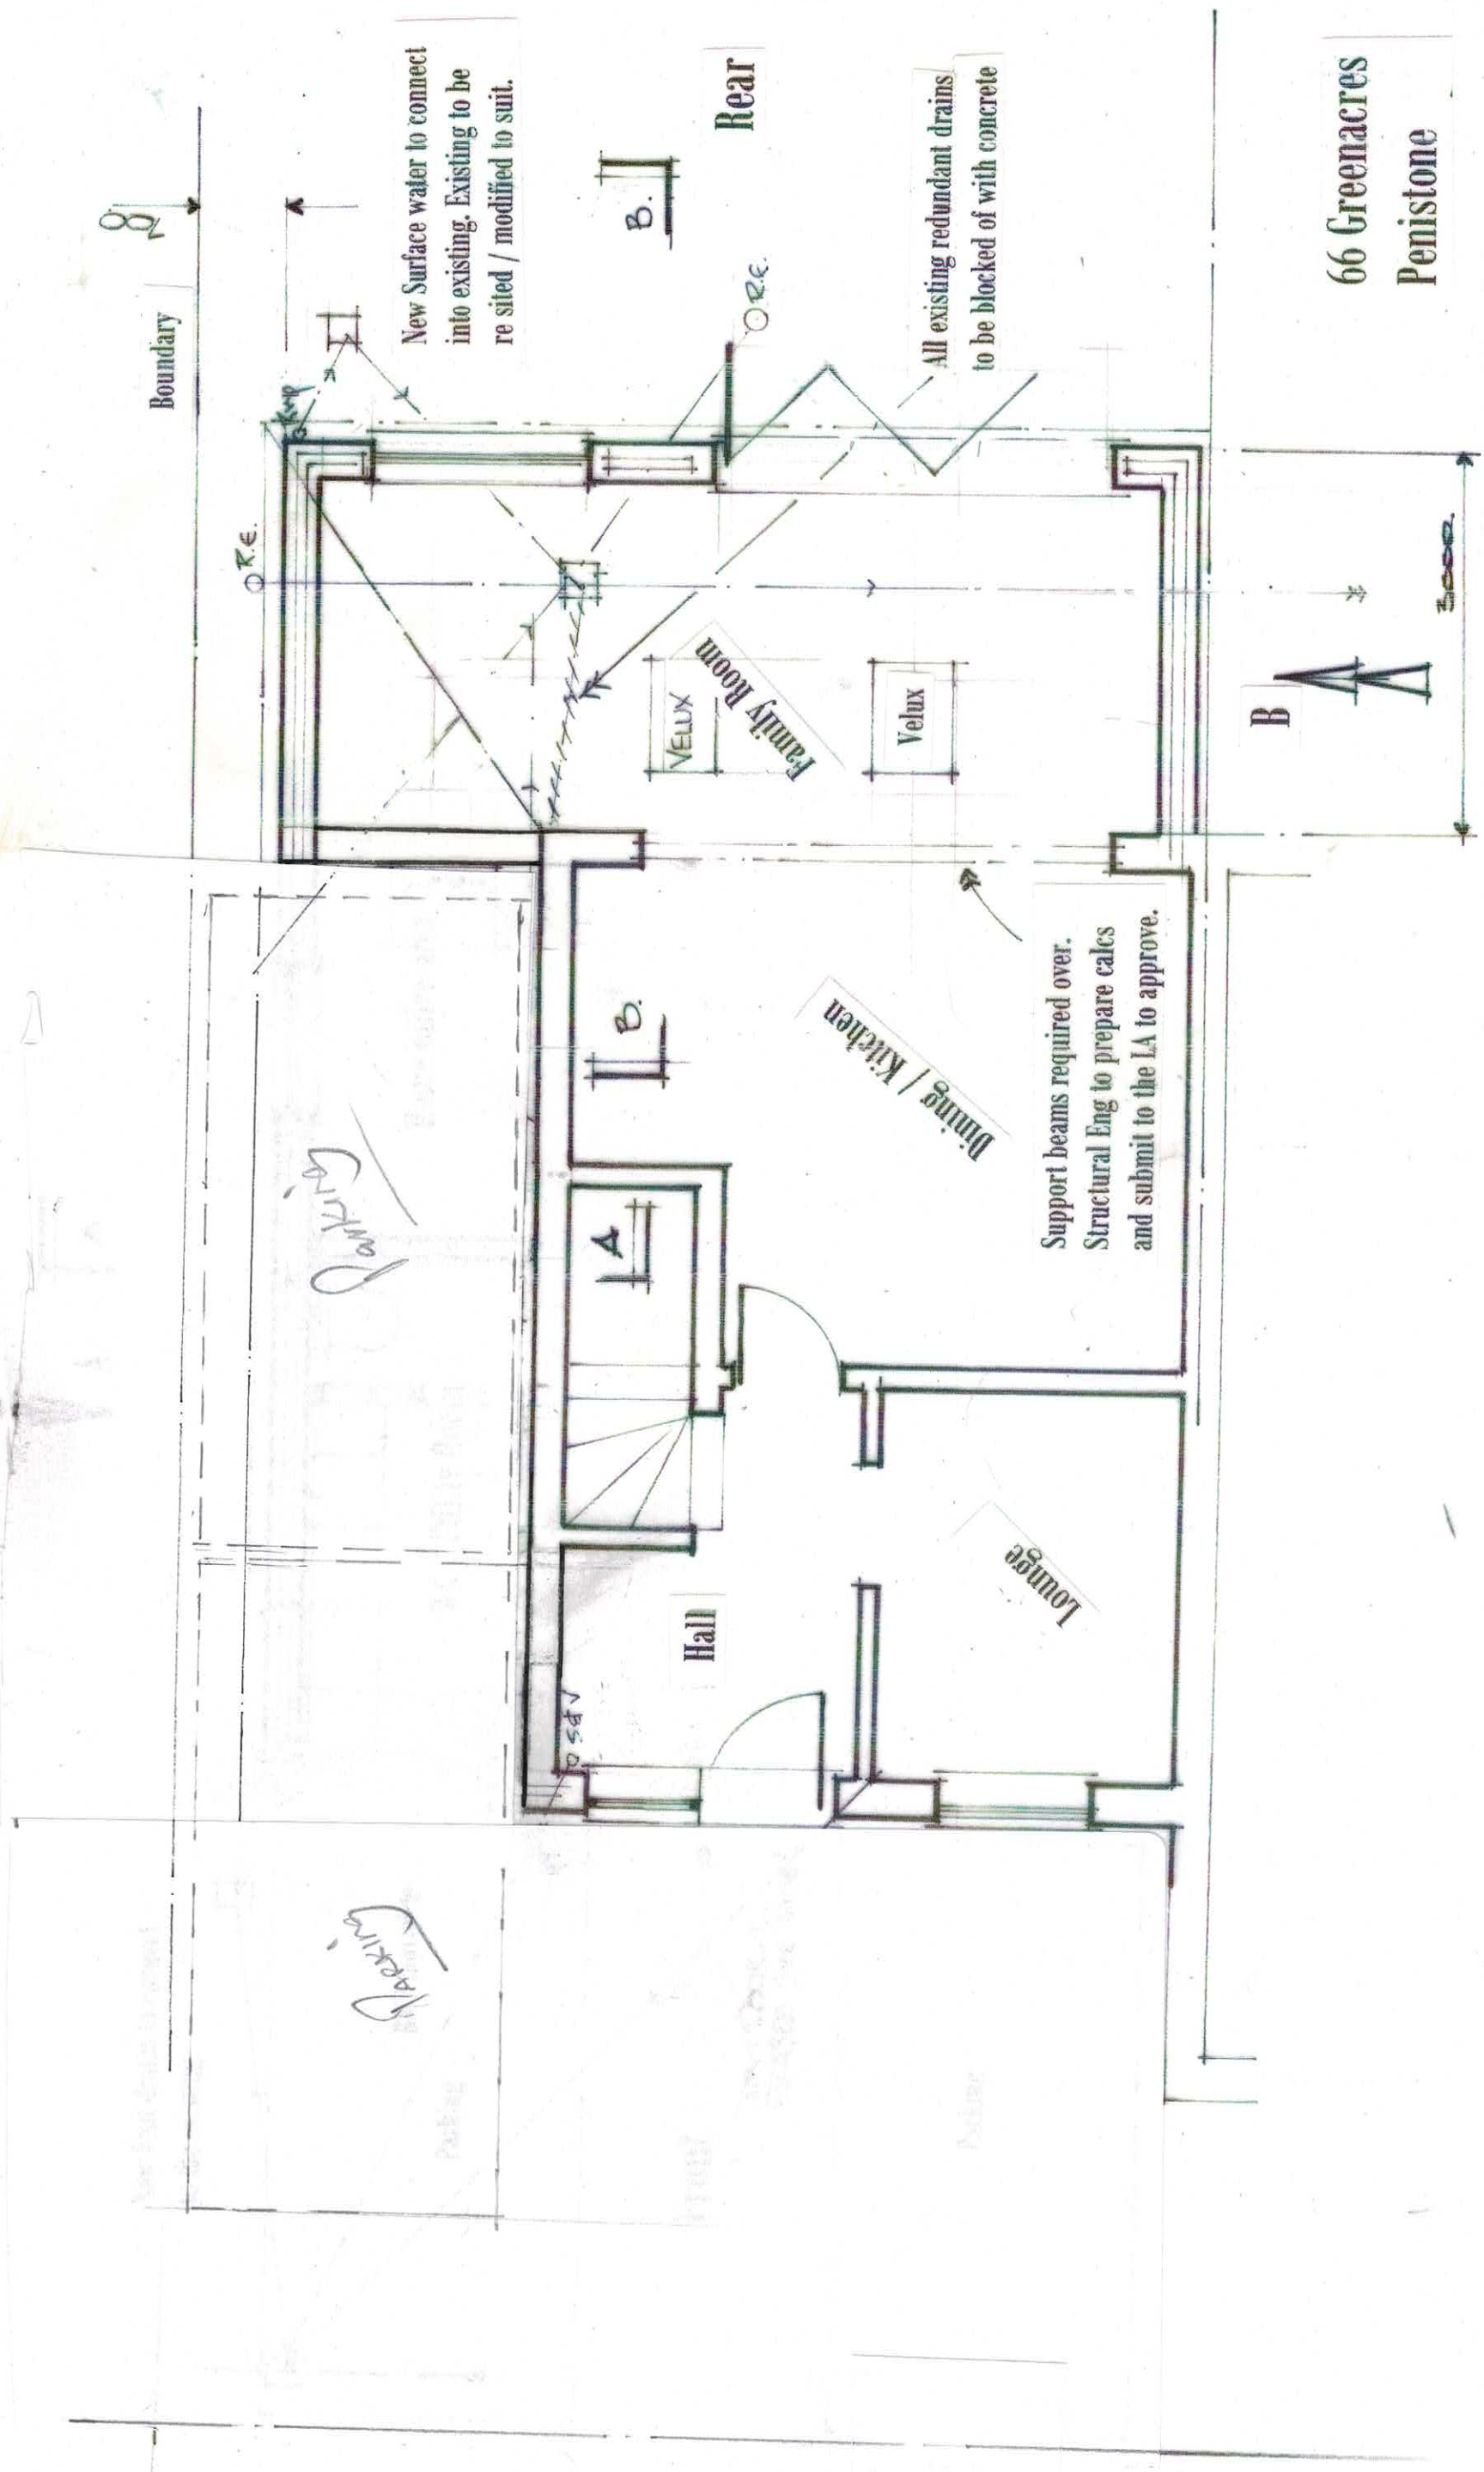

Proposed Ground Floor Layout

1 : 50 @ A3

Rev A.
 Side Extension Proposed
 * Side Extension to be constructed under Permitted Development.