
DO NOT SCALE
All dimensions in Millimetres
unless specified otherwise and
subject to verification on site


PLANNING

Proposed Residential Development Sites
Paddock Site
Land off Barnsley Road
Penistone, South Yorkshire

EXISTING SITE SECTIONS

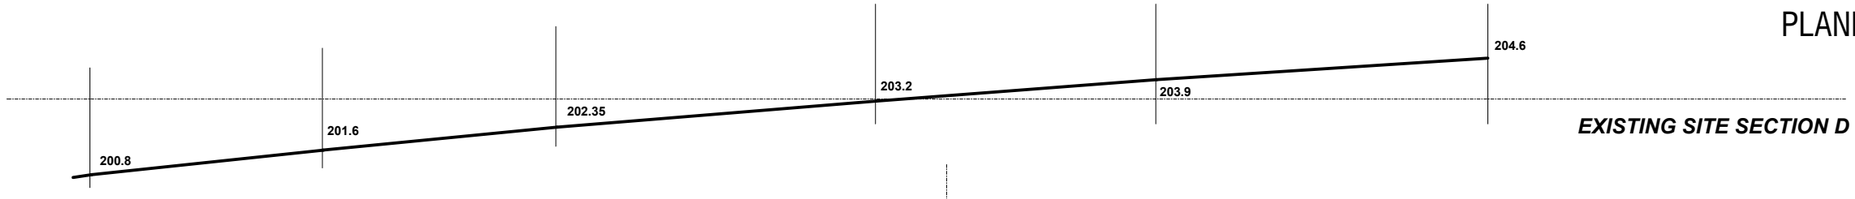



***EXISTING SITE SECTION D***

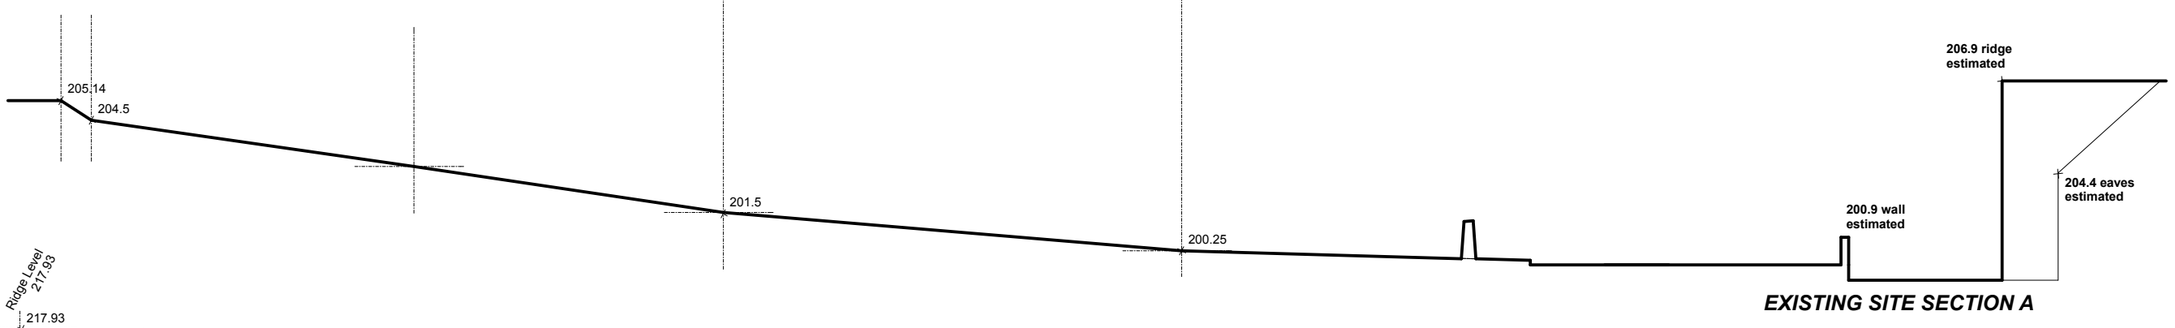



***EXISTING SITE SECTION A***

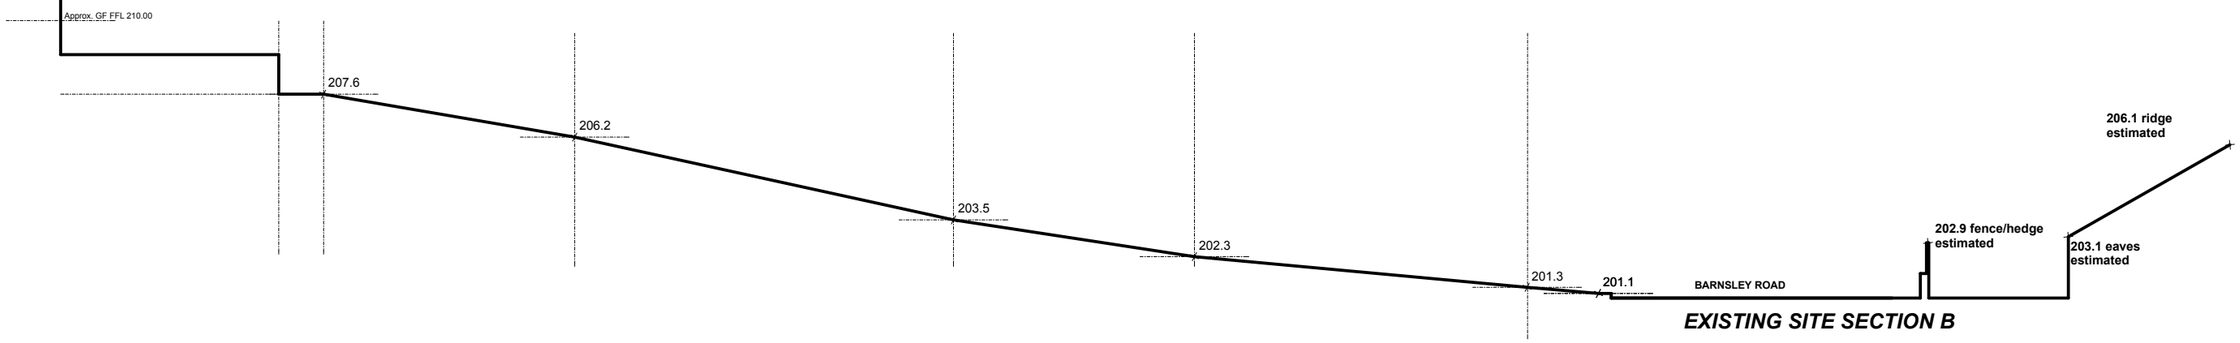


***EXISTING SITE SECTION B***

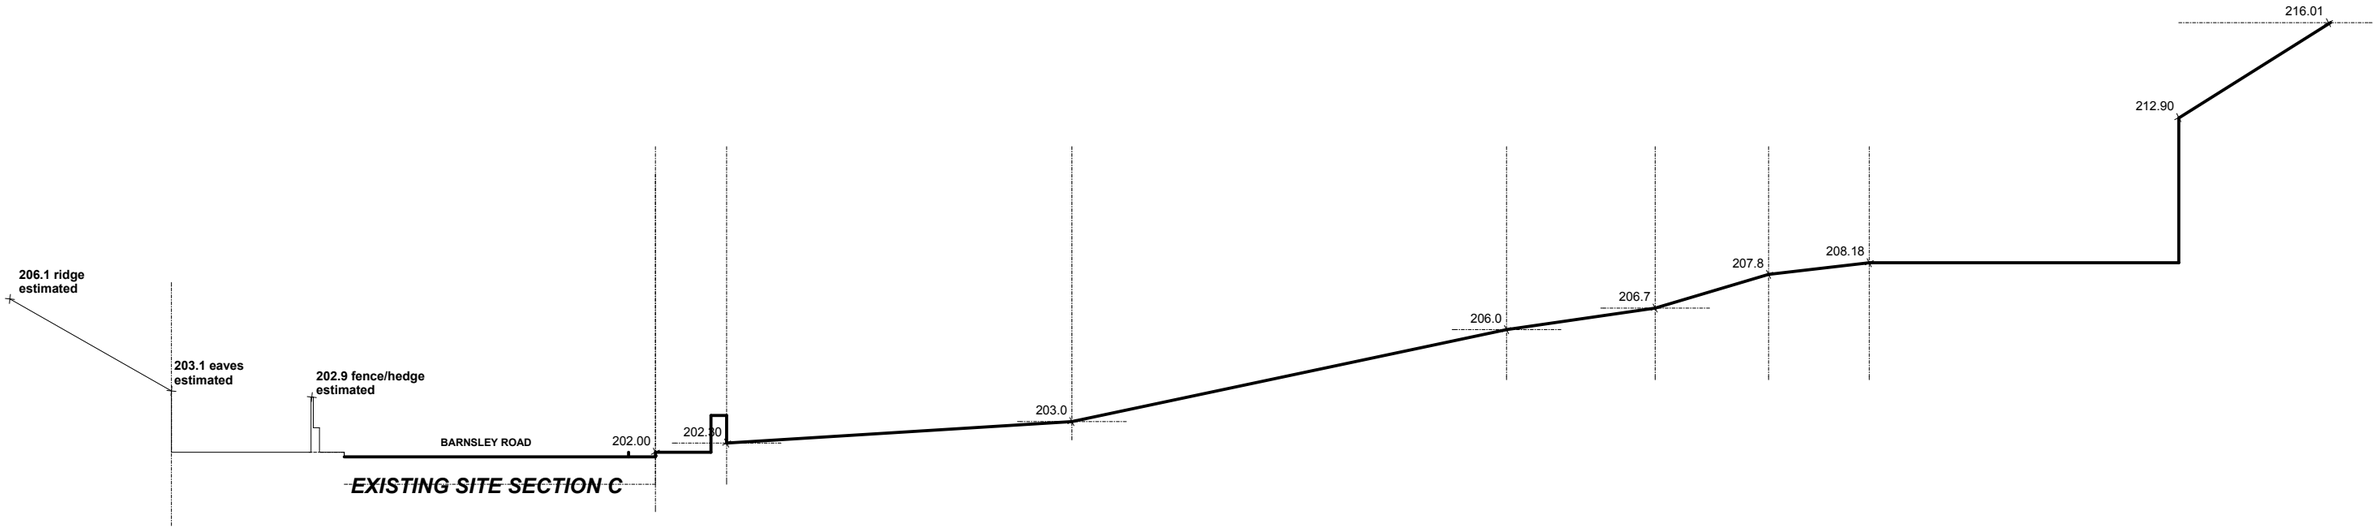


***EXISTING SITE SECTION C***


CHRIS CARR
ARCHITECTS

Orchard Farm, Goathland,
Whitby, YO22 5JX
Tel: (01947) 896051 Fax: (01947) 896001
email: chris@cca-arch.co.uk


| | | | |
|---|---|---|---|
| Scale: | 1:200 @ A3 | Drawn. | |
| Date. | February 2014 | Ref. No. | 12.064 |
| DWG. No. | PS 03 | Rev. | |


This drawing and the copyright is the Architects property and maybe used or reproduced only by agreement. All Dimensions in Millimetres Unless specified otherwise and subject to verification on site.