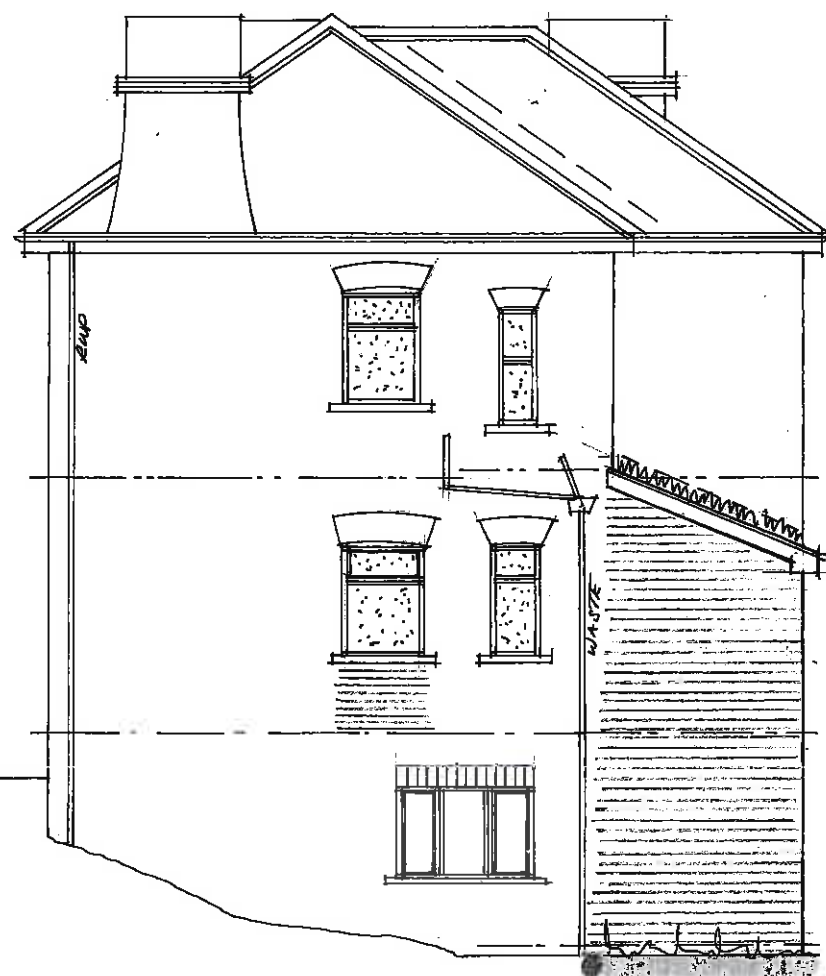
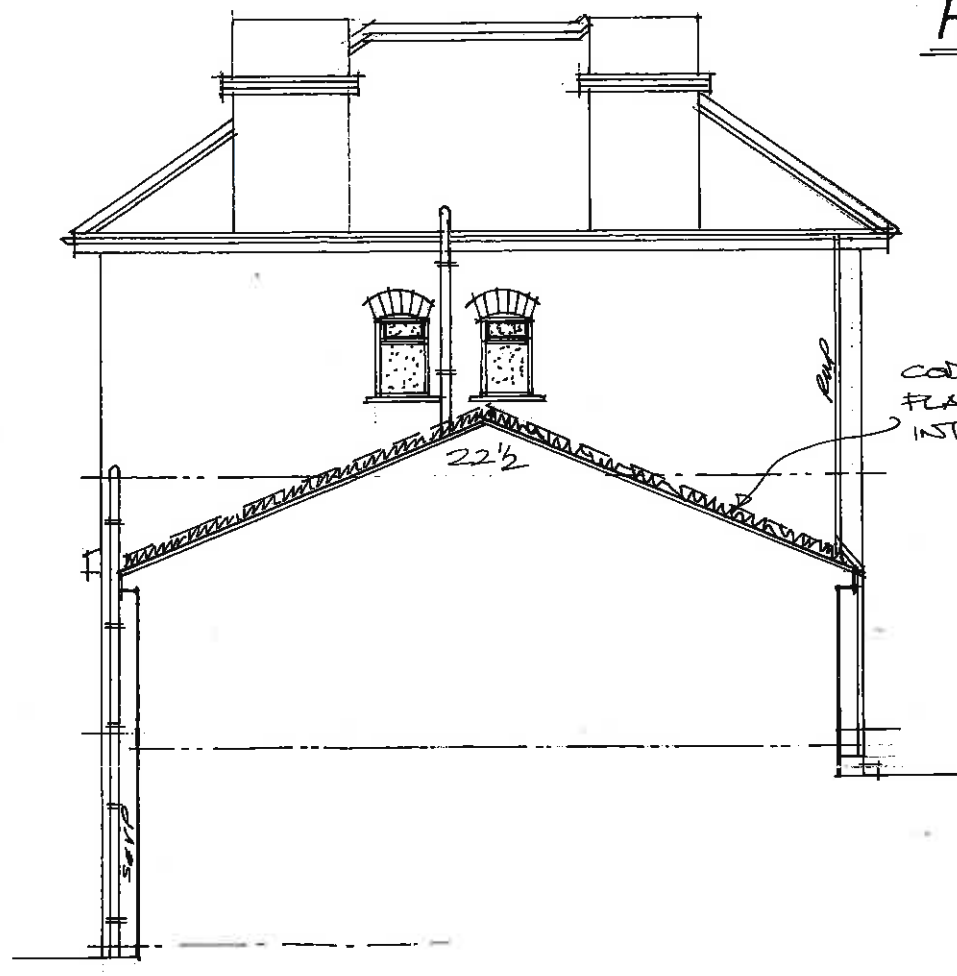


32

SANDTOFT 20/20+
ROOF
TILES.FrontMATCHING SMOOTH
RED BRICKWORK

32

RearSideSide

A	EXT. TO REAR	03/18
Rev	Notes	Date

Garry
Greetham
Associates

Residential
Design Consultant
Westwood House
18 Carr Lane
Tannersley
Barnsley S75 3BE
Tel(01226)746573

PROJECT Extensions & Alterations

CLIENT Precious Homes

TITLE Elevations as Proposed

ADDRESS
34 Gawber Road,
Barnsley. S75 2AF

DRAWN BY 999

SCALE 1:100 DATE Jul 18

DRAWING No 891-05 REV A

Member of the Chartered Institute
of Architectural Technologists