Drawing No.	Rev No.
MLP001 -008	

IF IN DOUBT ASK!

SCALE BARS

1:100 1 2 3 4 5

1:200 2 4 6 8 10

1:500 5 10 15 20 25

1:1250 25 50

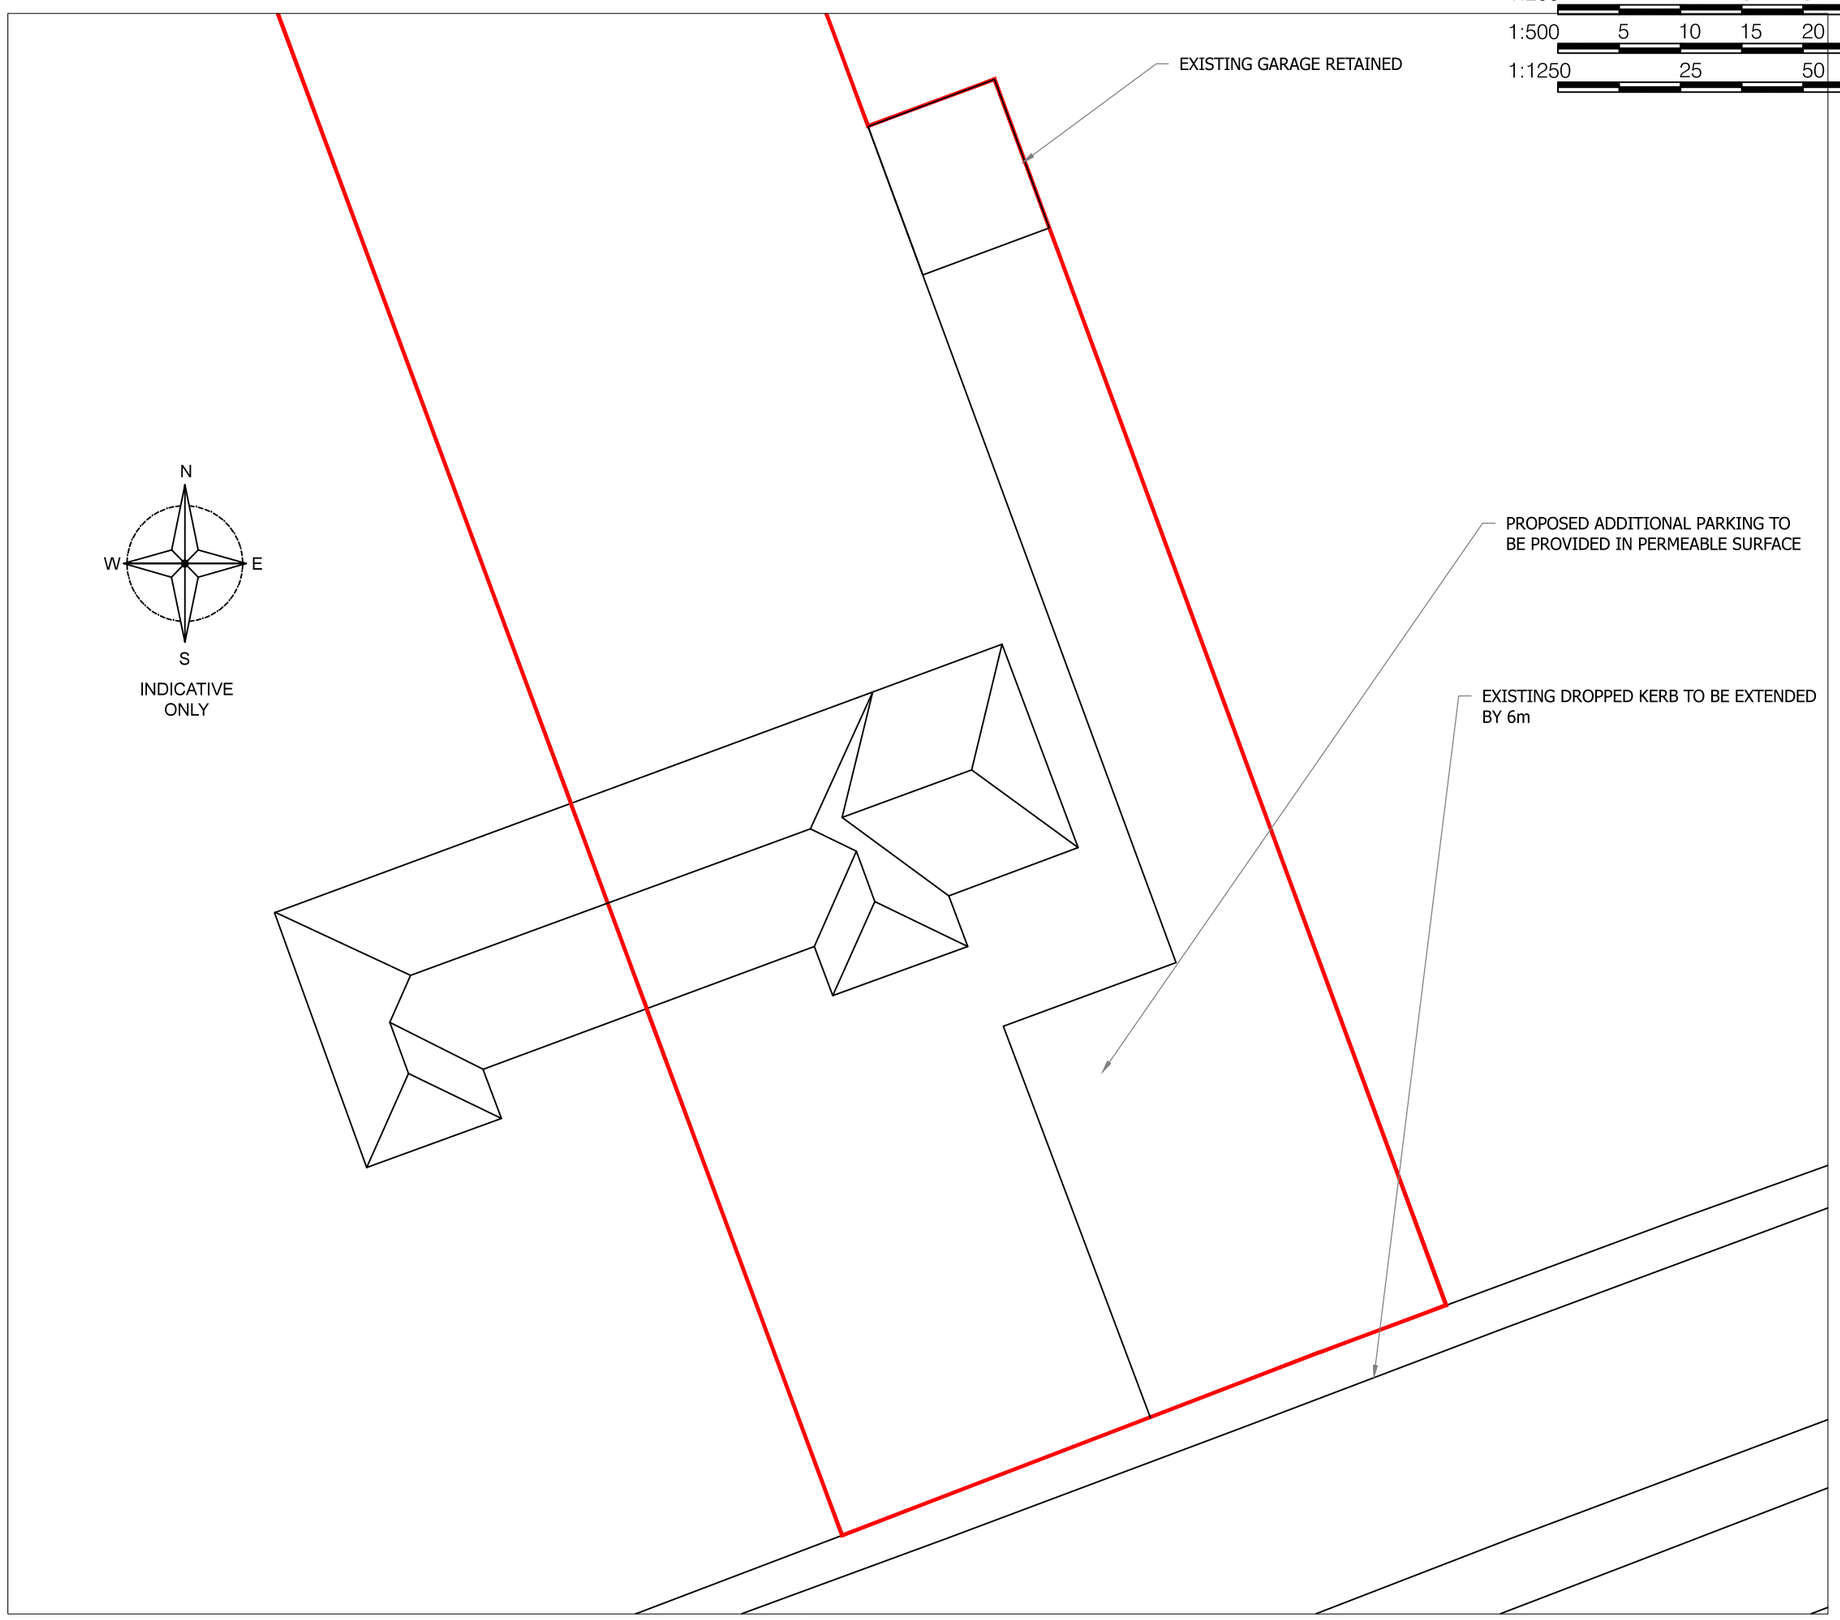

BLOCK PLAN
SCALE 1:200 AT A3

DO NOT SCALE: Contractor to check all dimensions and report any omissions or errors

NOTES

Rev	Description	By	Chk	App	Date
A	Roof reduced on extension	JRB			04/11/26

JRB DESIGNS Ltd
1 Saville Road
Cudworth
Barnsley
S72 8LT
Tel: 01226 383542
Fax: 01226 380078
Mob: 07970 541192
Email: john@jrbdesigns.co.uk

This drawing is copyright. © jrbdesigns Ltd.

Client

LUCY PLATA

Drawing Title

BLOCK PLAN

Address

27 ARMROYD LANE
ELSECAR
BARNSLEY
S74 8ES

Project Title:

PROPOSED TWO STOREY SIDE EXTENSION

Purpose of Issue:

PLANNING

Drawing Status

FIRST ISSUE

Scale at A3	Drawn By	Date	
AS SHOWN	JRB	11/09/2026	
Checked By	Date	Approved By	Date
	11/09/2026		11/09/2026
Project No.		Drawing No.	Revision
MLP001		008	

APPROVAL [X] INFORMATION [ ] TENDER [ ] CONTRACT [ ] CONSTRUCTION [ ]