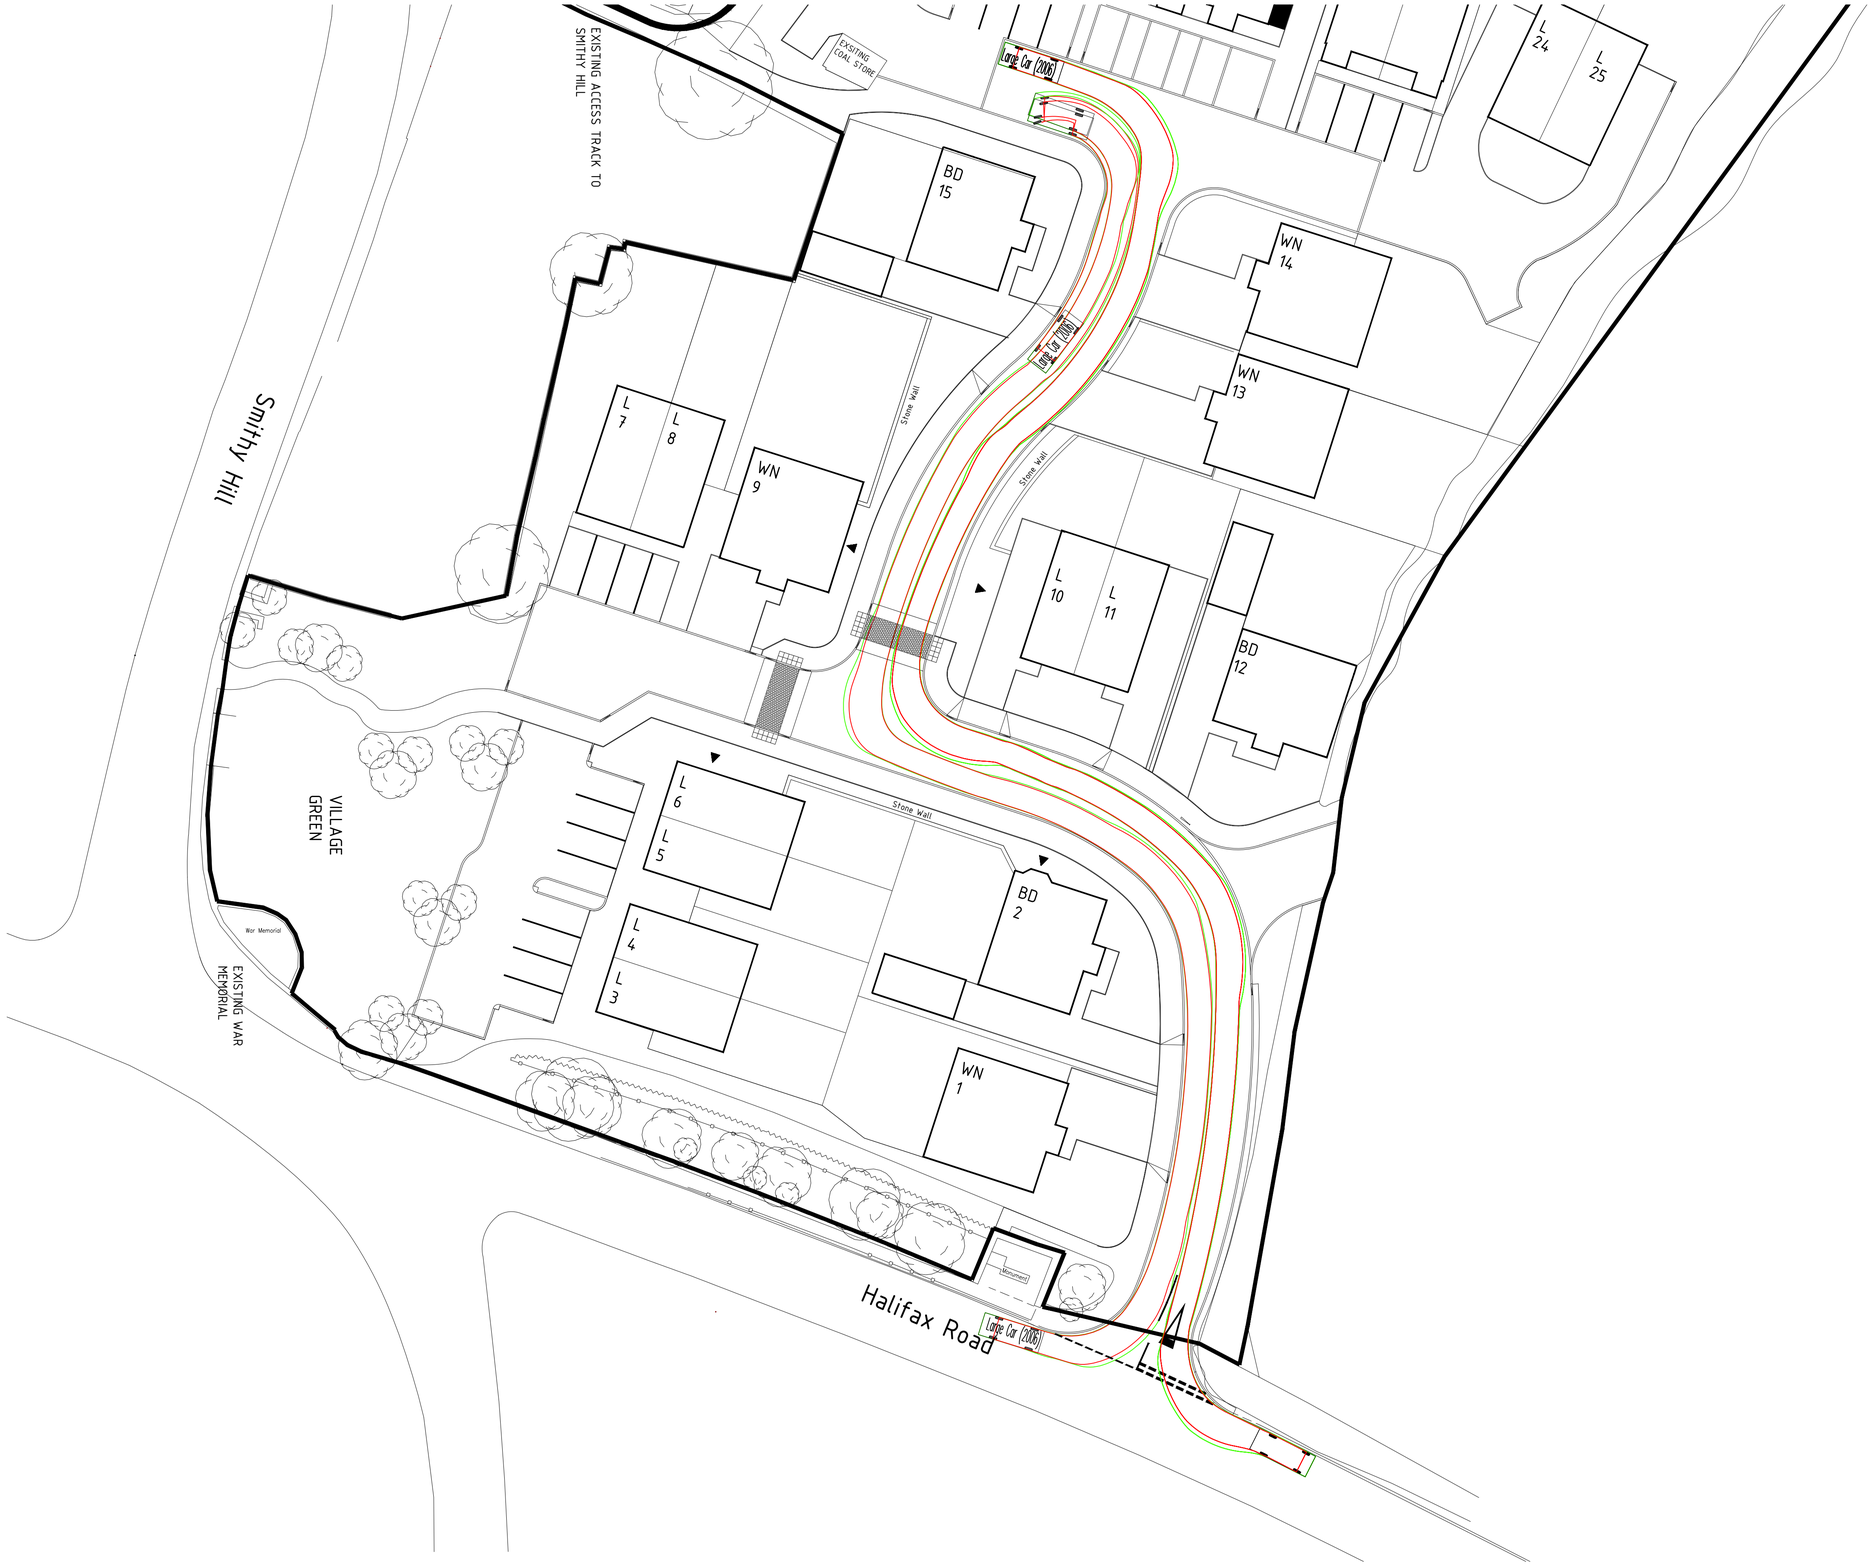

N O T E S

K E Y

Large Car (2006)

Overall Length	5.079m
Overall Width	1.972m
Overall Body Height	1.525m
Min Body Ground Clearance	0.310m
Max Track Width	1.831m
Lock to Lock Time	4.00s
Kerb to Kerb Turning Radius	5.900m

- Vehicle forward manoeuvre
- Wheels forward manoeuvre
- Vehicle reversing manoeuvre
- Wheels reversing manoeuvre

NOTES

General Notes

1. This drawing is to be read in conjunction with all relevant ARP and Architects drawings and project specifications.

Rev	By	Date	Revision	Chk	Apvd
/	BHB	28.02.20	Issued for approval	MDJ	MI

ARP ASSOCIATES
Chartered Consulting Engineers
Northwest House ● 5 & 6 Northwest Business Park ● Servia Hill, Leeds ● LS6 2QH
☎ 0113 245 8495 🖷 0113 244 3864 ✉ leeds@arpassociates.co.uk 🌐 www.arpassociates.co.uk
ARP Associates is a trading division of ARP Geotechnical Ltd, a company registered in England and Wales with company number 3771831, whose registered office is at 5/6 Northwest Business Park, Servia Hill, Leeds LS6 2QH

TITLE LARGE CAR TRACKING
SHEET 1 OF 2

PROJECT
HALIFAX ROAD,
THURGOLAND

CLIENT
ARNCLIFFE HOMES

DRAWING STATUS
PRELIMINARY

Scale	Date	Drawn	Chk.
1:250 @ A1	FEB 20	BHB	MDJ

Drg. No. 956/38/15.01 Rev /