


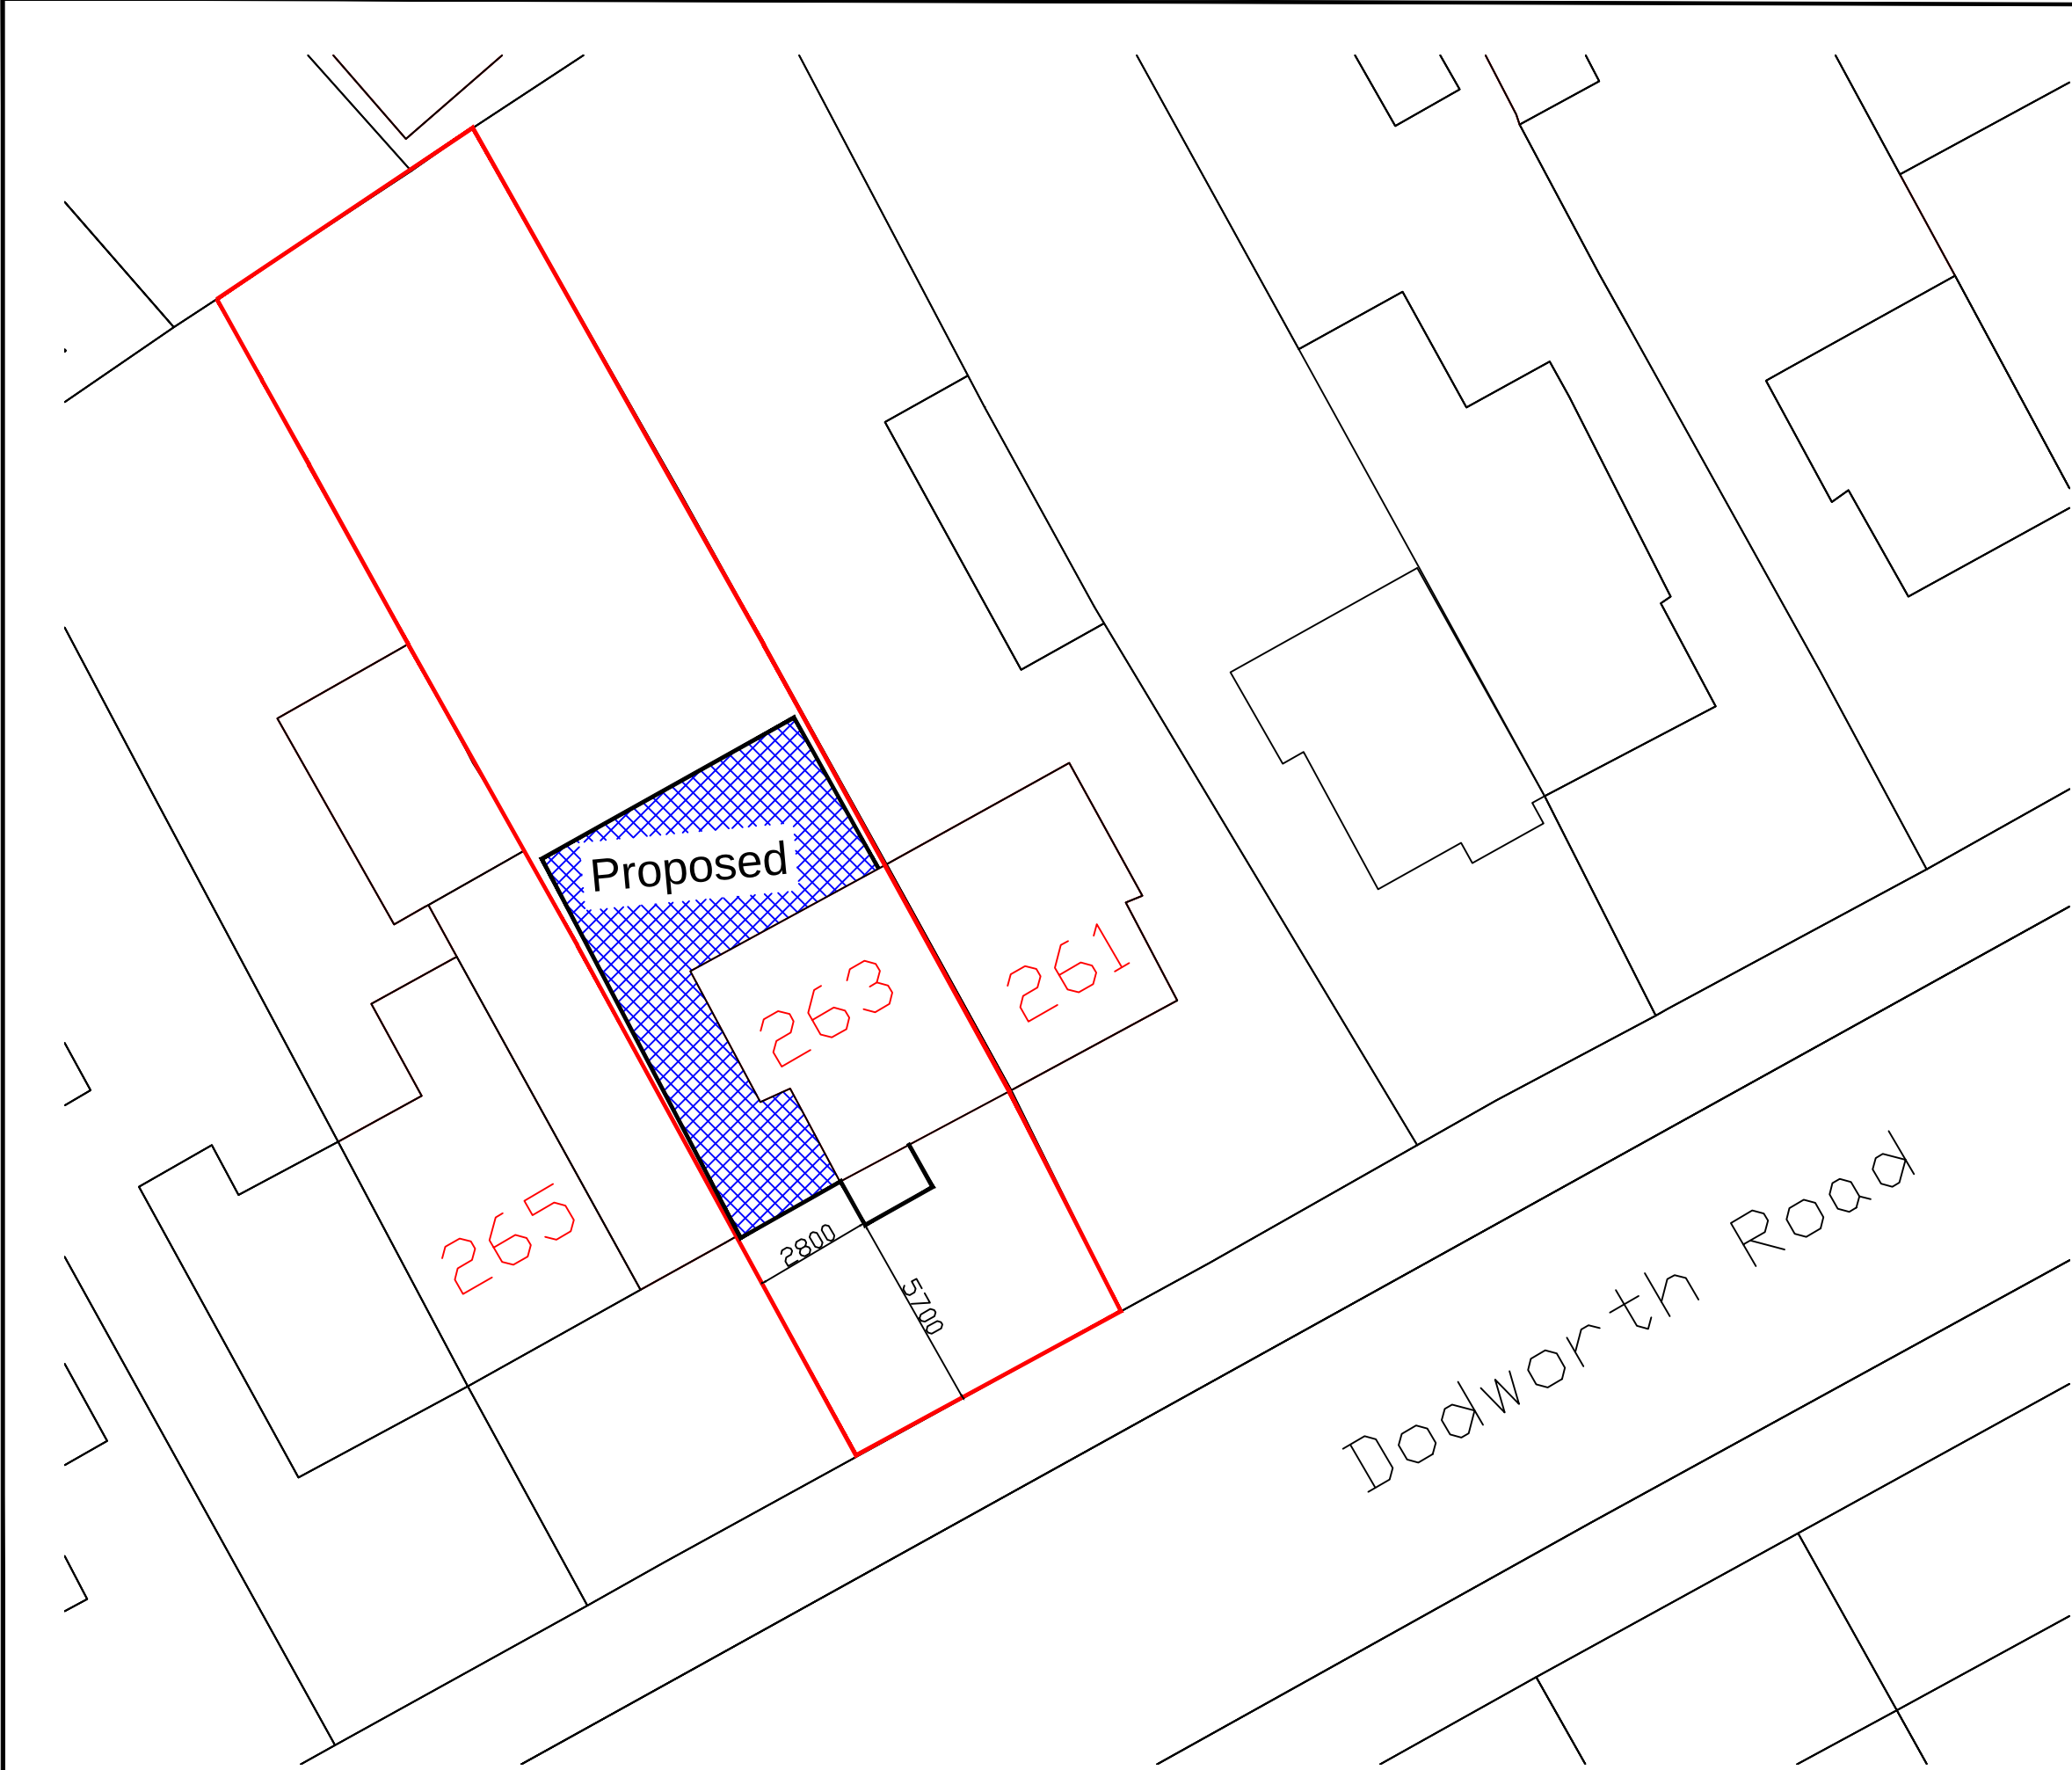


Do not scale from this drawing. Please refer to written dimensions only. Copying will distort the drawing. All drawings to be read in conjunction with specification

CDM REGULATIONS 2015
The client must abide by the Construction Design and Management Regulations 2015. The client must appoint a contractor, if more than one contractor is to be involved, the client will need to appoint (in writing) a principal designer (to plan, manage and coordinate the planning and design work) and a principal contractor (to plan, manage and coordinate the construction and ensure there are arrangements in place for managing and organising the project).

Domestic clients
The domestic client is to appoint a principal designer and a principal contractor when there is more than one contractor, if not your duties will automatically transferred to the contractor or principal contractor.

Further information can be obtained from the HSE following this link:
<http://www.hse.gov.uk/construction/cdm/2015/domestic-clients.htm>

Do not scale from this drawing. Please refer to written dimensions only and **check dimensions on site**. Copying will distort the drawing. All drawings to be read in conjunction with specification.

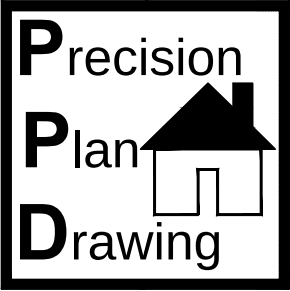

3 Hall Lane, Norton, Doncaster
DN6 9GB
Tel: 01302 376682 Mobile: 07723317685
E-mail: precisionplandrawing@gmail.com
Company Number 9893791

Location:
**263 Dodworth Road
Barnsley**

Project:
**Single Storey Rear
Extension, Attached
Garage and Porch**

Scale:
1/200

Date:
October 2016

Drawing No:
5

Rev:

--	--	--	--	--	--