



Garry
Greetham
Associates Ltd
Residential
Design Consultant
Westwood House
18 Carr Lane
Tankersley
Barnsley S75 3BE
Tel(01226)746573

Member of the Chartered Institute
of Architectural Technologists

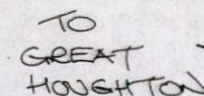

Elevations

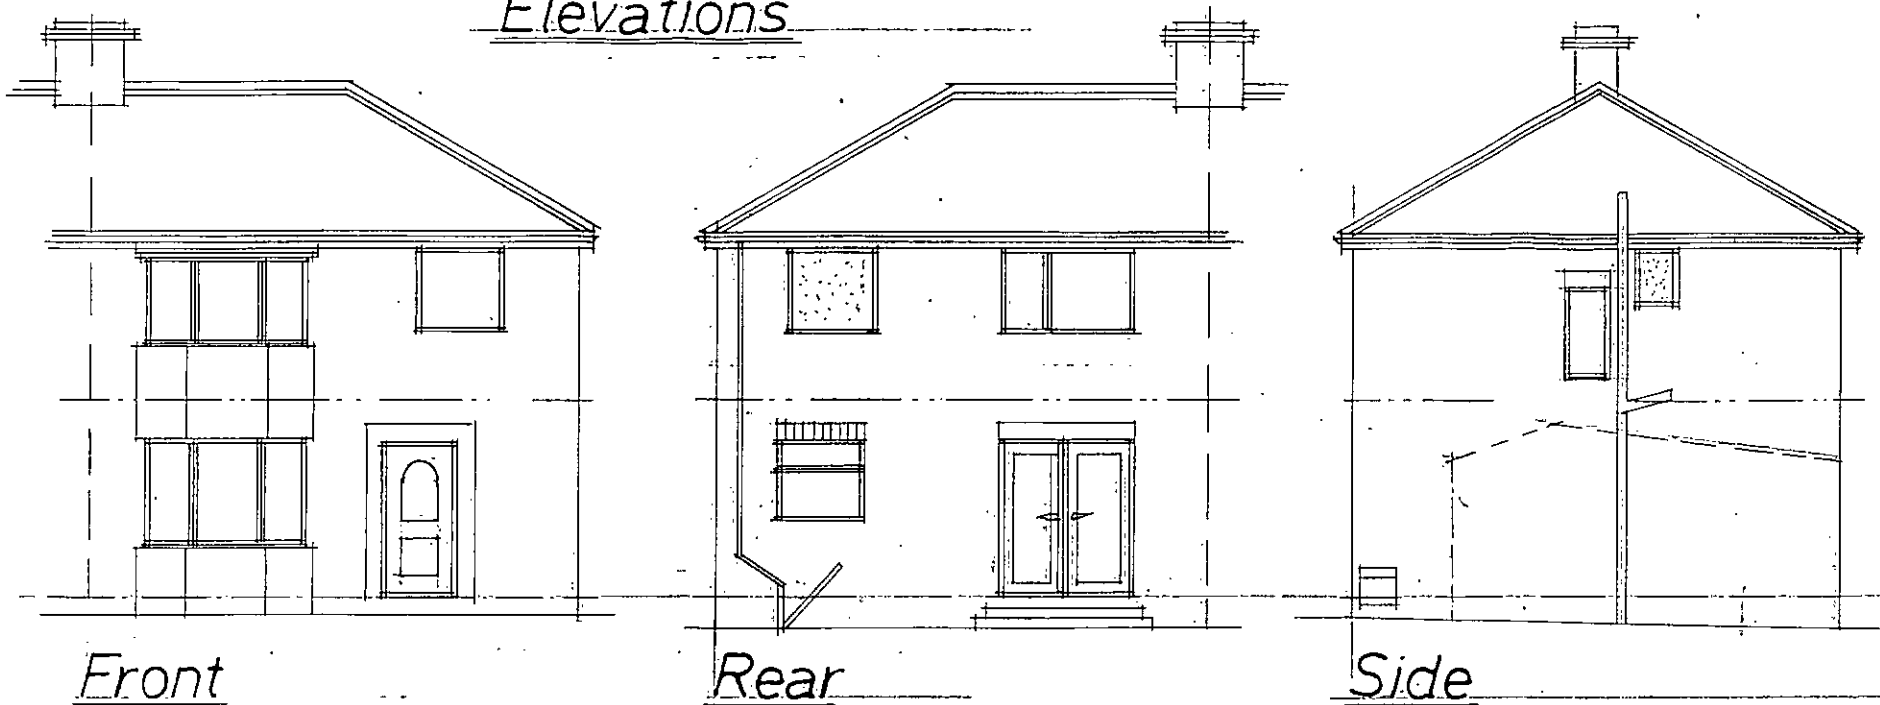

Rev	Notes	Date

Garry
Greetham
Associates Ltd
Residential
Design Consultant
Westwood House
18 Carr Lane
Tankersley
Barnsley S75 3BE
Tel(01226)746573

PROJECT Various Extensions

CLIENT Mr. & Mrs. M. Cox

TITLE Property as Existing

ADDRESS
2 Clayton Avenue, Thurnscoe,
Rotherham. S63 0RY.

DRAWN BY 999

SCALE 1:50; 1:100 DATE July14

DRAWING No 766-02 REV

Member of the Chartered Institute
of Architectural Technologists

Layouts

