




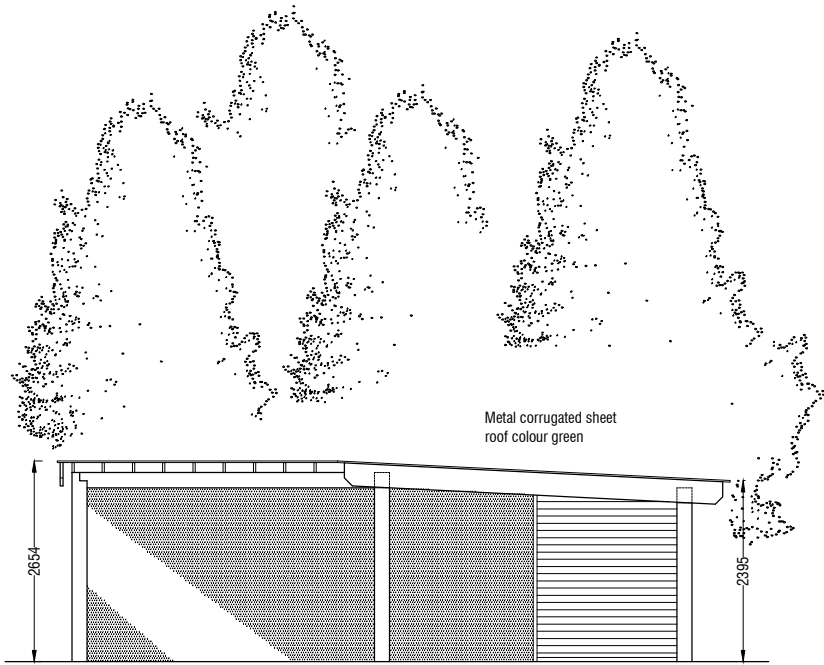


ELEVATION 04 1:100

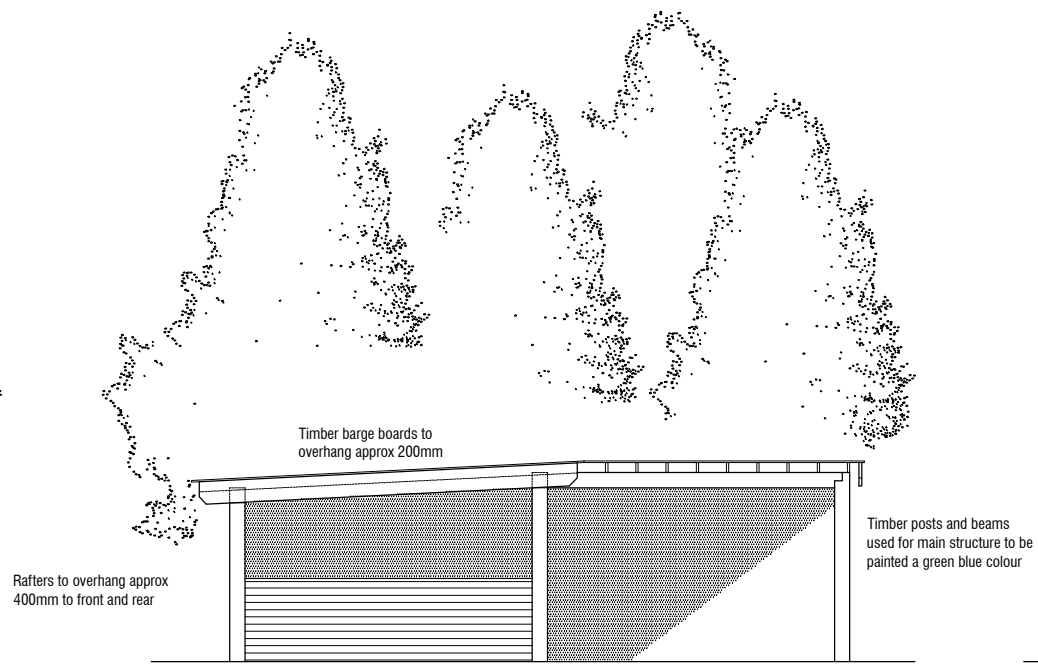


ELEVATION 03 1:100

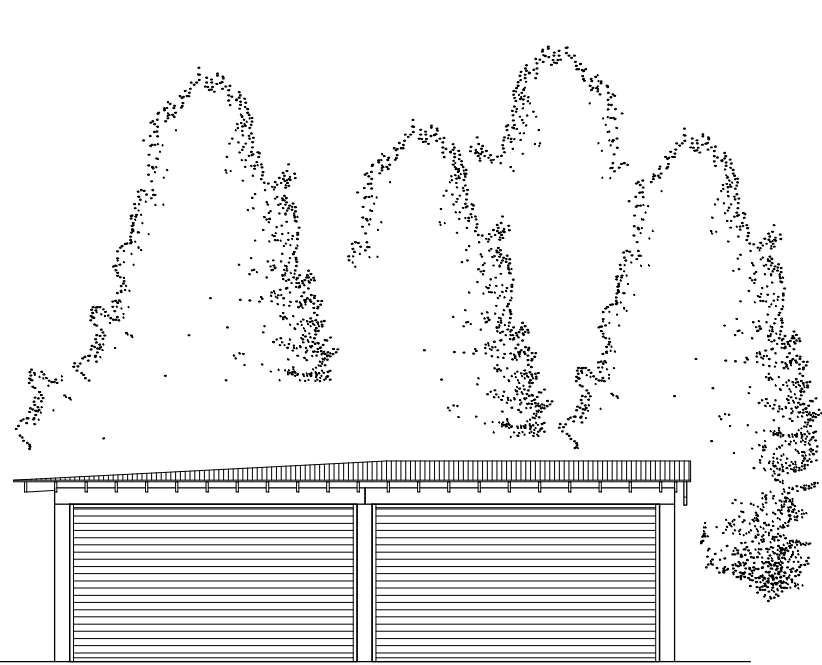

ELEVATION 02 1:100

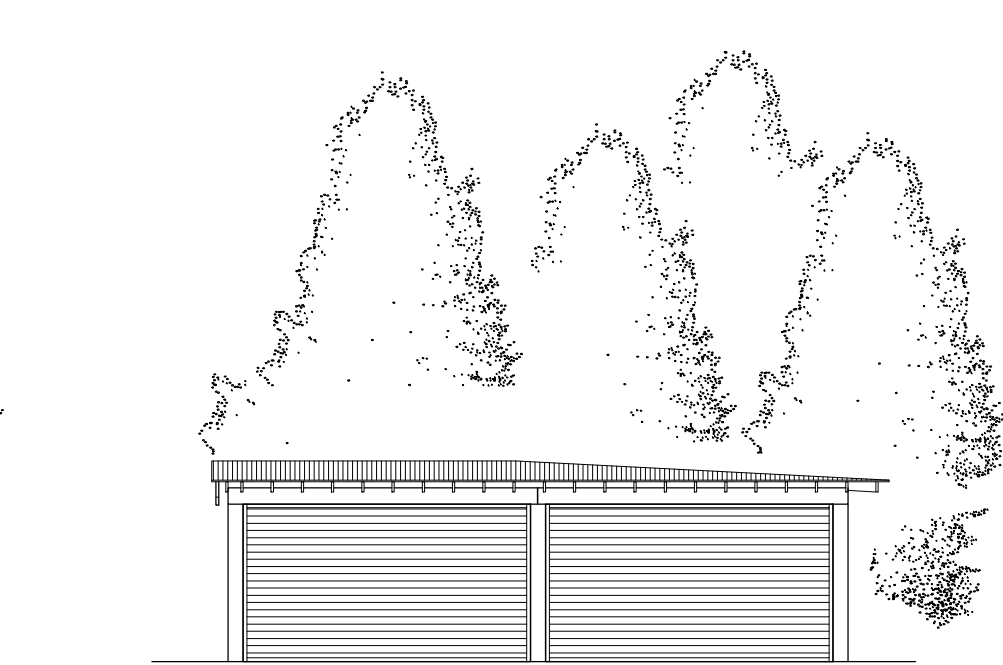

ELEVATION 01 1:100

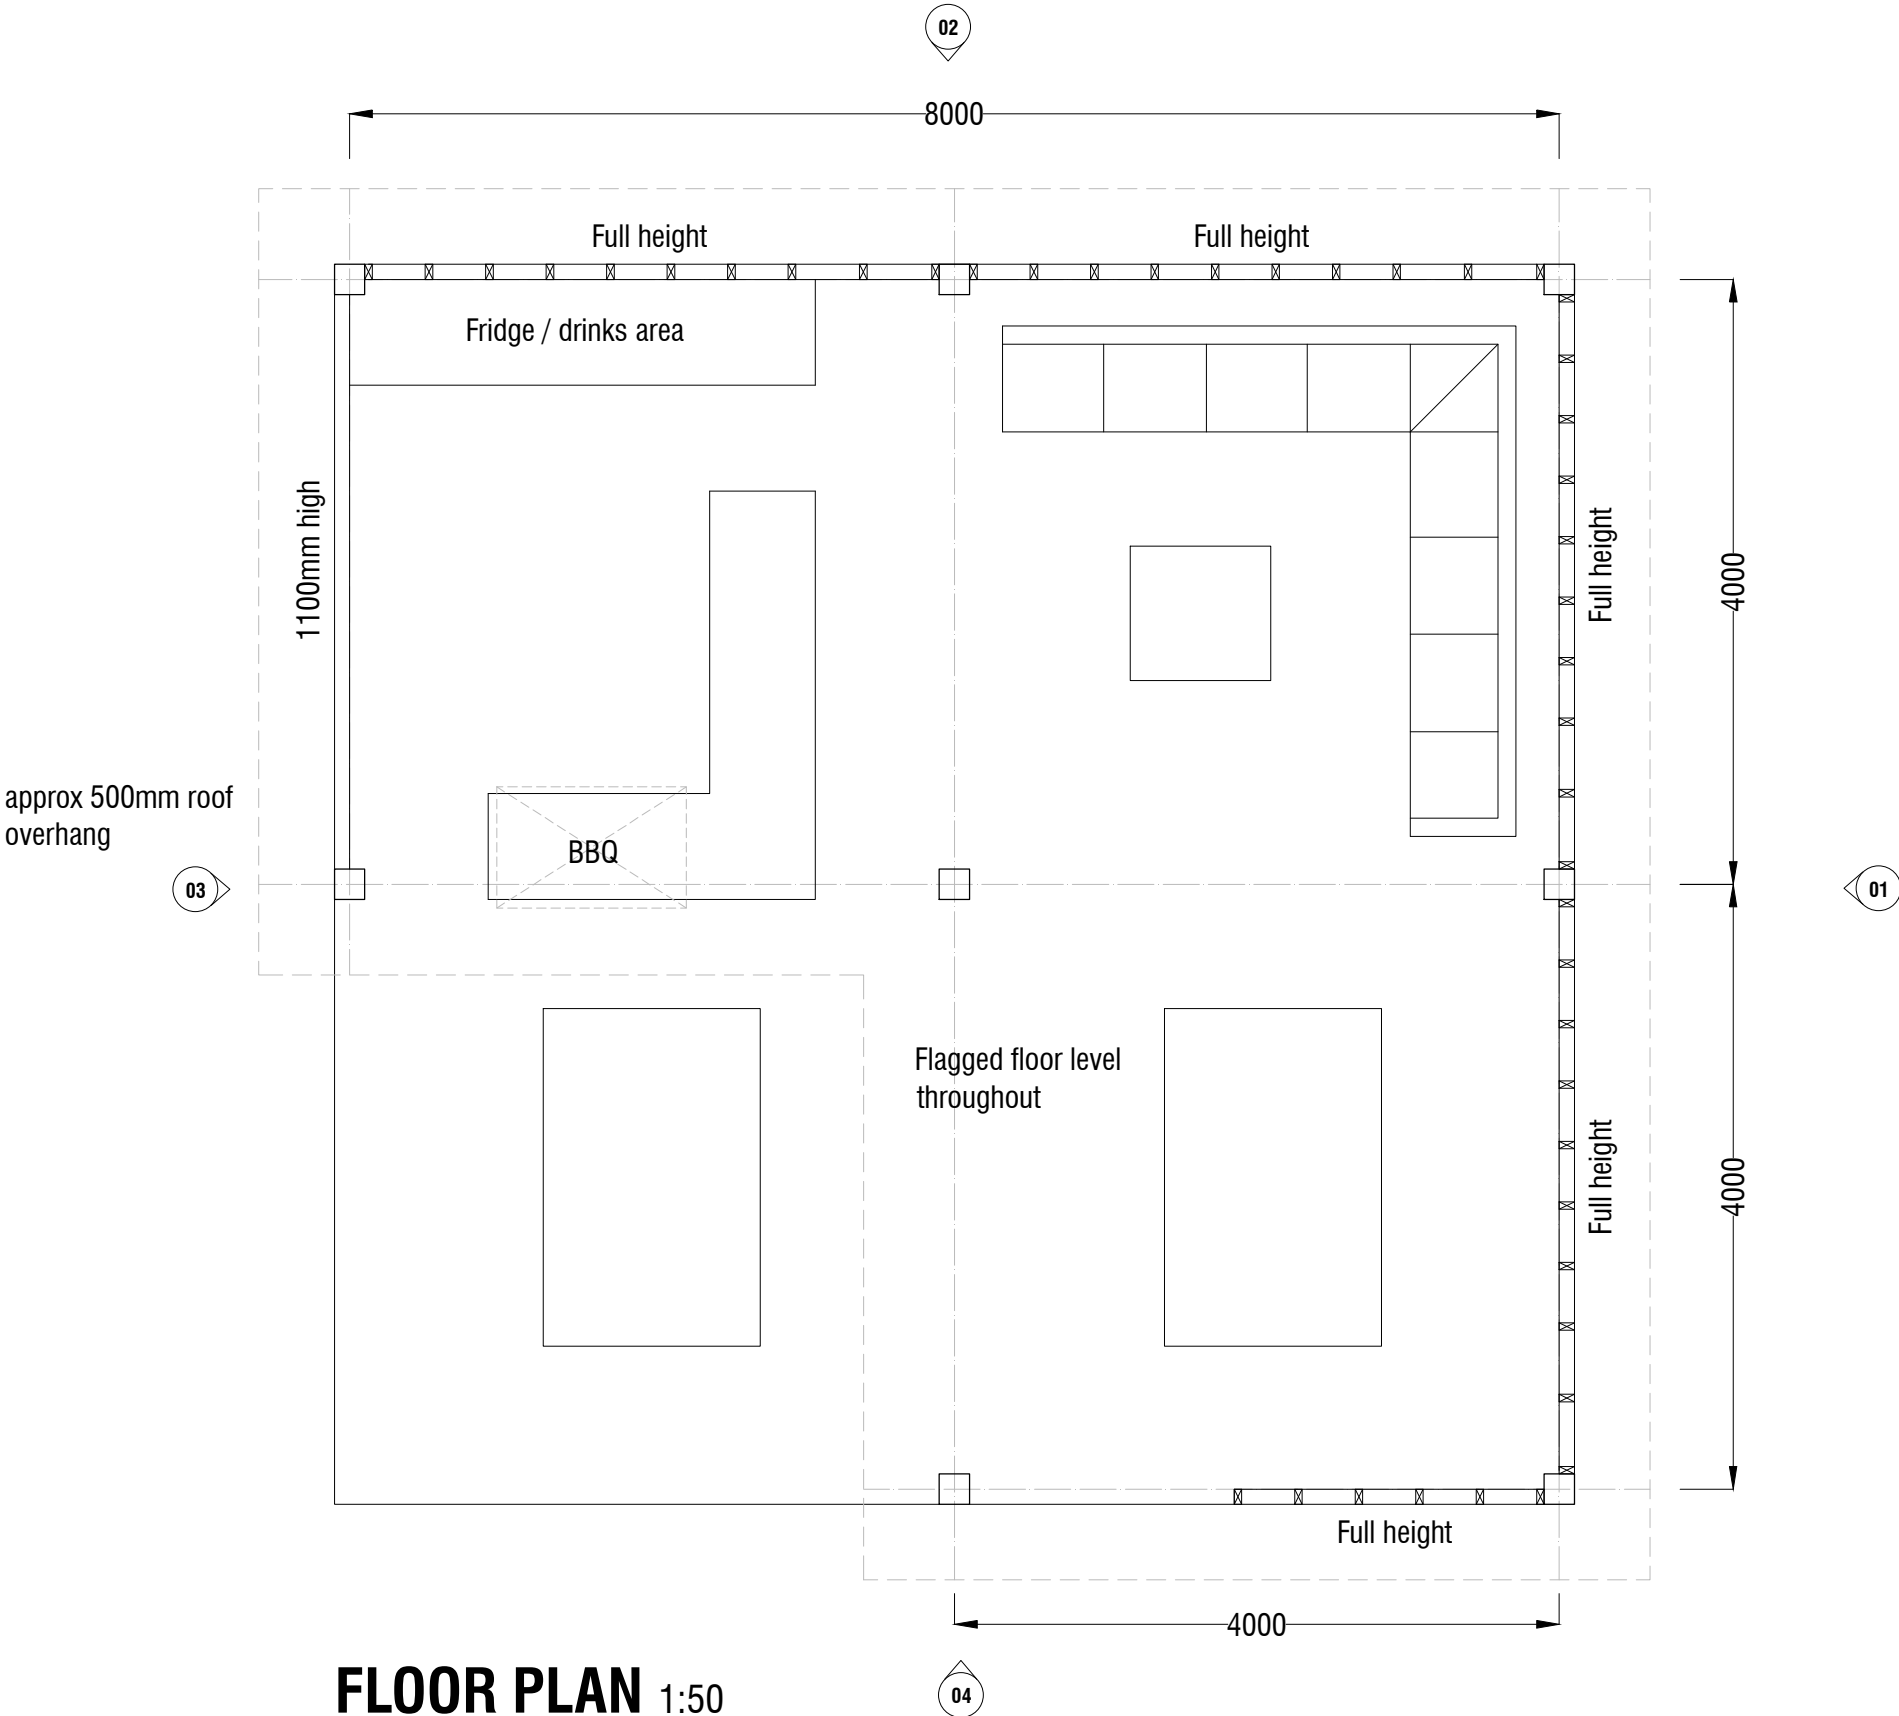

FLOOR PLAN 1:50

Status:	PLANNING	Client:	J.Bland	Drawing:	Plans as Proposed		
		Site Address:	88 Wath Road, Elsecar, Barnsley	Scale:	Date:	Revision:	
		All dimensions in millimeters unless otherwise stated. Dimensions for setting out in existing buildings are to be checked and verified on site.		As Shown@A2	FEB 2020	-	
				Project No.:		20/002	

