


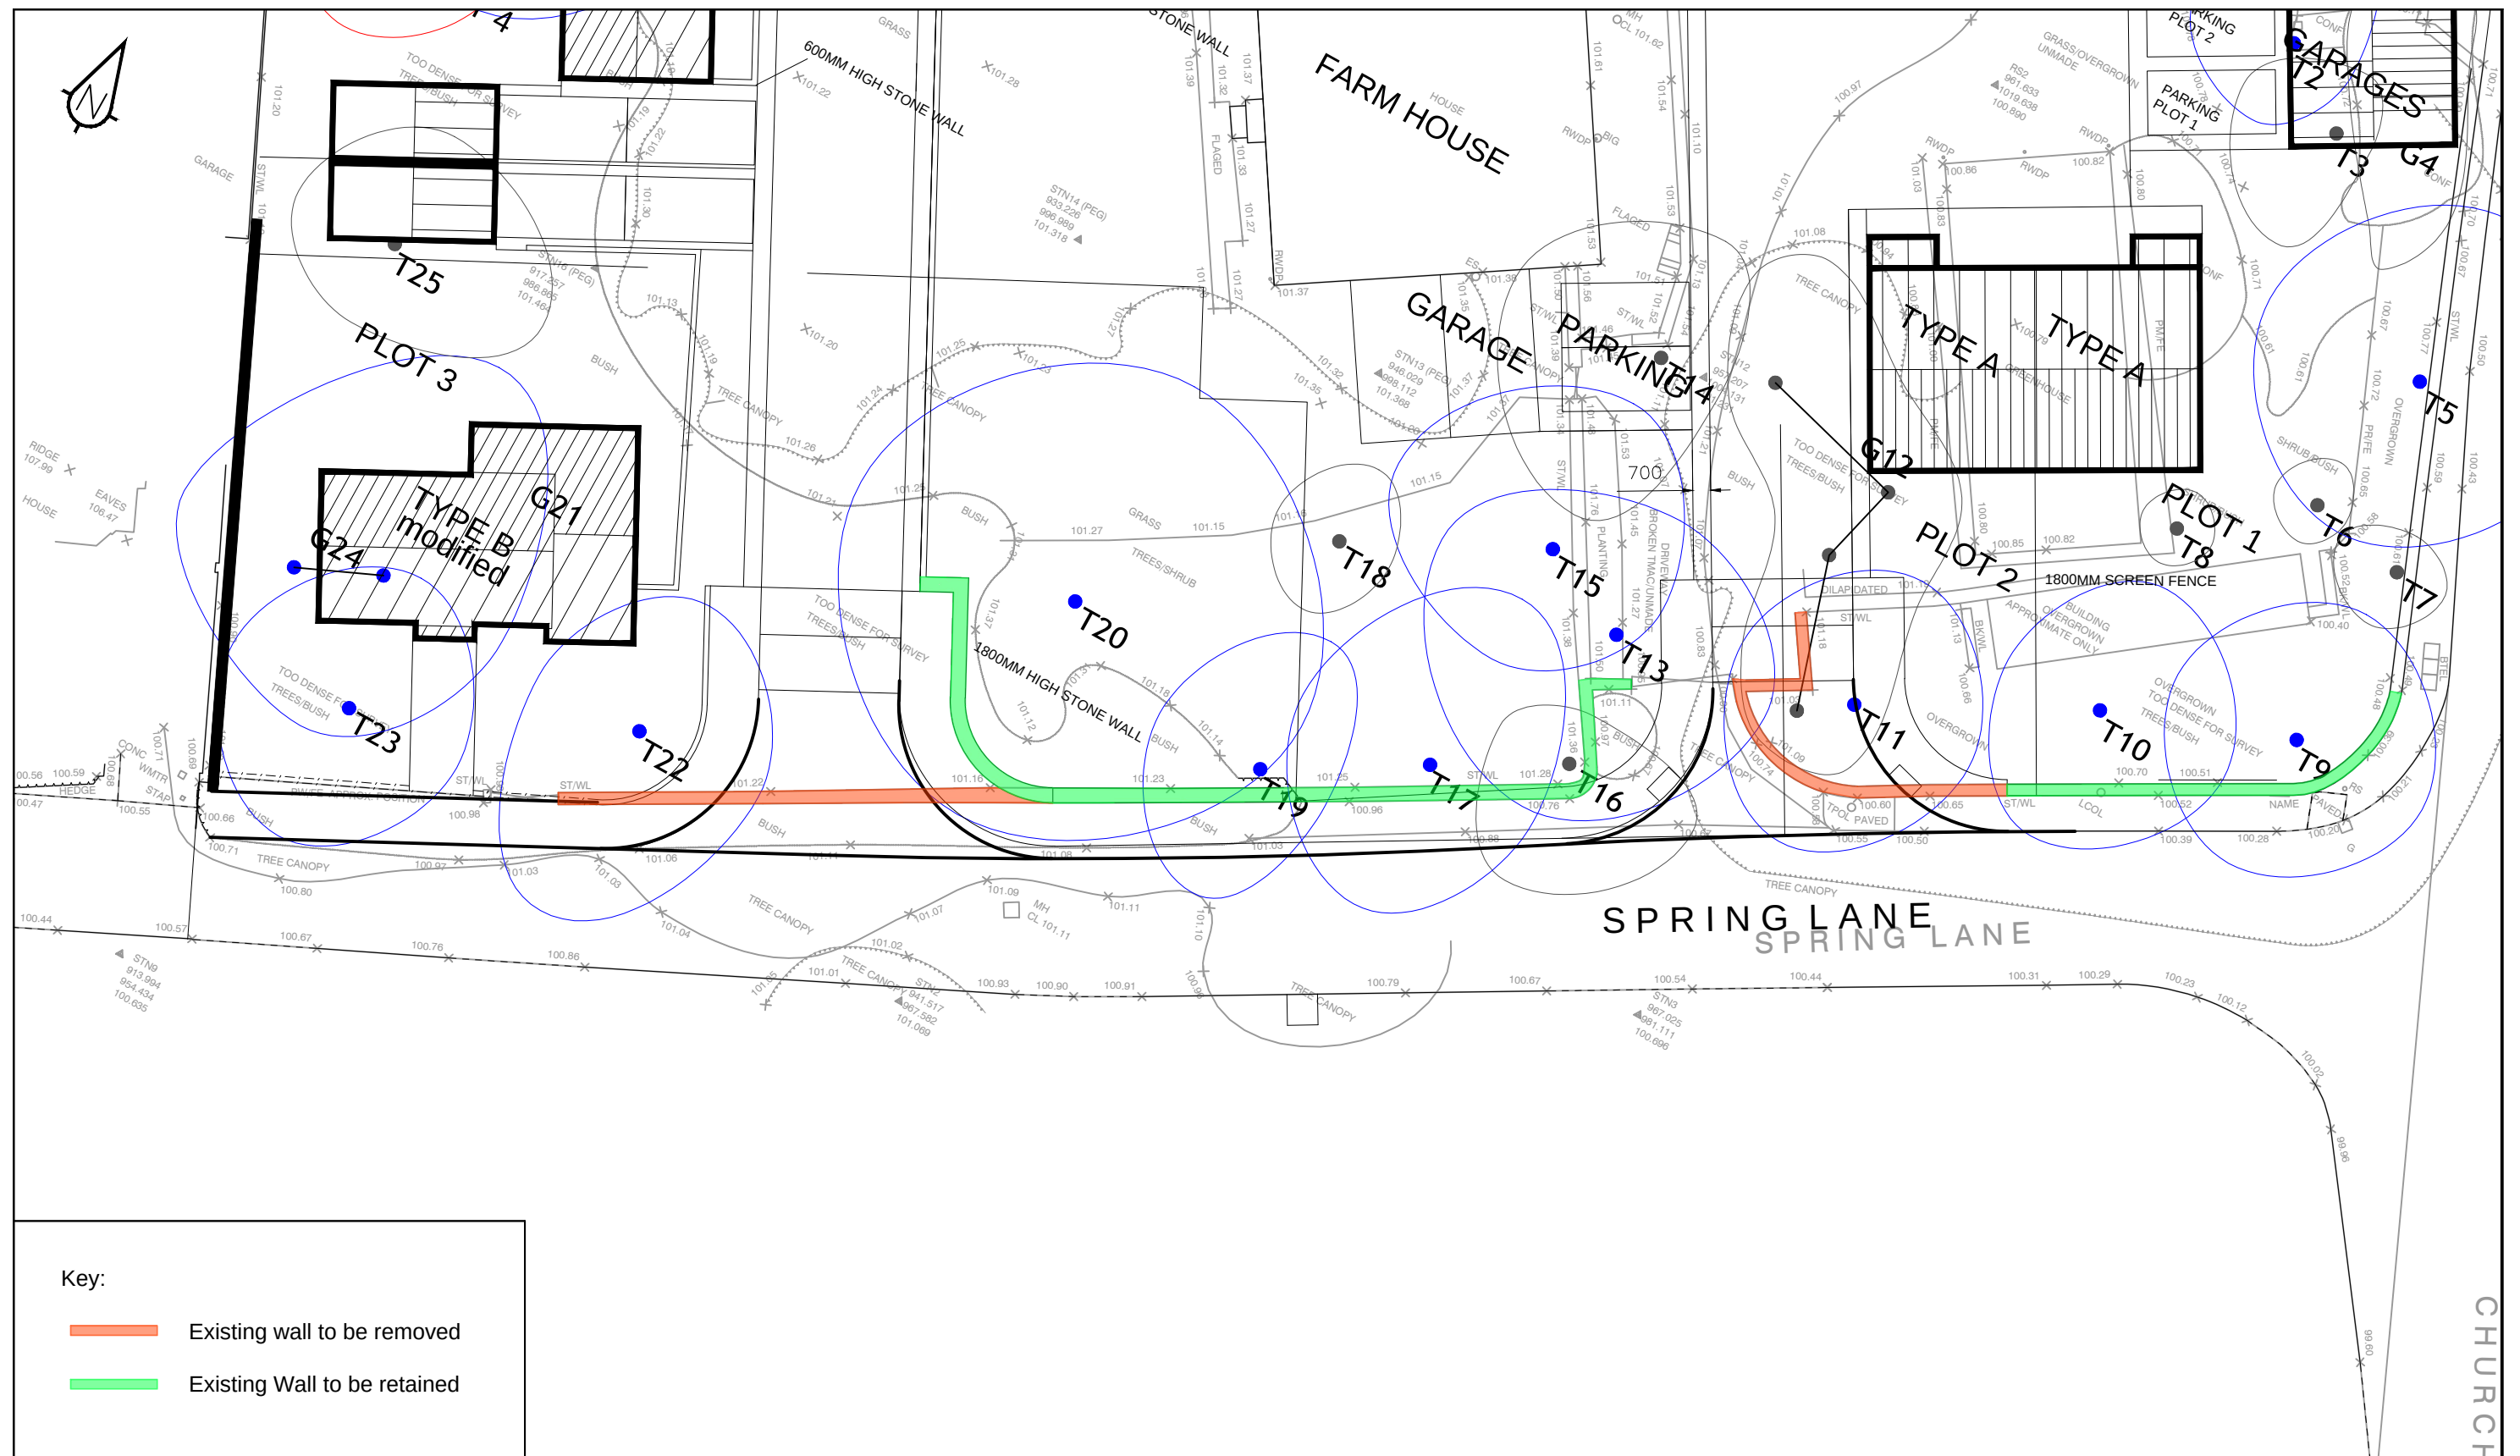

Key:

- Existing wall to be removed
- Existing Wall to be retained

sanderson
associates
(consulting engineers) Ltd
Highways | Traffic | Transportation | Water

T 01924 844080 mail@sandersonassociates.co.uk
F 01924 844081 www.sandersonassociates.co.uk

Proposed Residential Development
Stud Farm, Barnsley

Proposed Alterations to
Existing Boundary Wall

Scale 1:200 @ A3

Drawn By LOB

Drawing Size A3

Checked By PJM

Date 06/03/2020

Approved By PJM

Drawing Number

11444-SK02

Rev

-

Rev

Amendment

Drawn

Date

Checked