
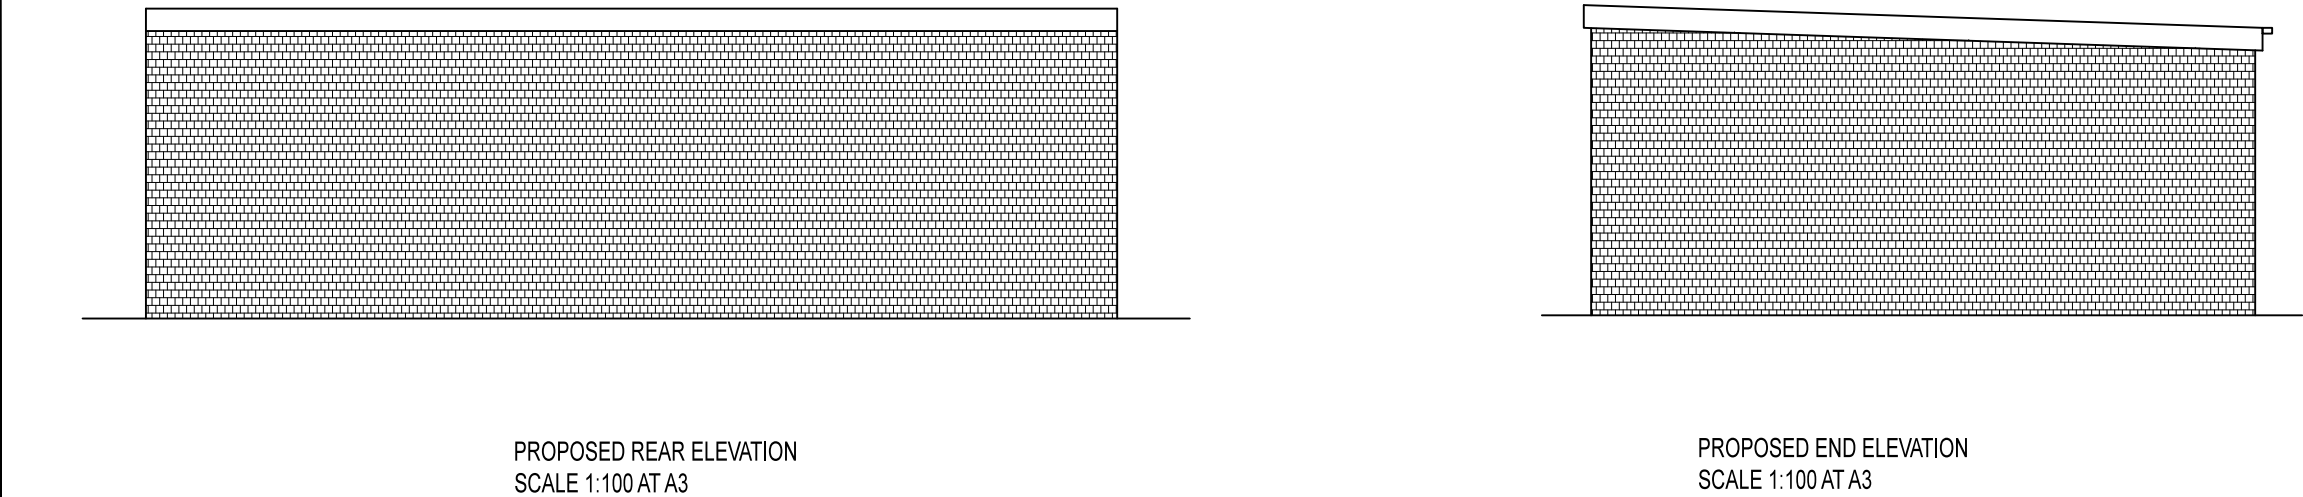
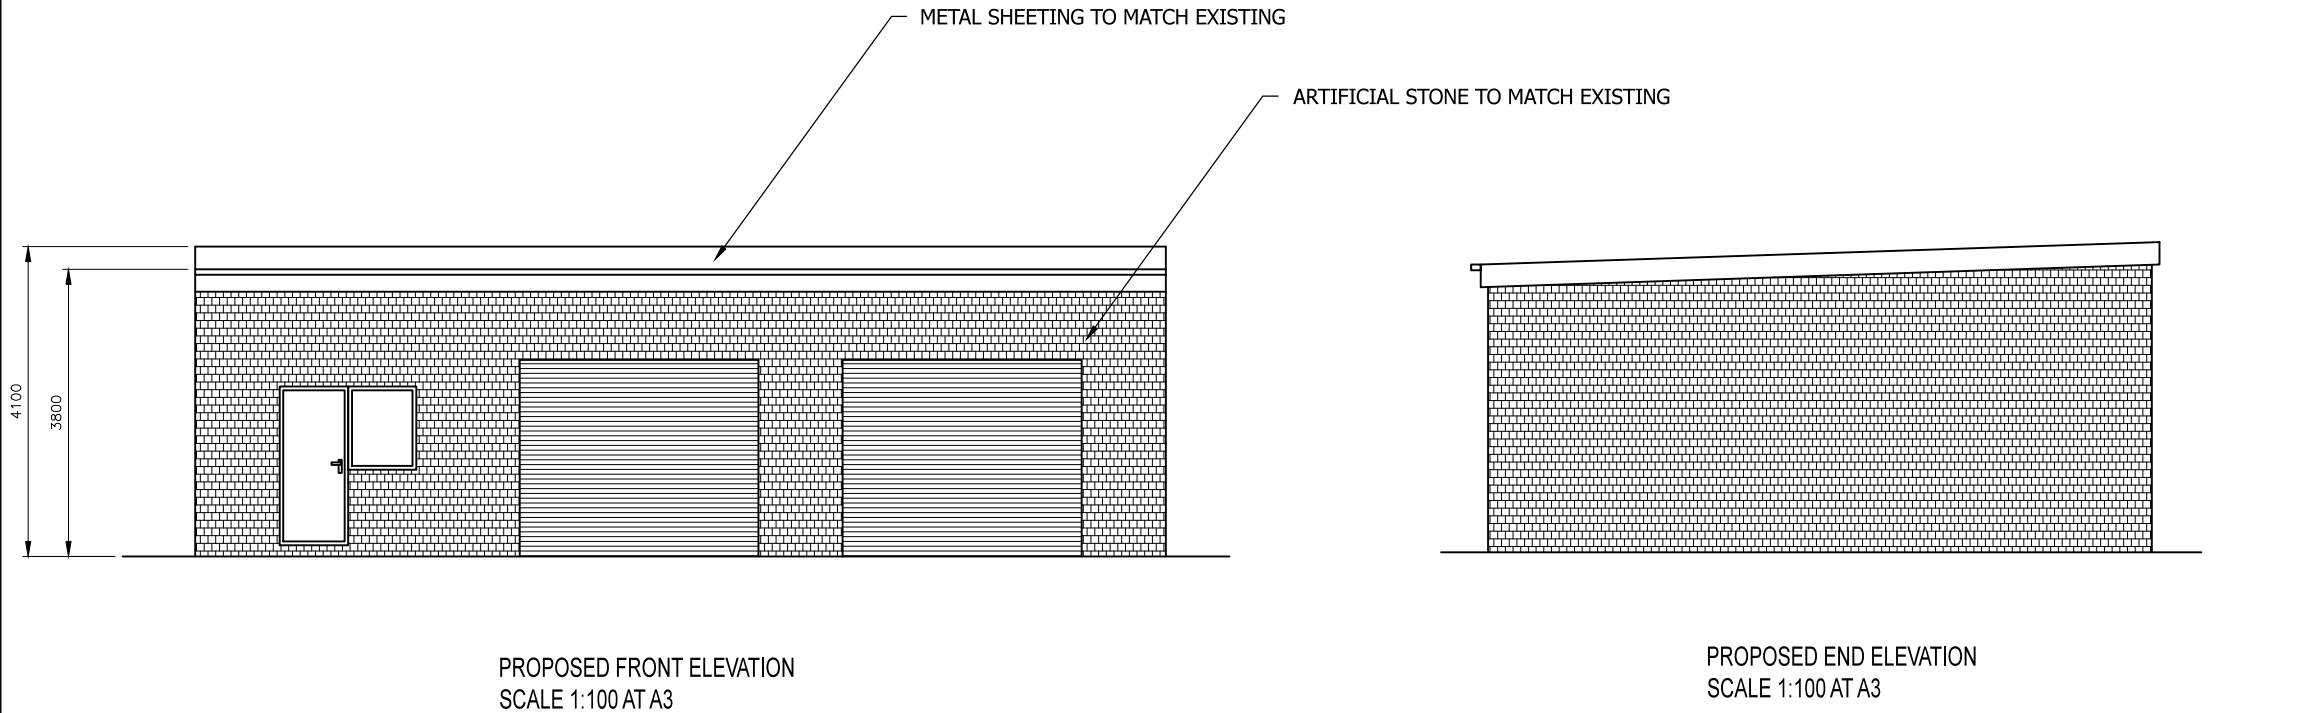


Drawing No.	Rev No.
MWH001 -003	

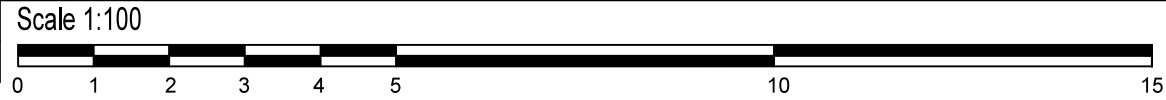

DO NOT SCALE: Contractor to check all dimensions and report any omissions or errors

NOTES

Rev	Description	By	Chk	App	Date
JRB DESIGNS Ltd 1 Saville Road Cudworth Barnsley S72 8LT Tel: 01226 383542 Fax: 01226 380078 Mob: 07970 541192 Email: john@jrbdesigns.co.uk This drawing is copyright. © jrbdesigns Ltd.					
Client MR. W HADFIELD HADFIELD DEVELOPMENTS OAK LODGE REDBROOK RD. S75 2RS					
Drawing Title PROPOSED ELEVATIONS					
Address 3Ts INDUSTRIAL ESTATE CHAMBERS RD. PLATTS COMMON S74 9SA					
Project Title: PROPOSED HAND CAR WASH & 1 INDUSTRIAL UNIT					
Purpose of Issue: PLANNING					
Drawing Status FIRST ISSUE					
Scale at A3 AS SHOWN		Drawn By JRB		Date 25/04/2023	
Checked By		Date 25/04/2023		Approved By Date 25/04/2023	
Project No. MWH001		Drawing No. 003			Revision -
APPROVAL ☒		INFORMATION ☐		TENDER ☐	
		CONTRACT ☐		CONSTRUCTION ☐	