



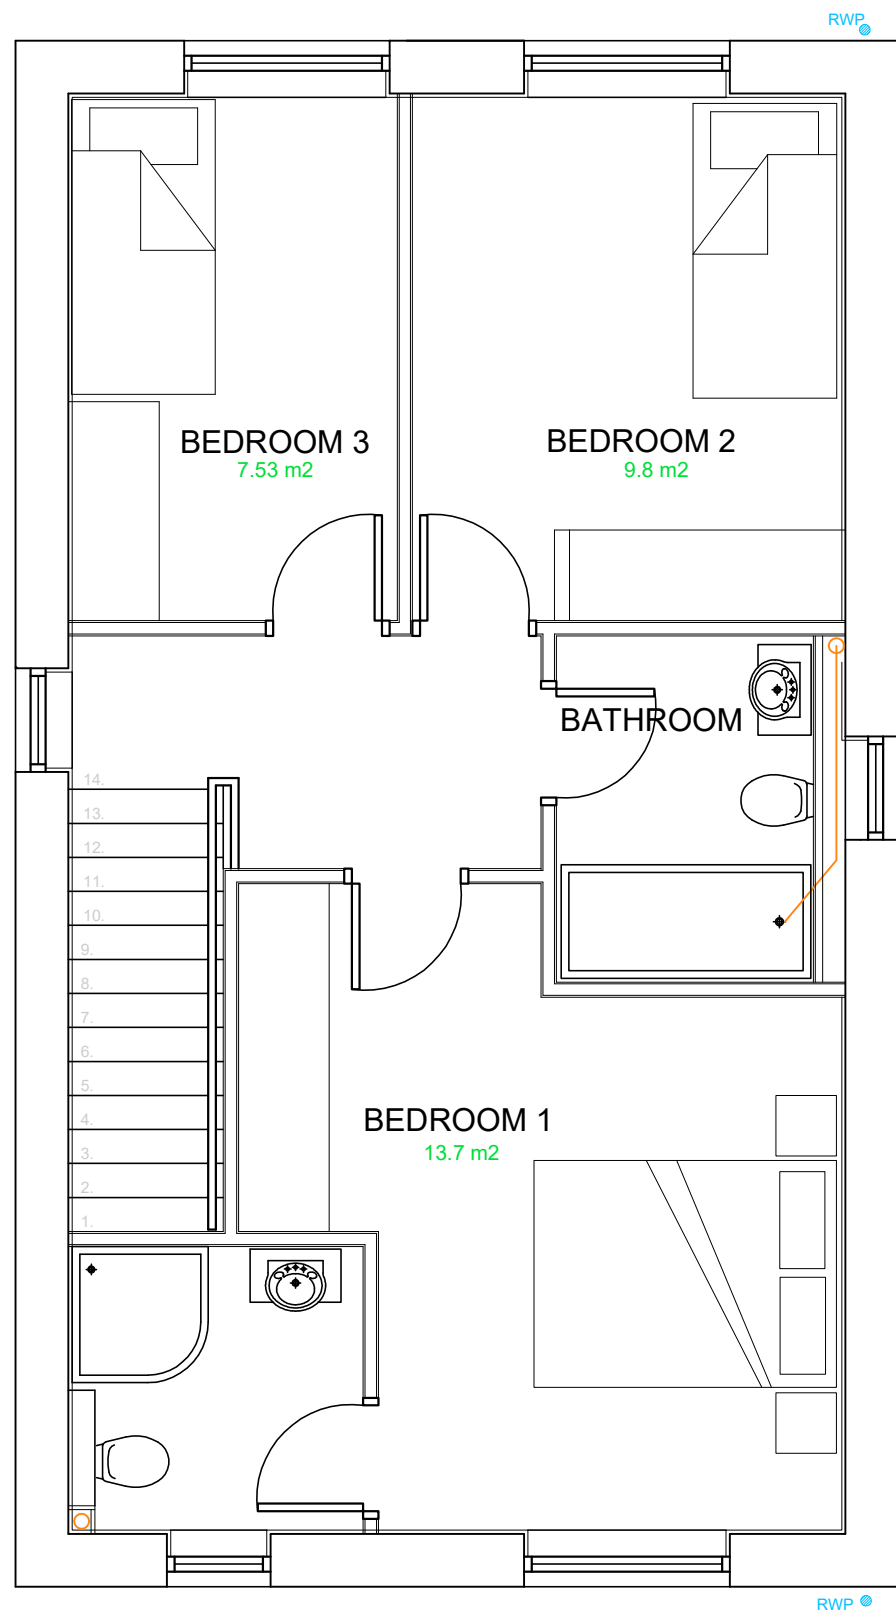


FIRST FLOOR PLANS

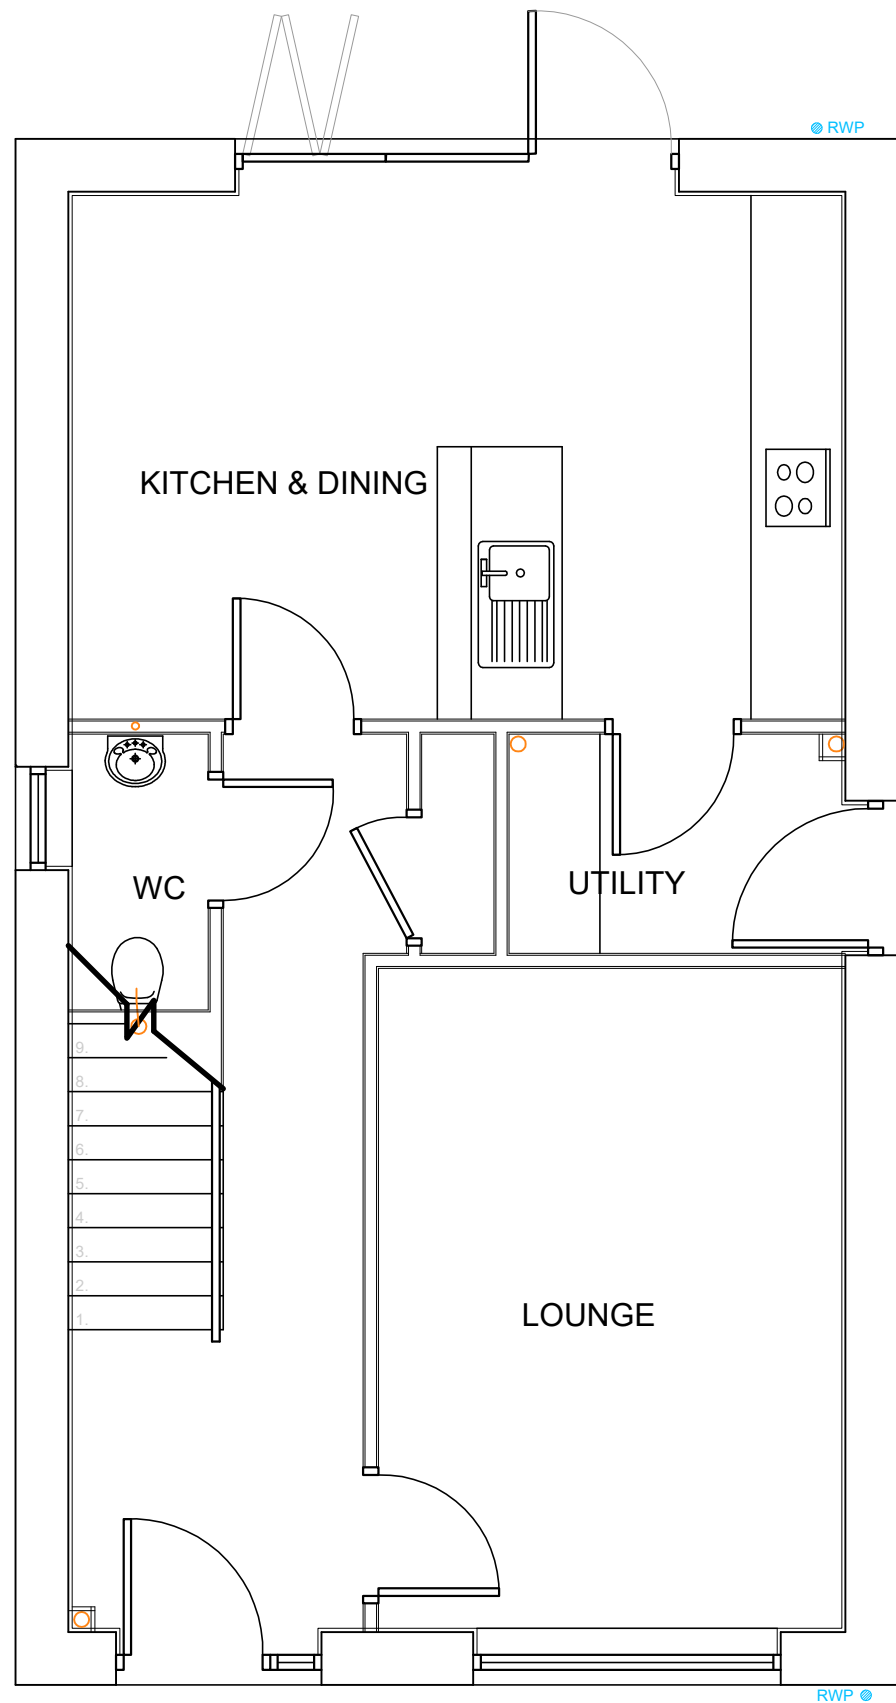

GROUND FLOOR PLANS



PROPOSED FRONT ELEVATIONS

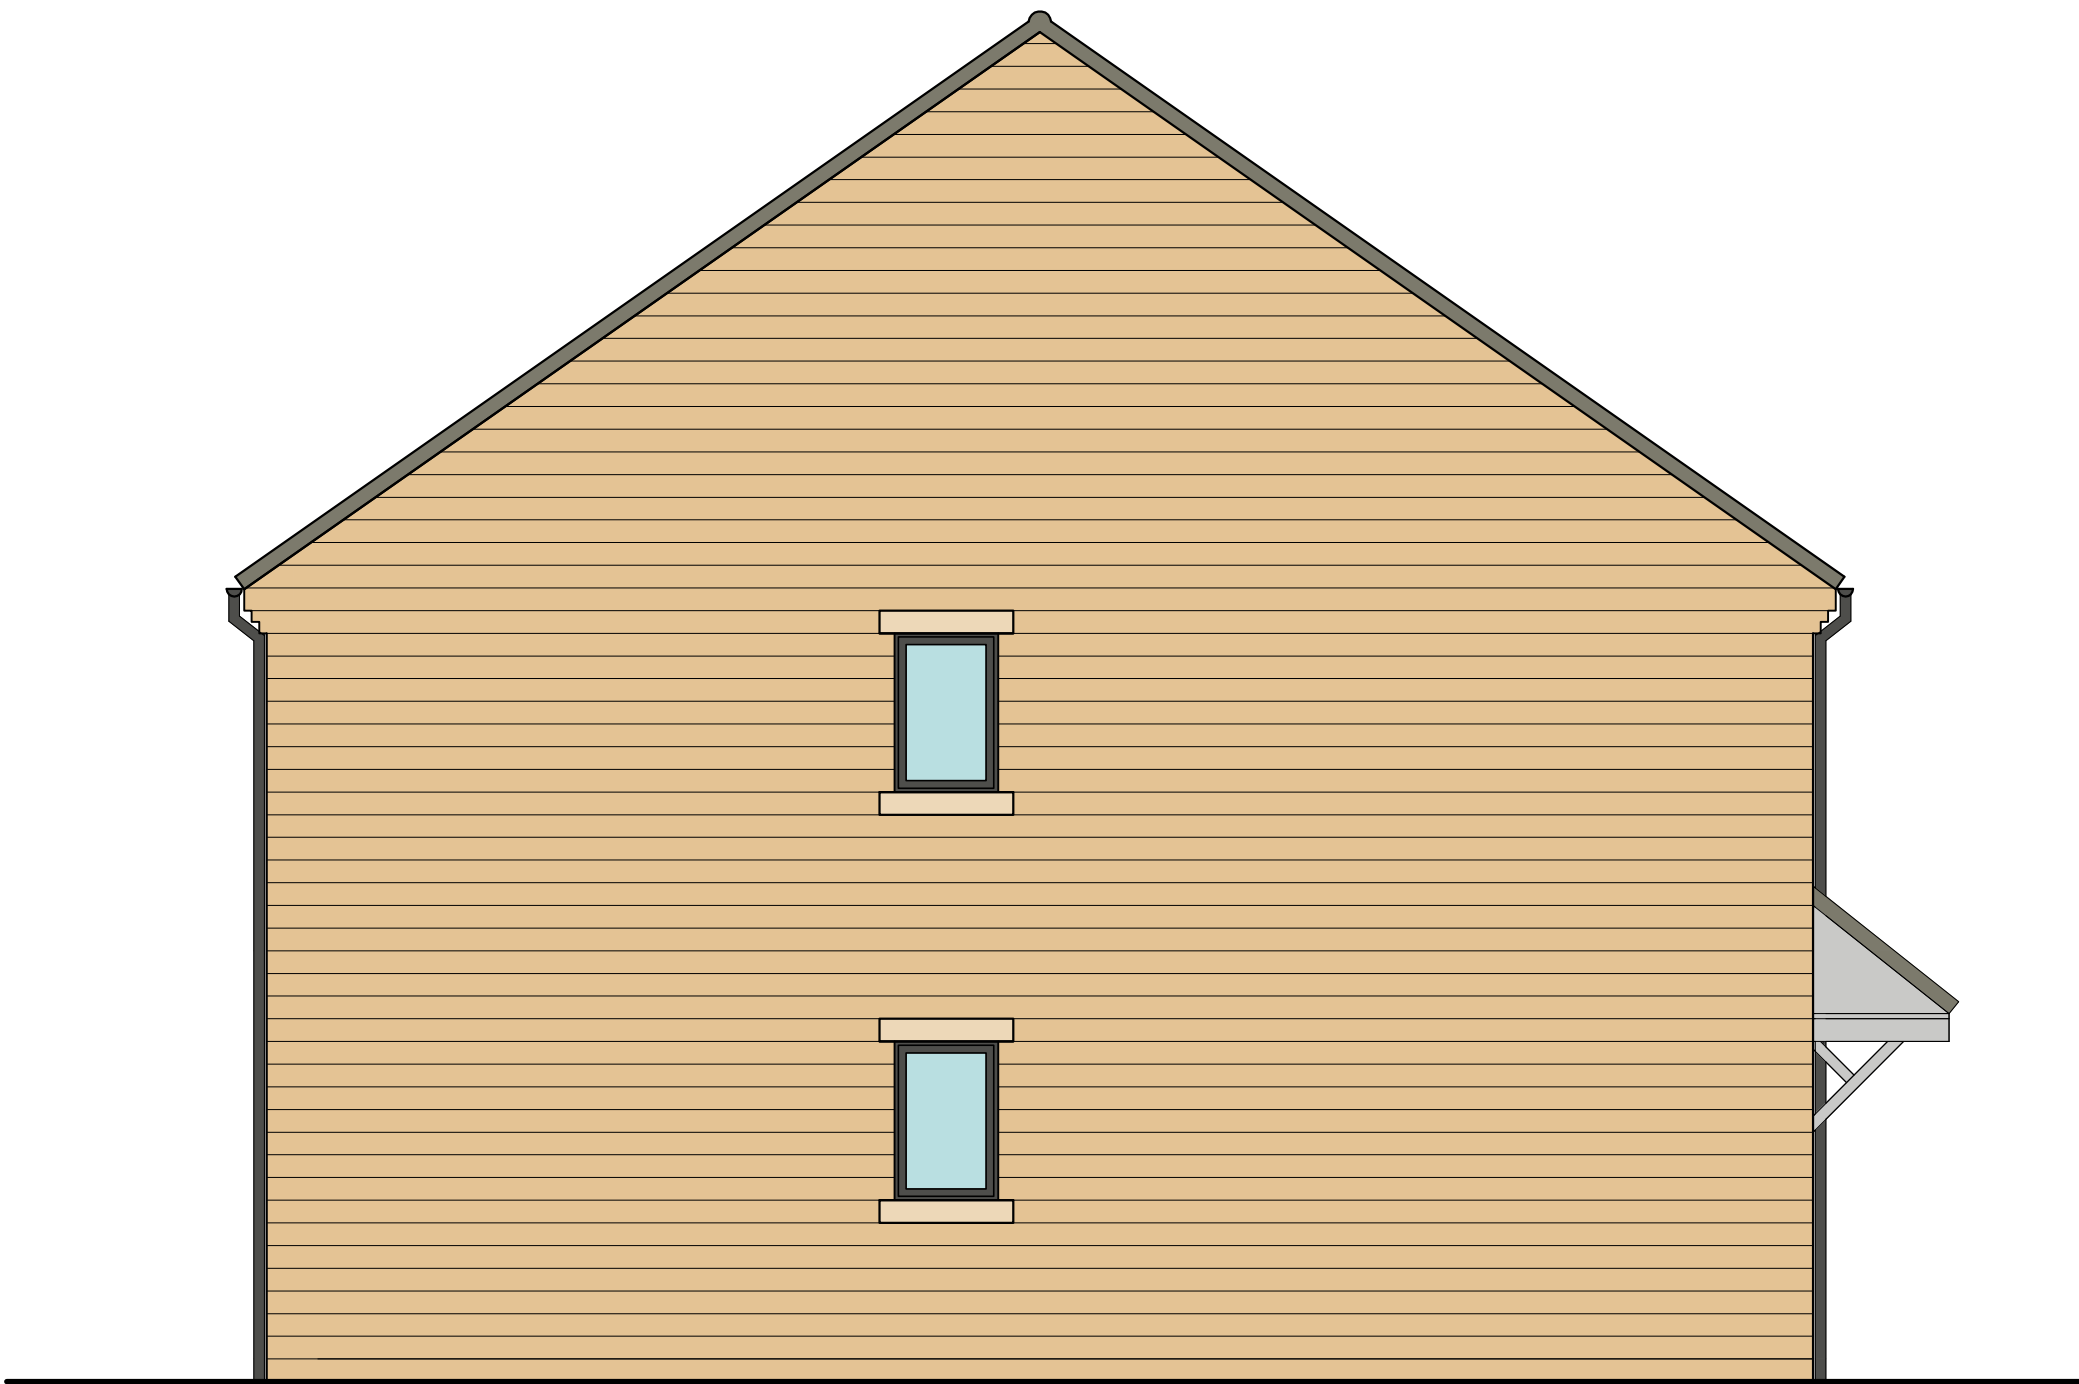

PROPOSED SIDE ELEVATION



PROPOSED REAR ELEVATIONS



PROPOSED SIDE ELEVATION