




- Existing Site Boundary
- Proposed Site Boundary
- Footpath
- Bridleway
- Long Distance Footpath
- Viewpoints assessed
- Viewpoints not assessed
- 400kV Powerline
- 500m Range Rings

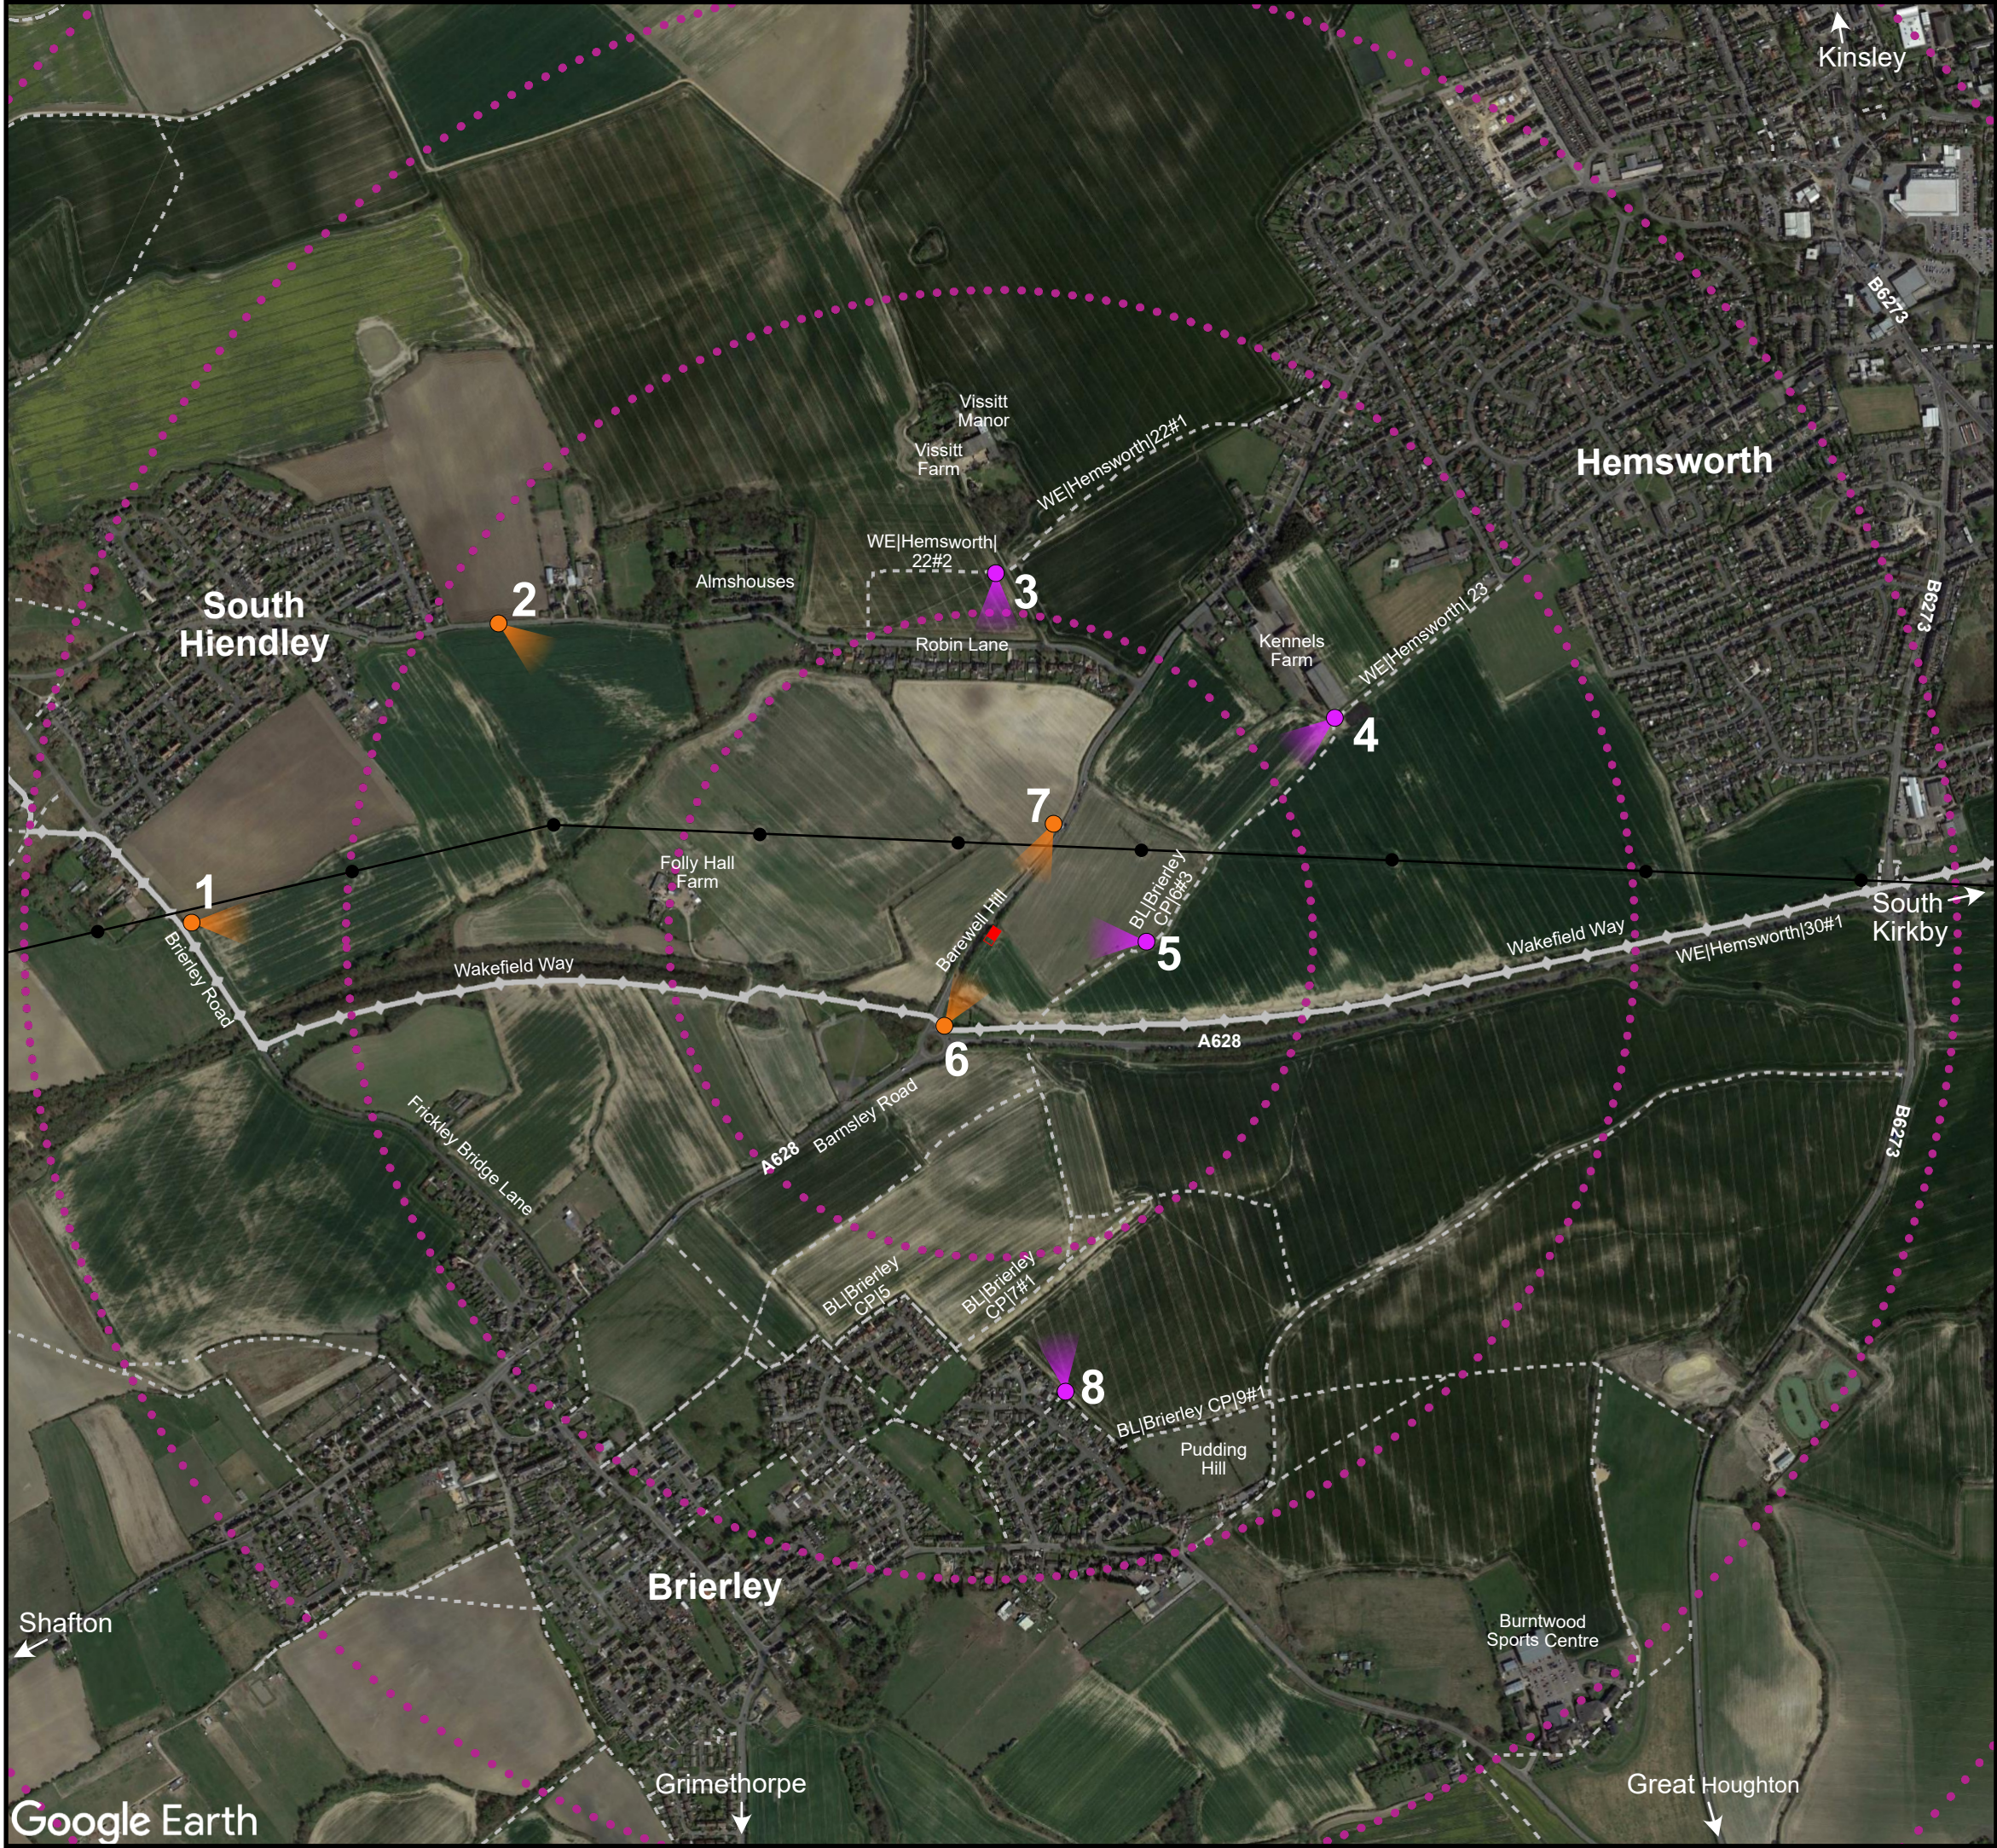

Scale: 1: 10000 Sheet Size: A3 Lscp
Drawn: HC Checked: EAB
Date: Jul 2021 Revision: -
Filename: 2021-503-QL-KennelsFarm-LVA-LscpContext.pdf

Project:
Kennels Farm
Client:
Quickline
Drawing:
Landscape Context Plan & Viewpoints