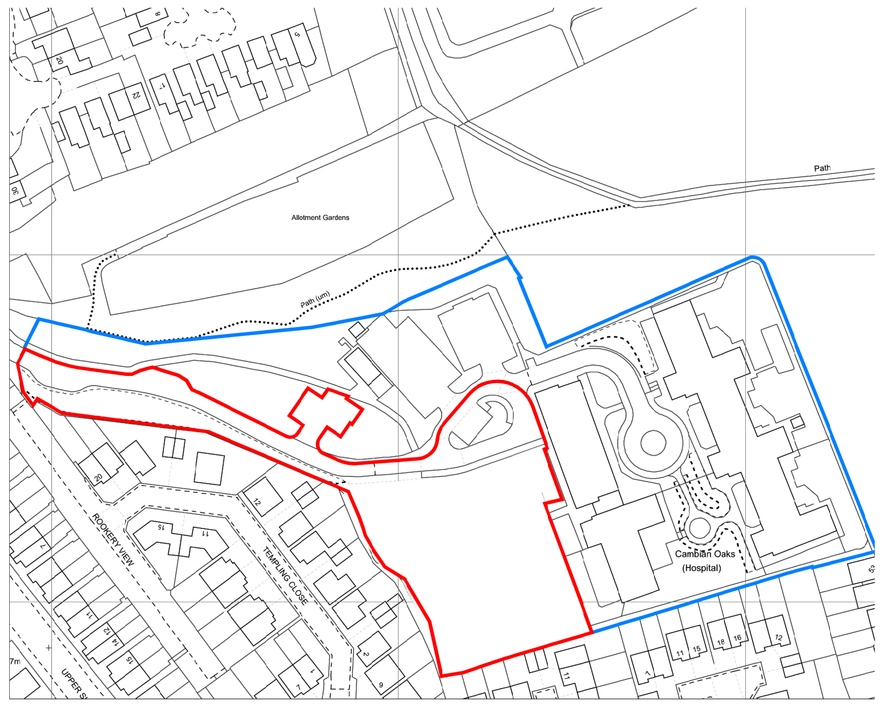

EXISTING SITE LOCATION PLAN

Scale - 1:1250 @ A1 - Licence ref: 100057546

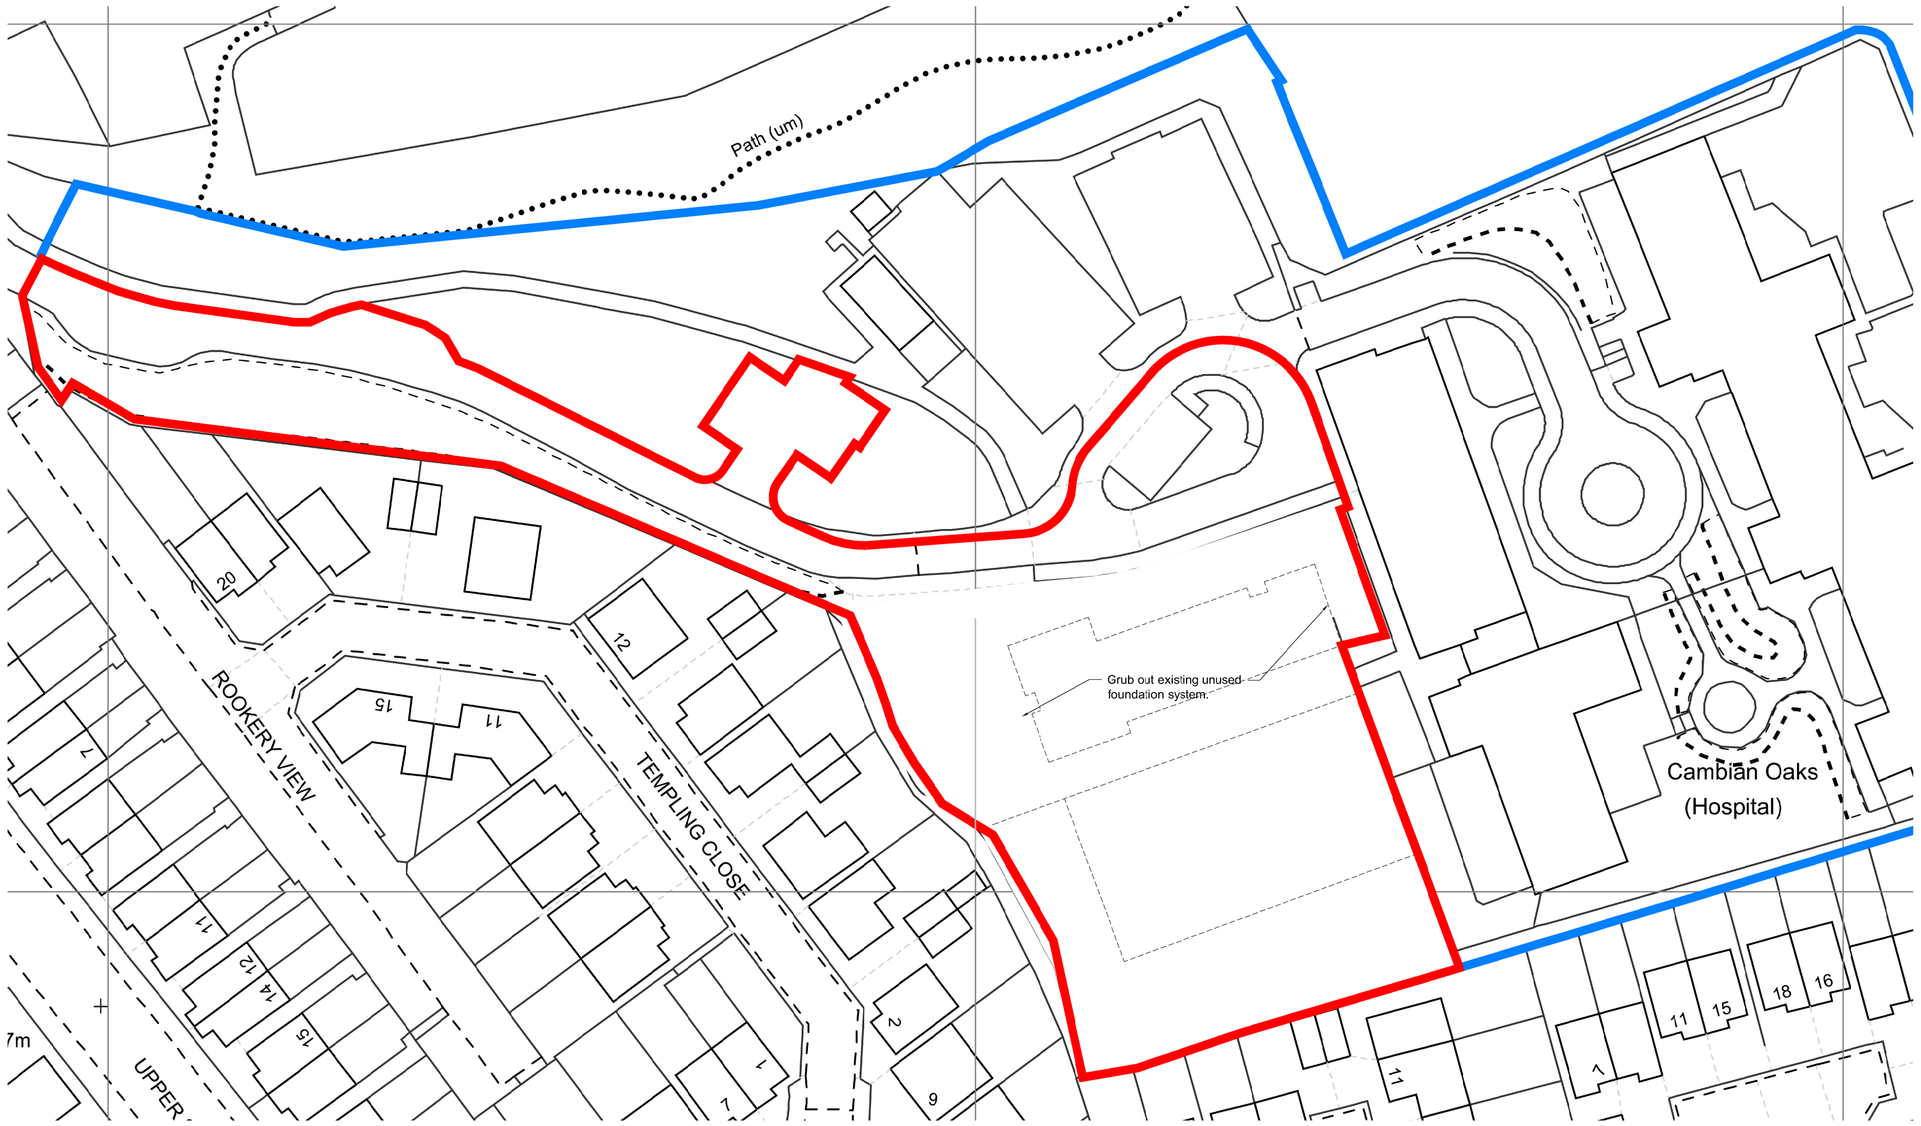

BLOCK PLAN AS EXISTING

Scale - 1:500 @ A1 - Licence ref: 100057546

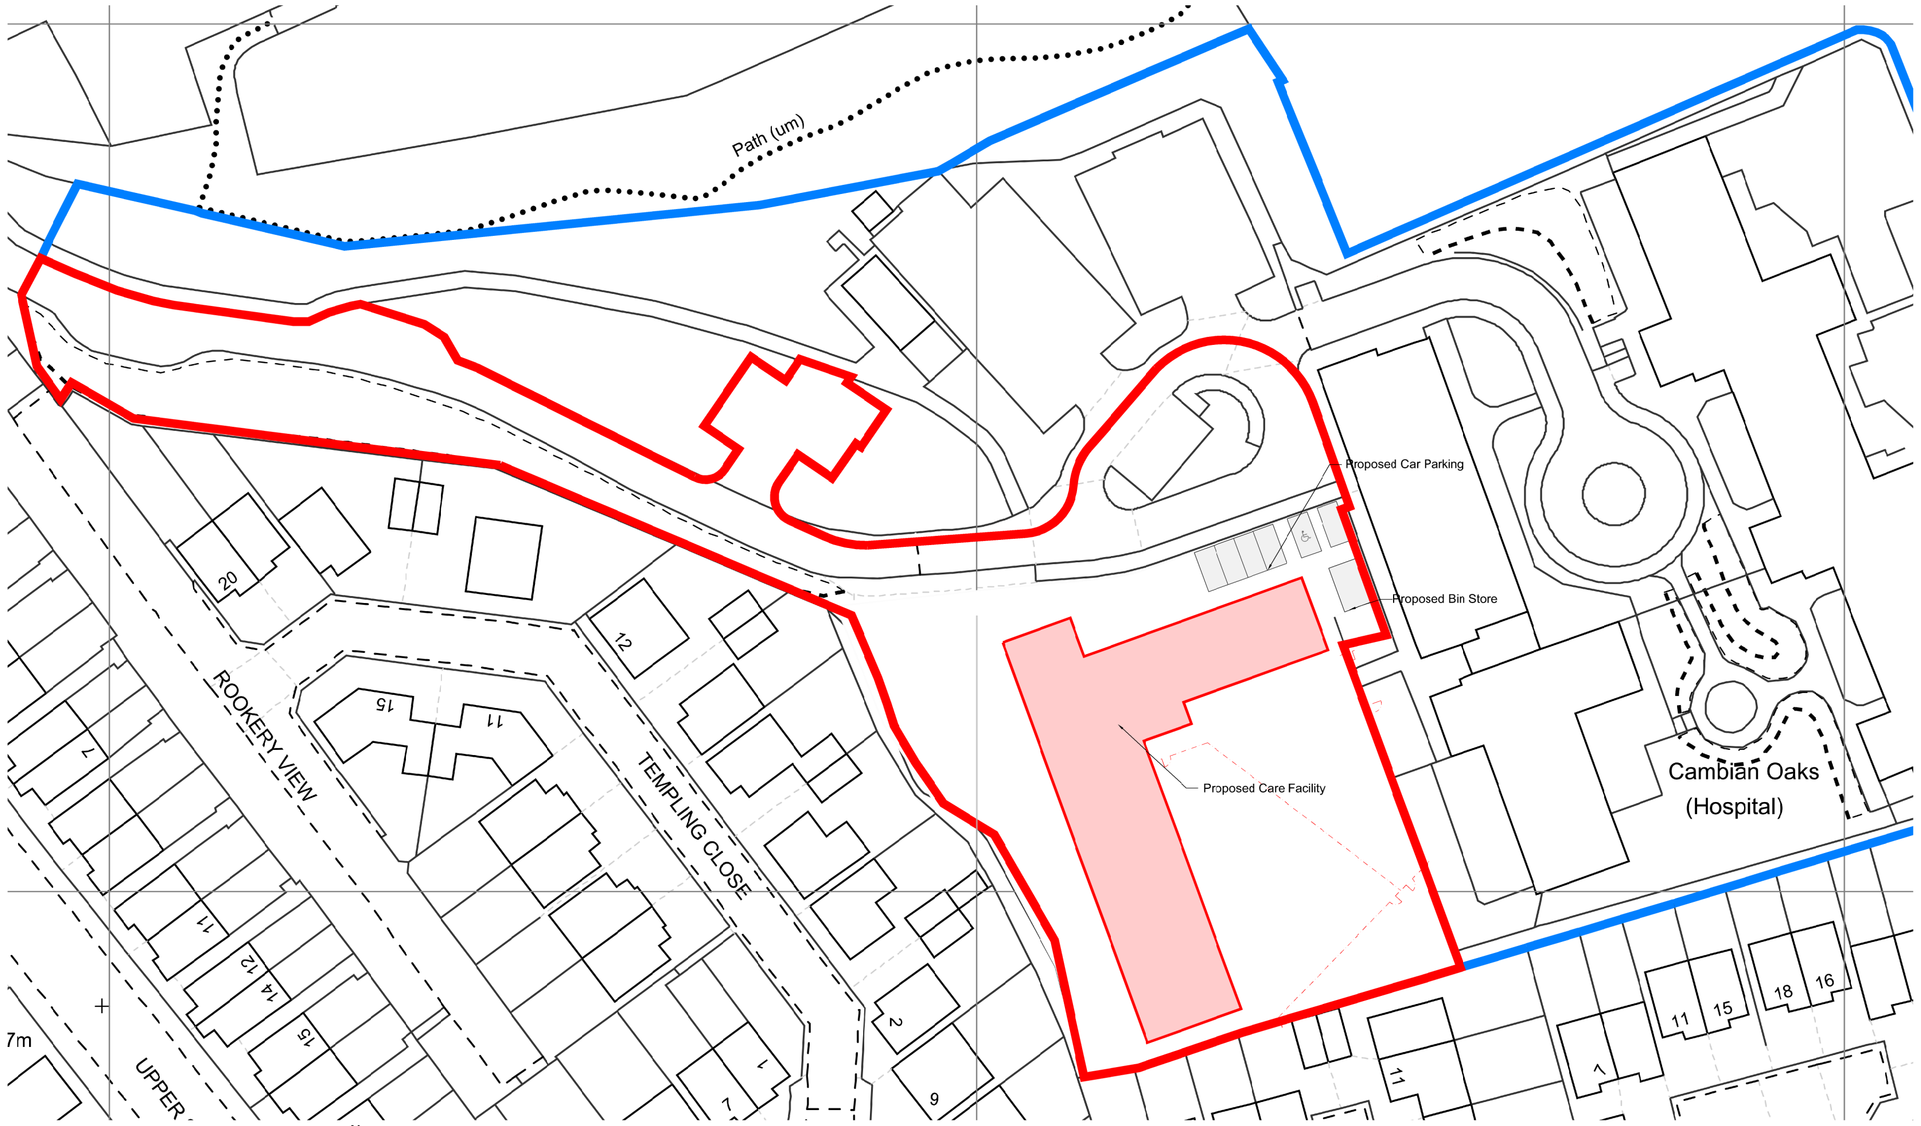

BLOCK PLAN AS PROPOSED

Scale - 1:500 @ A1 - Licence ref: 100057546

Notes:
This drawing & any design thereon is the copyright of ar2 architects limited and must not be reproduced without their written consent.

ar2 architects limited is registered in England and Wales with the Registration number 08825486. The Registered Office is 32 Myrtle Way, Brough, East Yorkshire HU15 1SR.

Drawings
Contractors must verify all dimensions on site before commencing any work or shop drawings. This drawing is not to be scaled. Use figured dimensions only.

Subject to statutory approvals and survey.

Areas
Building areas are liable to adjustment over the course of the design process due to the ongoing construction detailing developments.

Risk Assessment
In accordance with CDM Regulation 7, 11 & 18, significant hazards have been identified and are annotated thus:

Refer to the current Designers Risk Information Schedule for further details.

revisions

PLANNING

ar2 architects ltd
architecture urban design interior design
Unit 17, Brough Business Centre, Brough, East Yorkshire, HU15 1EN
T: 01482 66 80 80 E: enquiries@ar2architects.co.uk

Project
ACORN LODGE
UPPER SHEFFIELD ROAD, BARNSLEY, S70 4PL
20 BEDROOM CARE FACILITY

Job Number AR210-17

Client
CAS BEHAVIOURAL HEALTH

Drawing Title
SITE LOCATION PLAN, EXISTING BLOCK PLAN AND PROPOSED BLOCK PLAN

Drawing Size A1

Drawn	Date	Scale	Cadfile
RO	18.08.2017	1:1250/1:500	-
Reviewed by	Drawing No.		Rev.
RRB	(0)-01		P1