
Drawing No.	Rev No.
MGD003 -005	

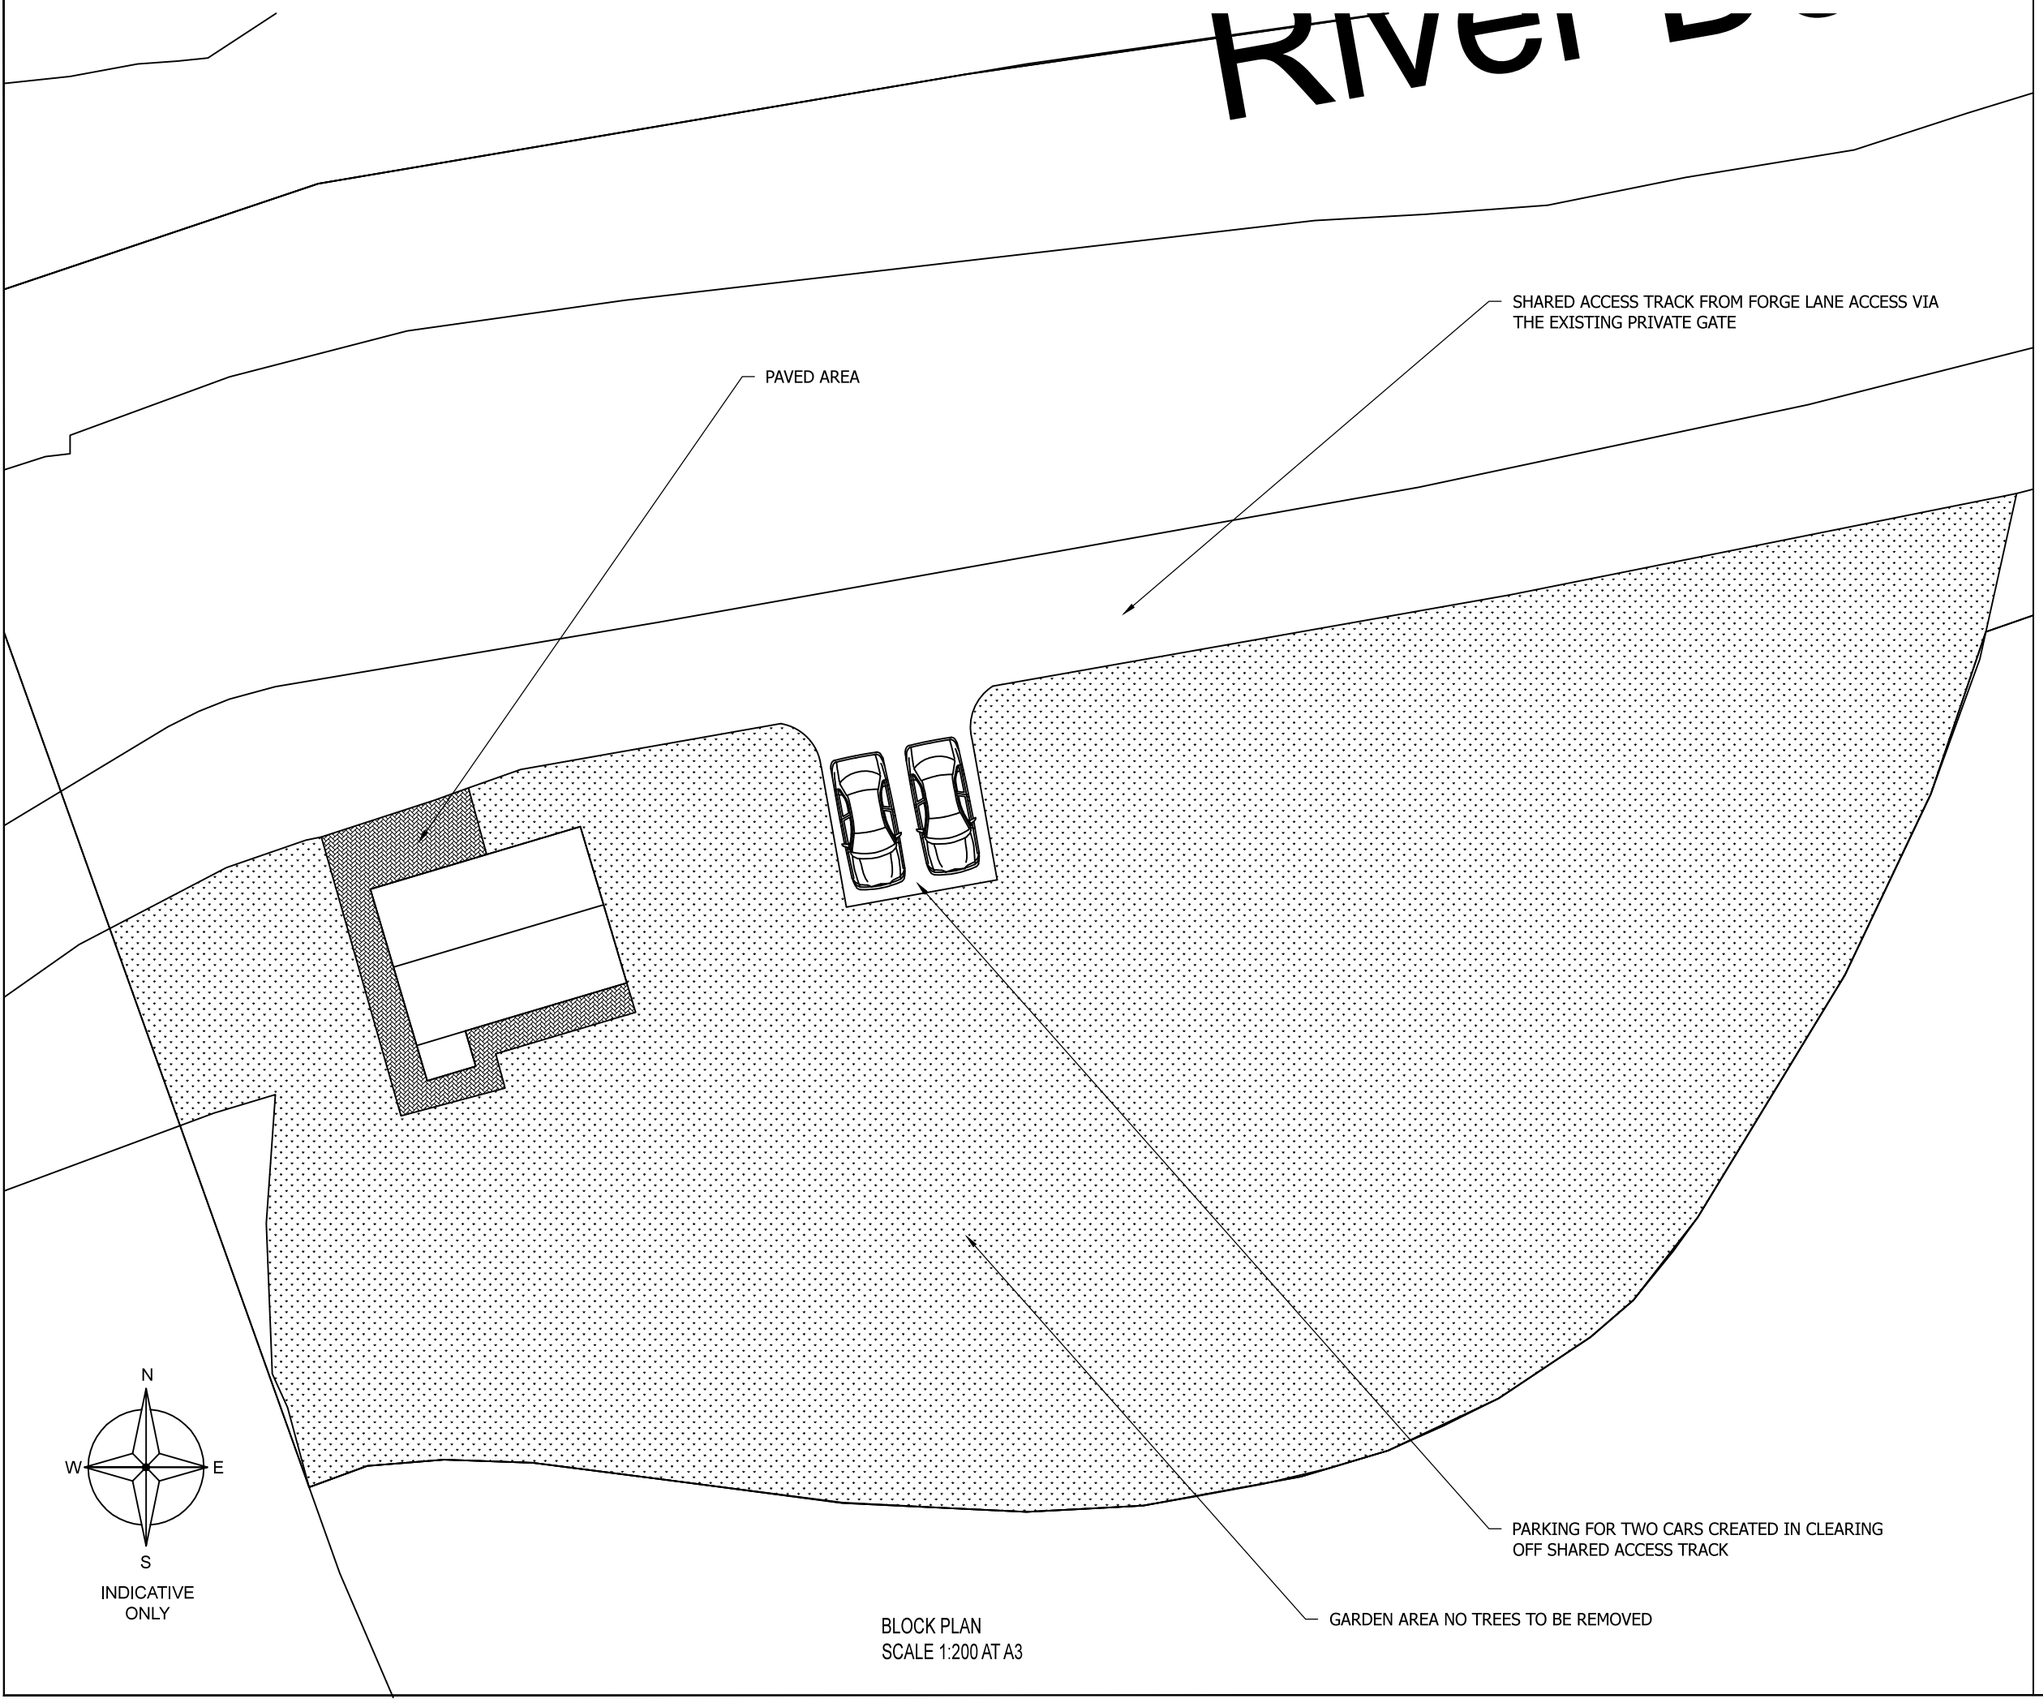

BLOCK PLAN
SCALE 1:200 AT A3

DO NOT SCALE: Contractor to check all dimensions and report any omissions or errors

NOTES

Rev	Description	By	Chk	App	Date

JRB DESIGNS Ltd
1 Saville Road
Cudworth
Barnsley
S72 8LT
Tel: 01226 383542
Fax: 01226 380078
Mob: 07970 541192
Email: john@jrbdesigns.co.uk

This drawing is copyright. © jrbdesigns Ltd.

Client

MR G DALTON
OLD SAW MILL
FORGE LANE
WORTLEY

Drawing Title

BLOCK PLAN

Address

FORMER WORKS OFFICE
FORGE LANE
WORTLEY
SHEFFIELD S35 7DN

Project Title:

CONVERSION TO HOLIDAY DWELLING

Purpose of Issue:

PLANNING

Drawing Status

FIRST ISSUE

Scale at A3	Drawn By	Date	
AS SHOWN	JRB	30/09/2014	
Checked By	Date	Approved By	Date
	30/09/2014		30/09/2014
Project No.	Drawing No.		Revision
MGD003	005		-

APPROVAL [X] INFORMATION [ ] TENDER [ ] CONTRACT [ ] CONSTRUCTION [ ]