




Wall Piece 5D

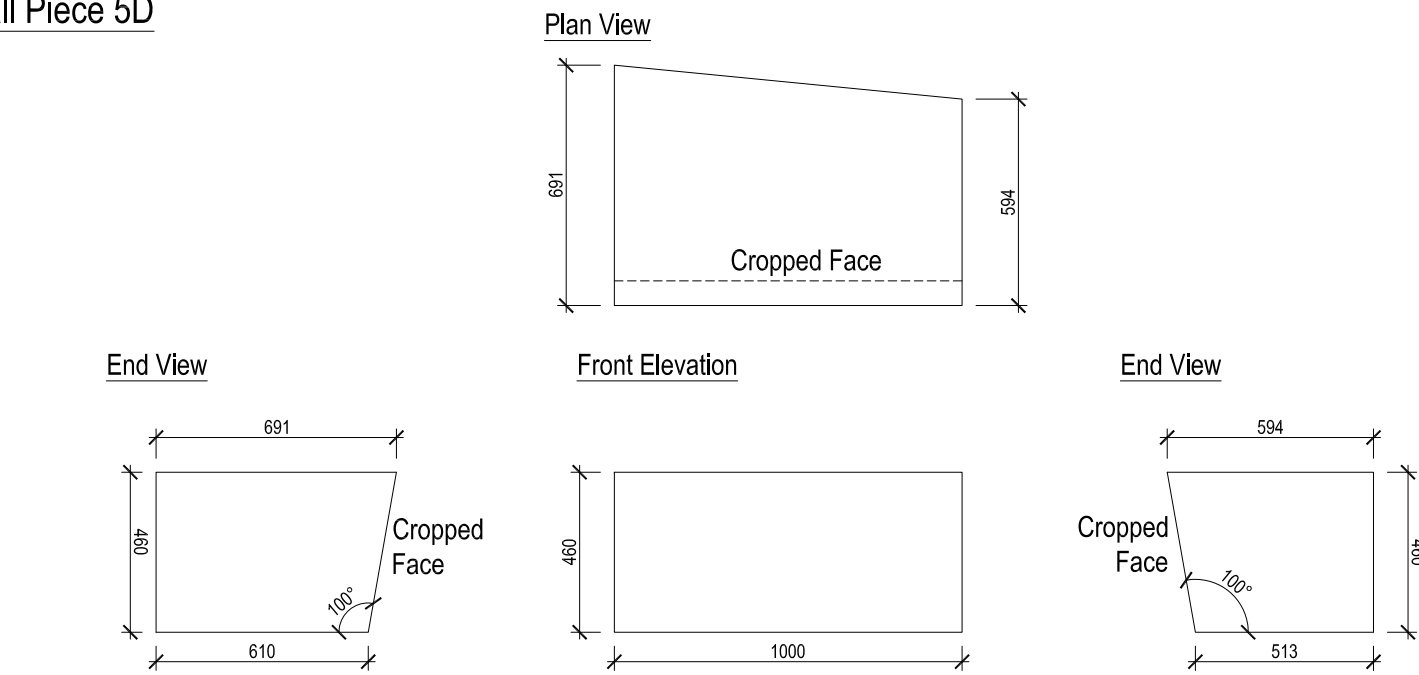


Wall Piece 5E

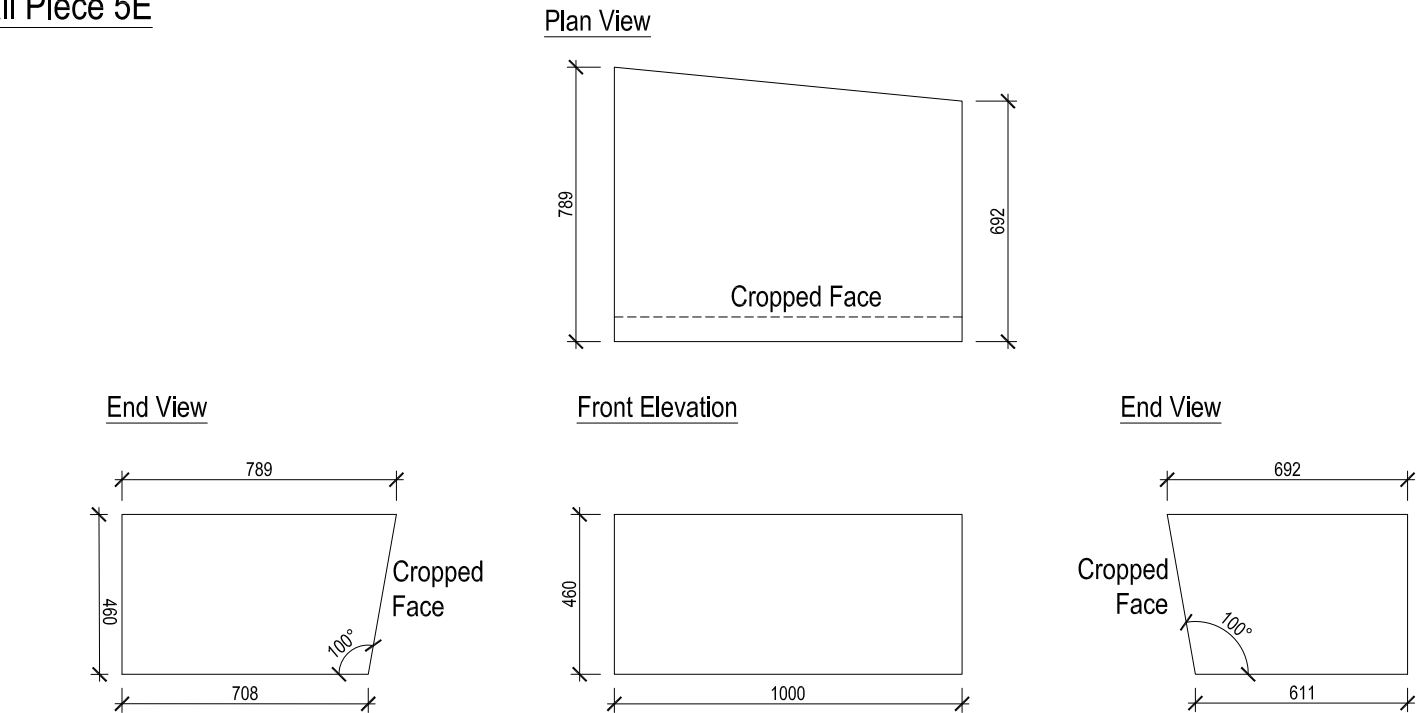


Wall Piece 5F

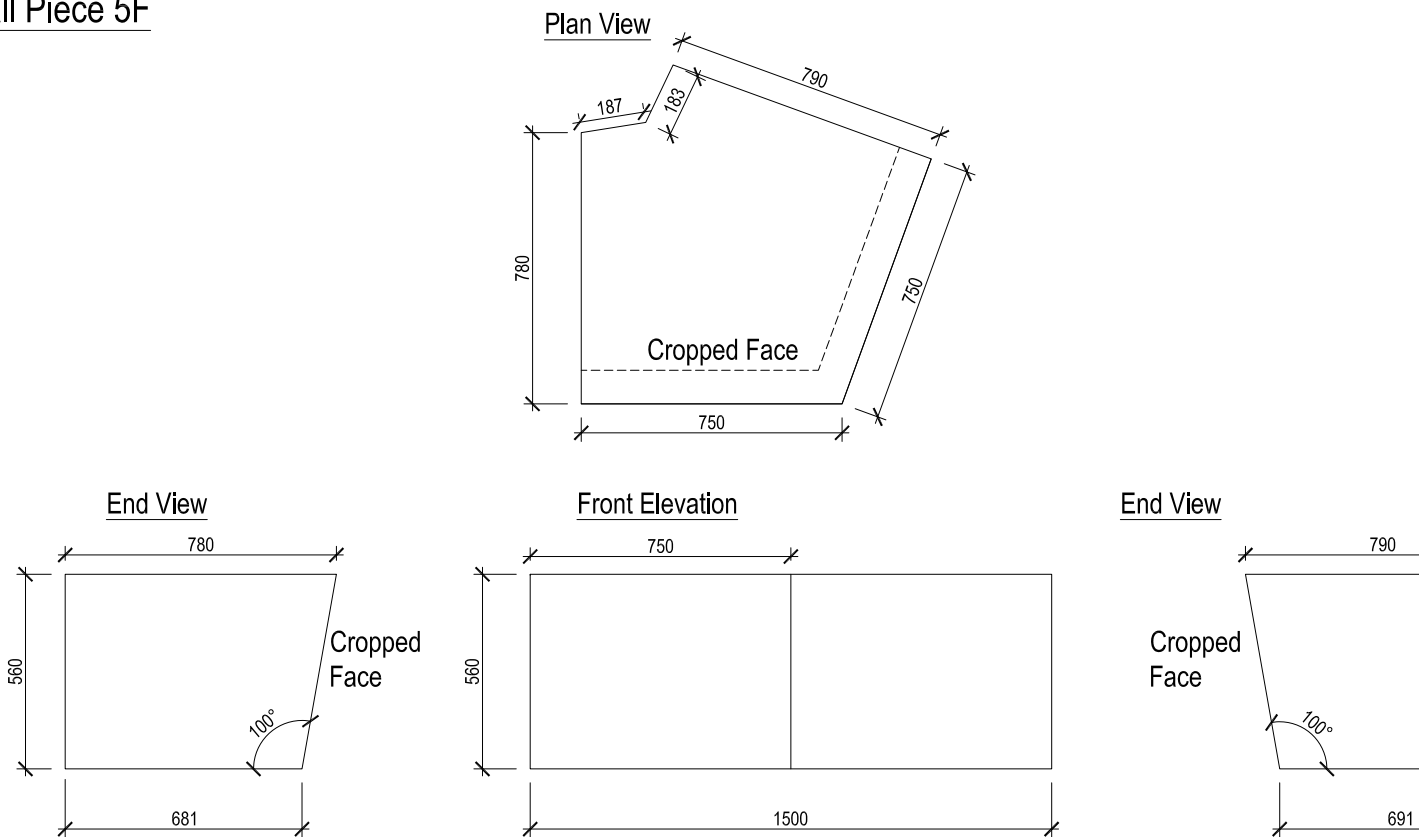


Wall Piece 5G

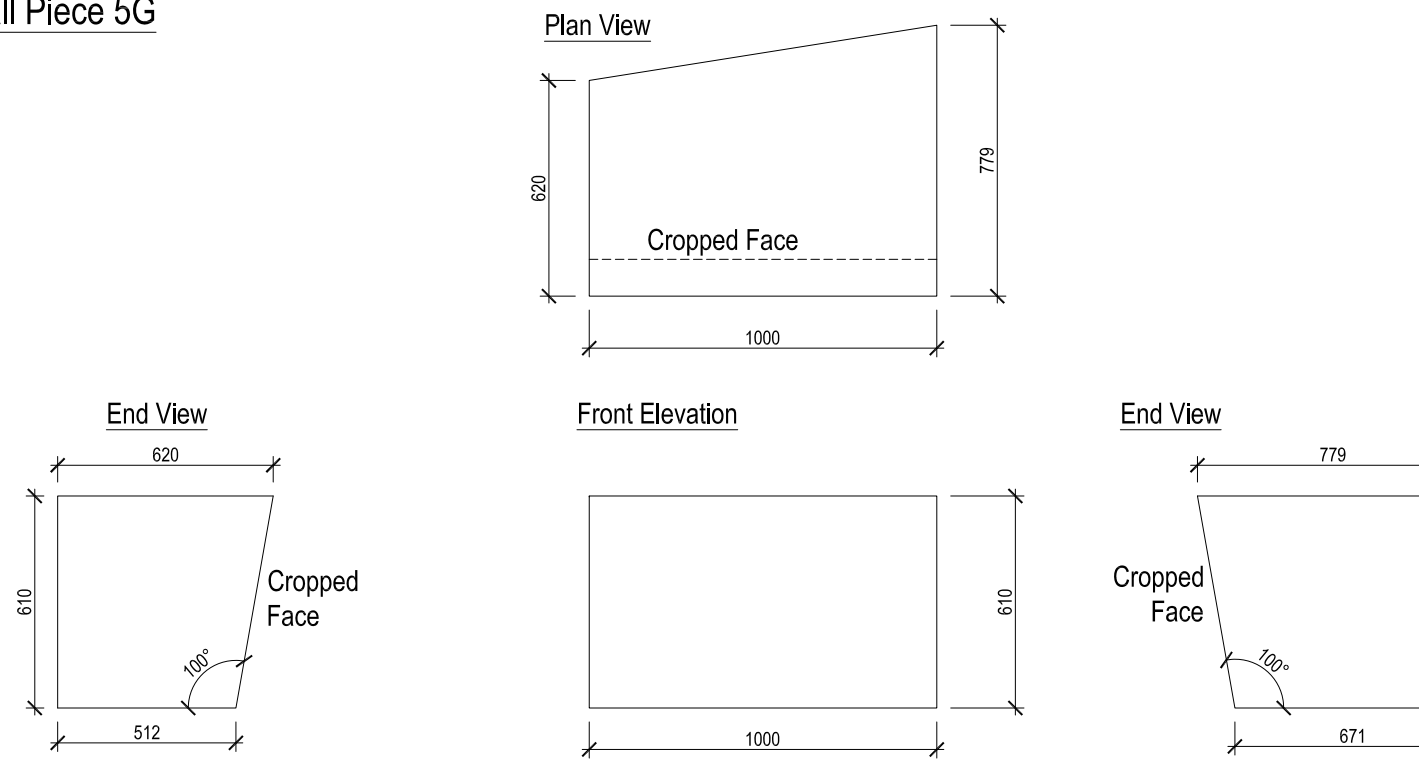


Wall Piece 5H

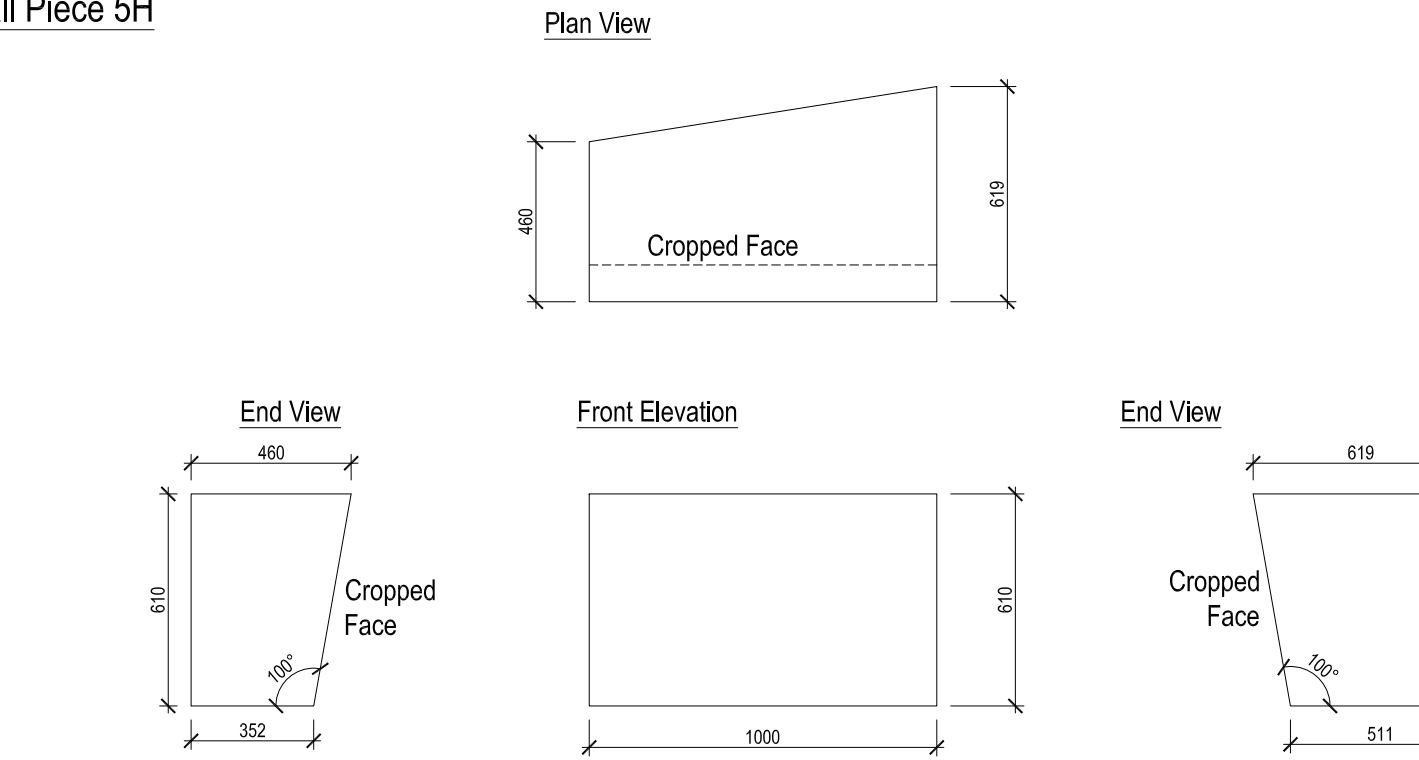


Wall Piece 5I

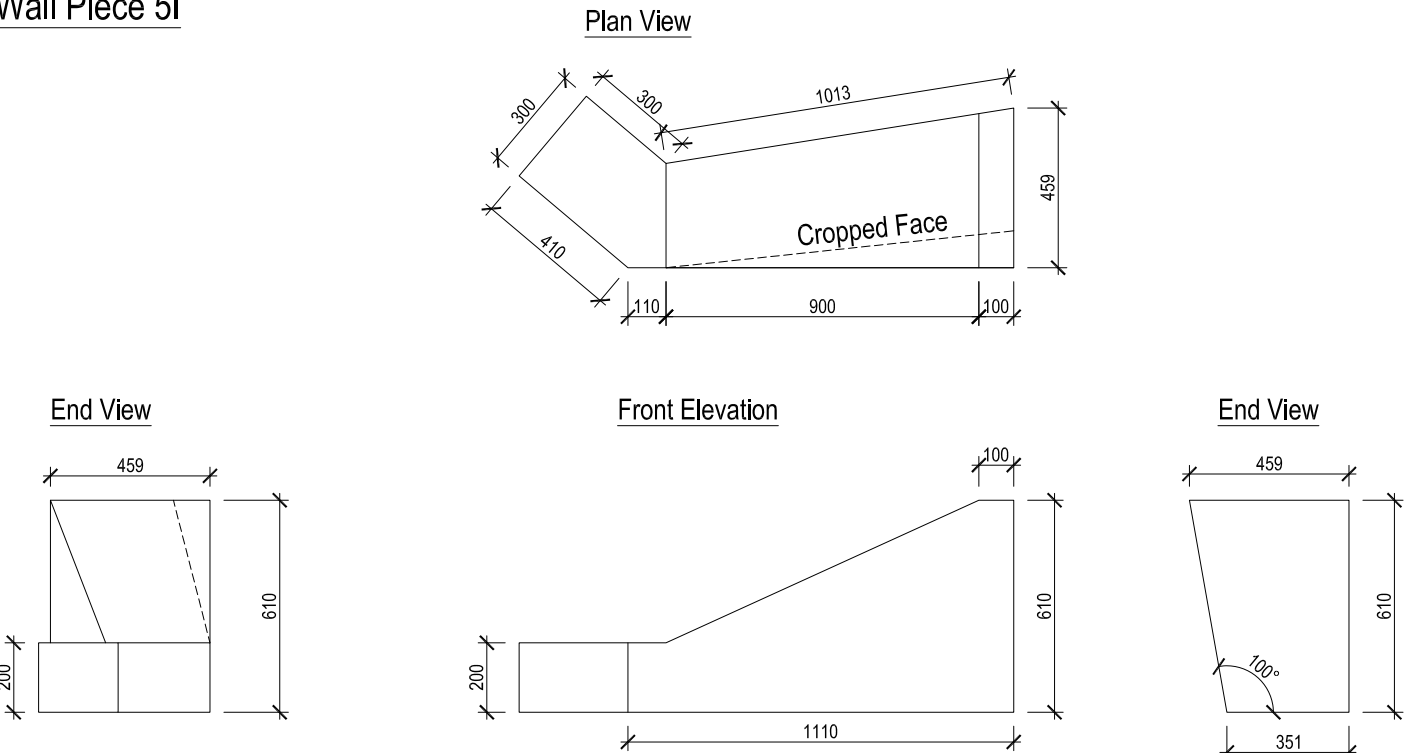


Wall Piece 5J

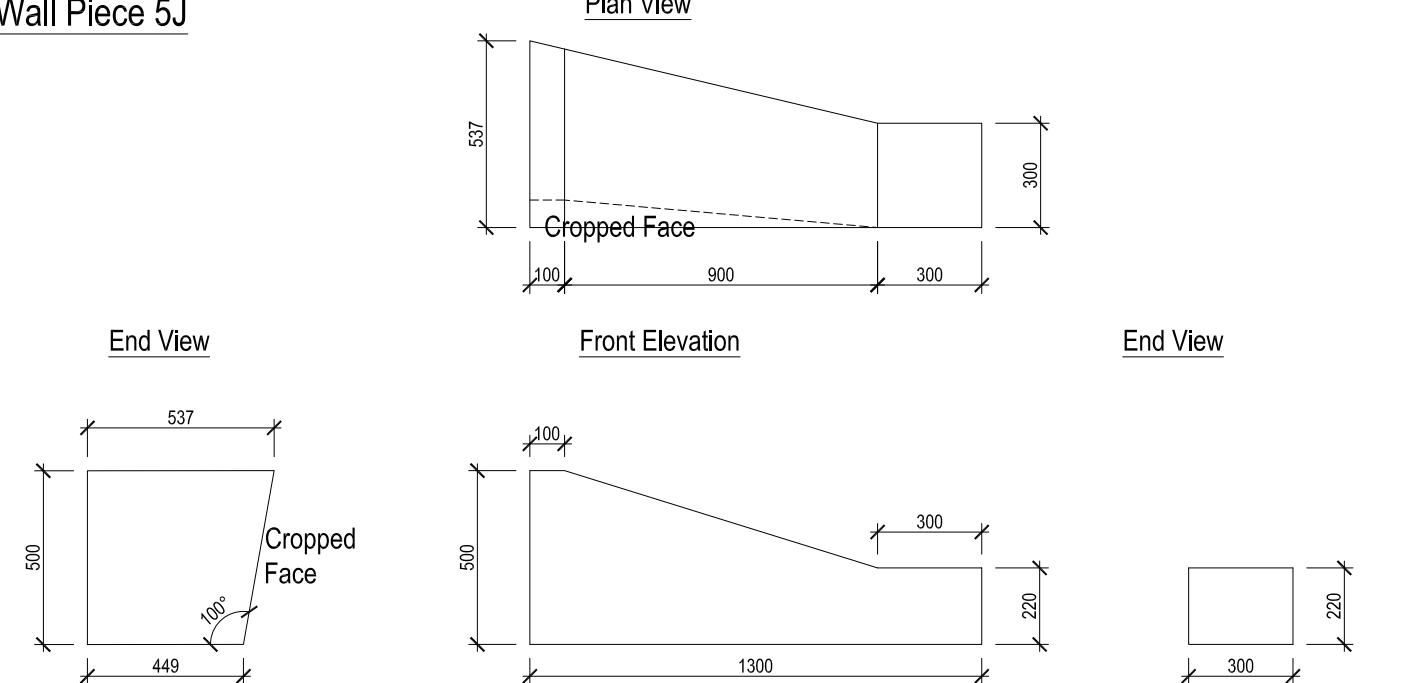


Wall Piece 5K

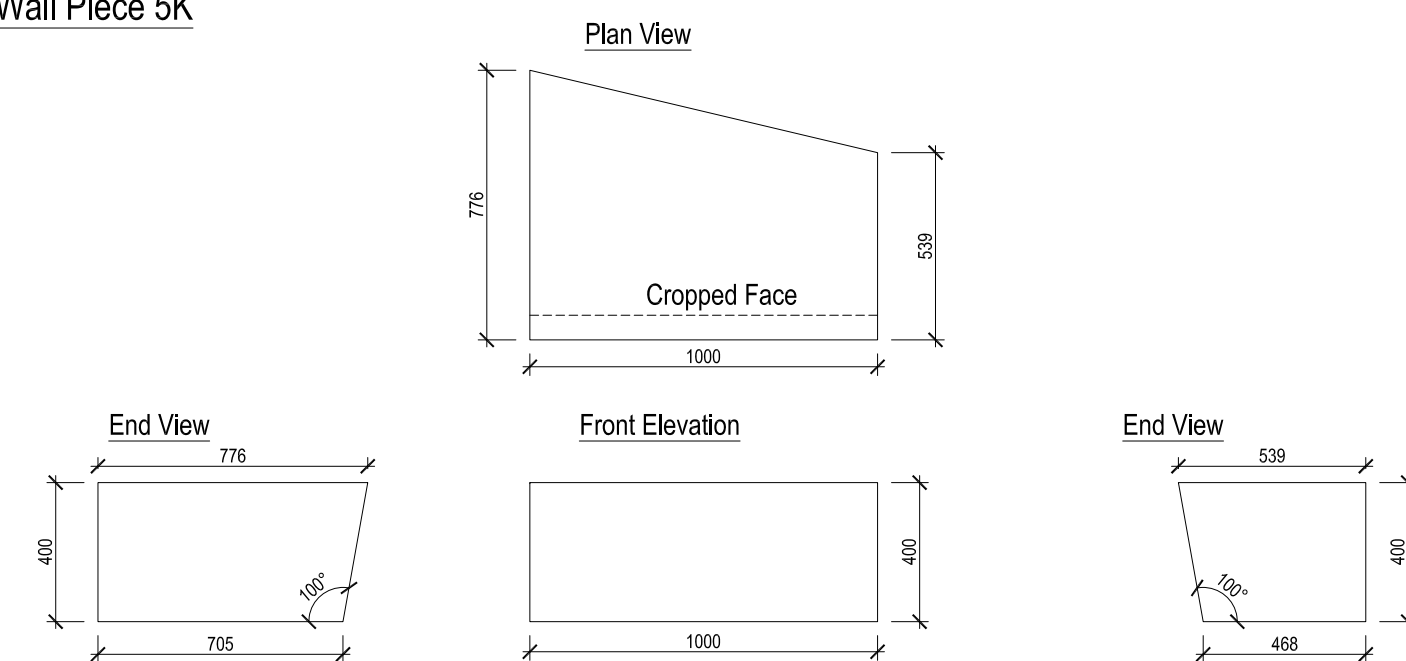


Wall Piece 5L

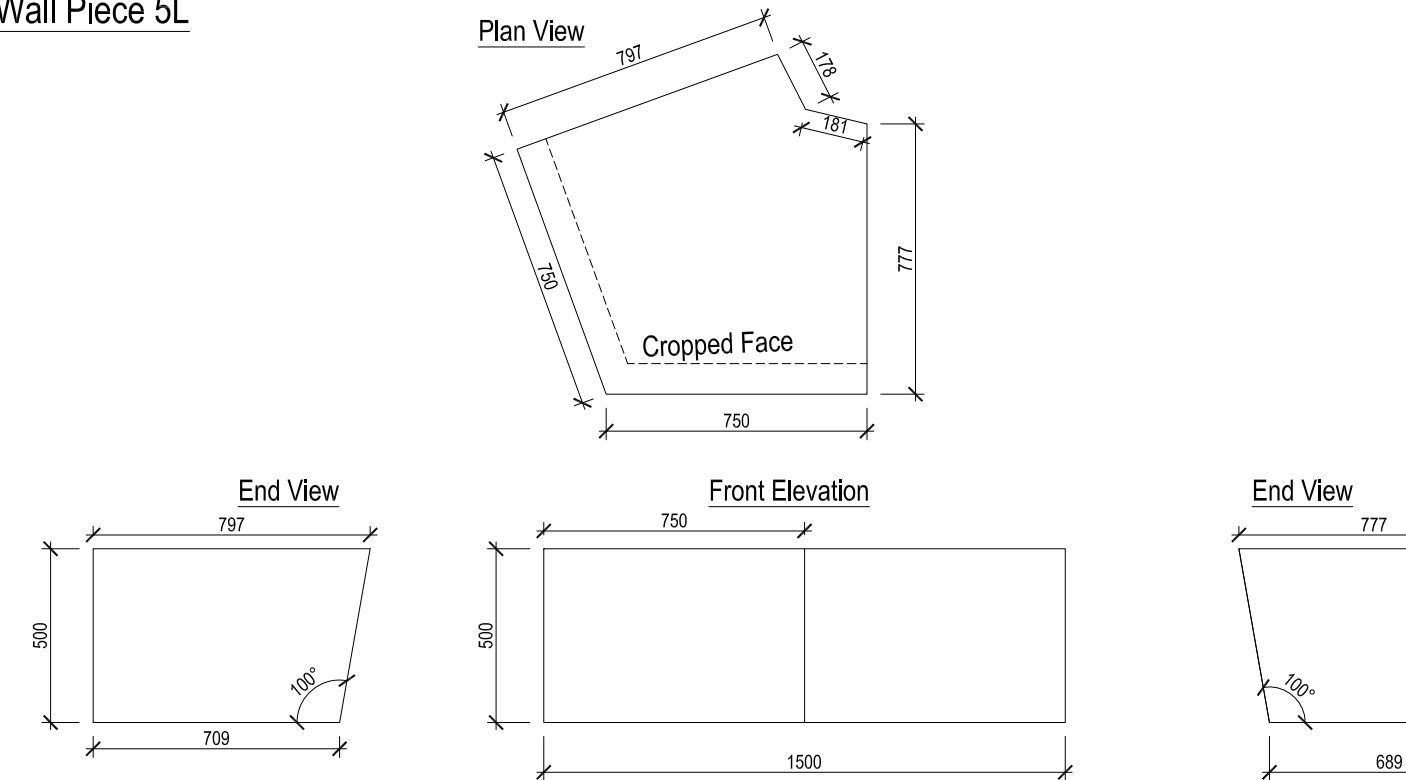


Wall Piece 5M

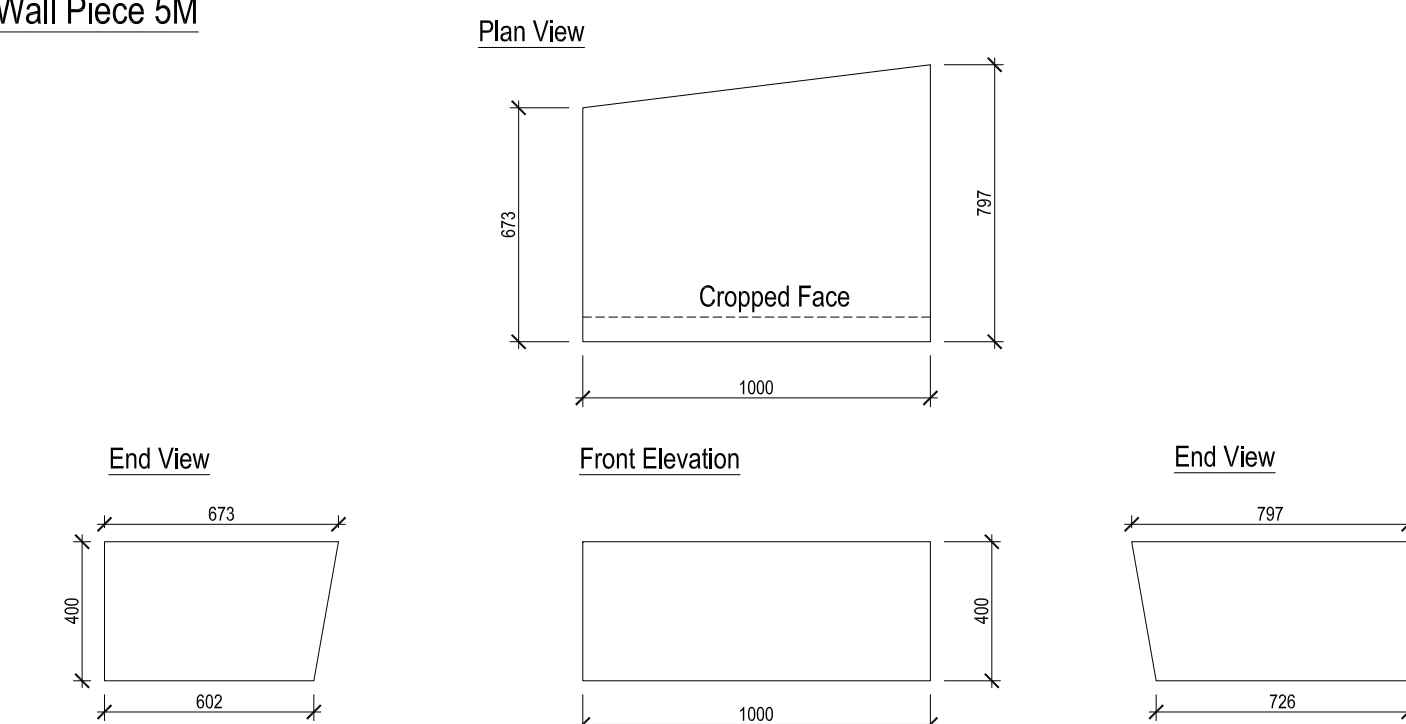


Wall Piece 5N

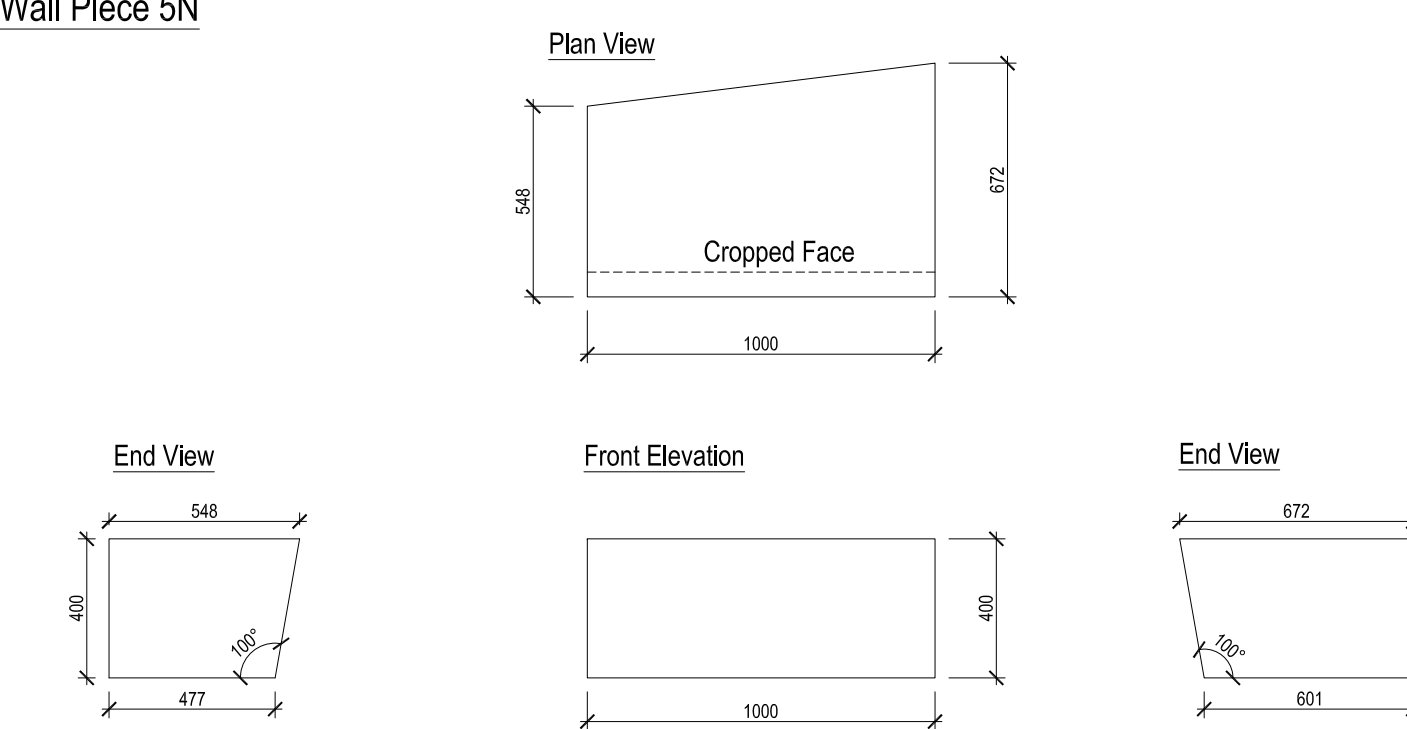

Wall Piece 5O

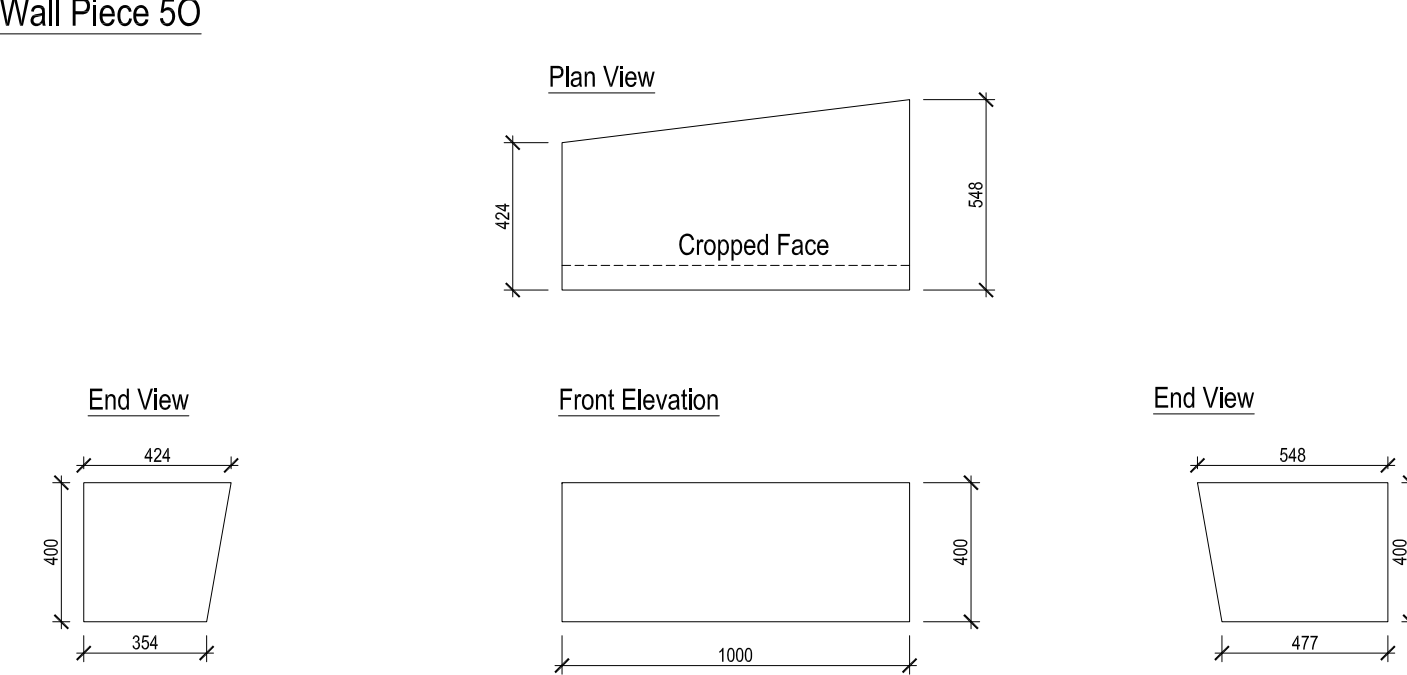

Wall Piece 5P

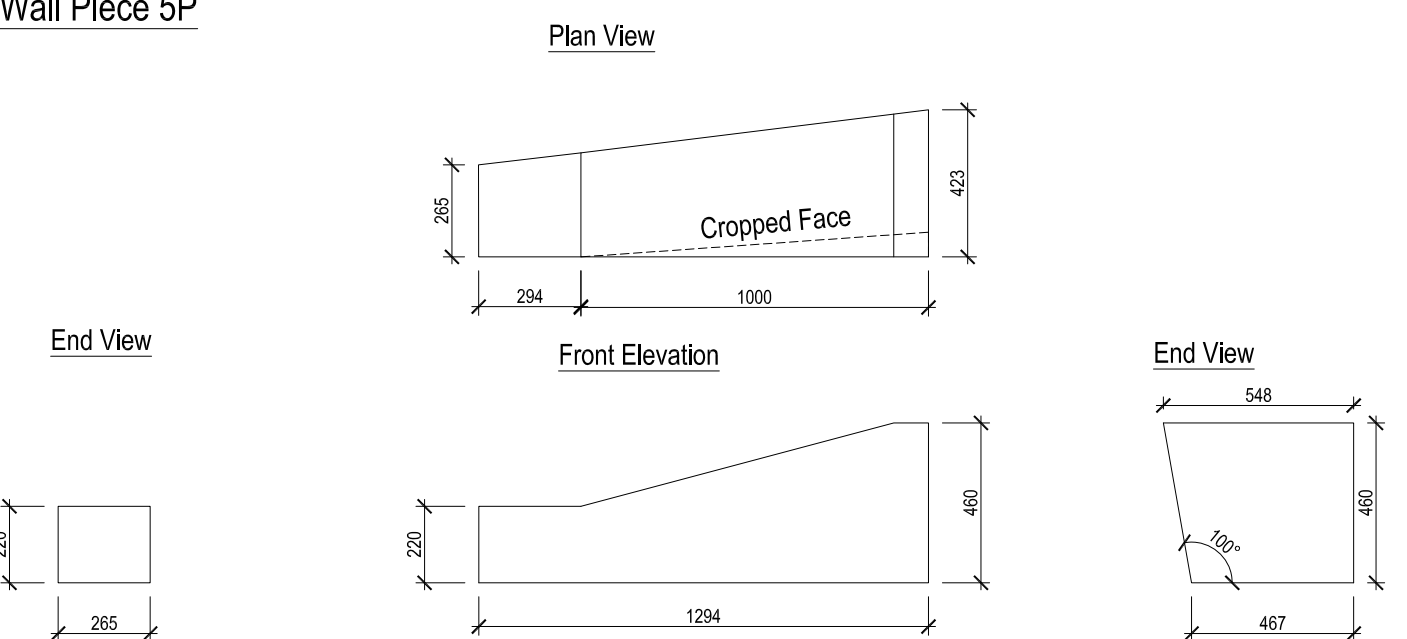

Notes:
• This drawing is copyright.
• Do not scale dimensions from this drawing.
• This drawing is to be read in conjunction with all other relevant drawings.
• All discrepancies on this drawing are to be reported to the architect.
• Do not modify any element of this drawing.
• Use drawing only for purpose(s) issued.
North Sign / Key Plan

The following external model files are included within this drawing:

Note: For all below surface structural elements and drainage details refer to engineers drawings and specifications. For illustrative purposes only to demonstrate a design intent. Contractor's engineer to develop proposals to submit for approval.

C	27/02/20	Status amended to Construction. Minor amendments to wall unit and dims.	NV	CL
B	14/12/18	Status amended to Comment and Approval.	DW	DMuK
A	03/10/18	Amendments to unit dimensions in relation to paving levels.	DMA	DW
Rev	Date	Revision Notes	Dn	Rv
Client / Contractor				

IBI

Intelligence
Buildings
Infrastructure

www.ibigroup.com

Project:
BARNSELY PUBLIC REALM

Drawing Title
WALL TYPE 1 DETAILS [RAISED PLANTER 5]
- MAIN SQUARE - [SHEET 2 OF 2]

Job Number
50035

Drawing Originated Date
01/03/2018

PAS 1192 Status Code
-

Scale@A1
1:20

Purpose
CONSTRUCTION

Drawing Number
BBTC_IBI_N1_L_G700_DT_00_13

Revision
C