
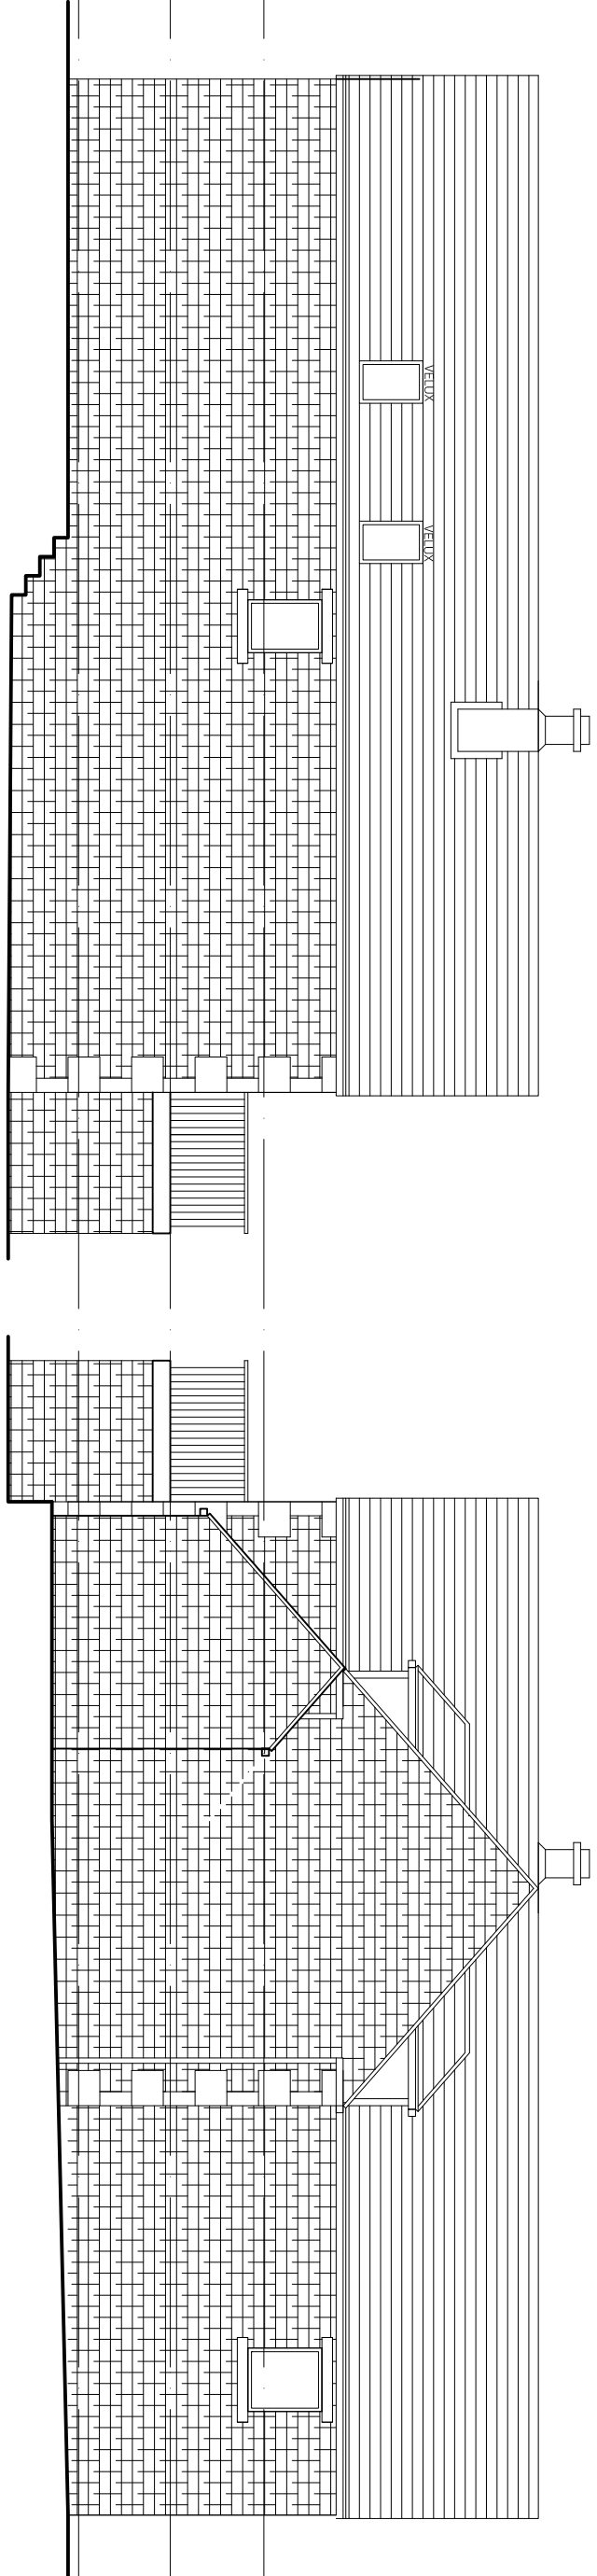
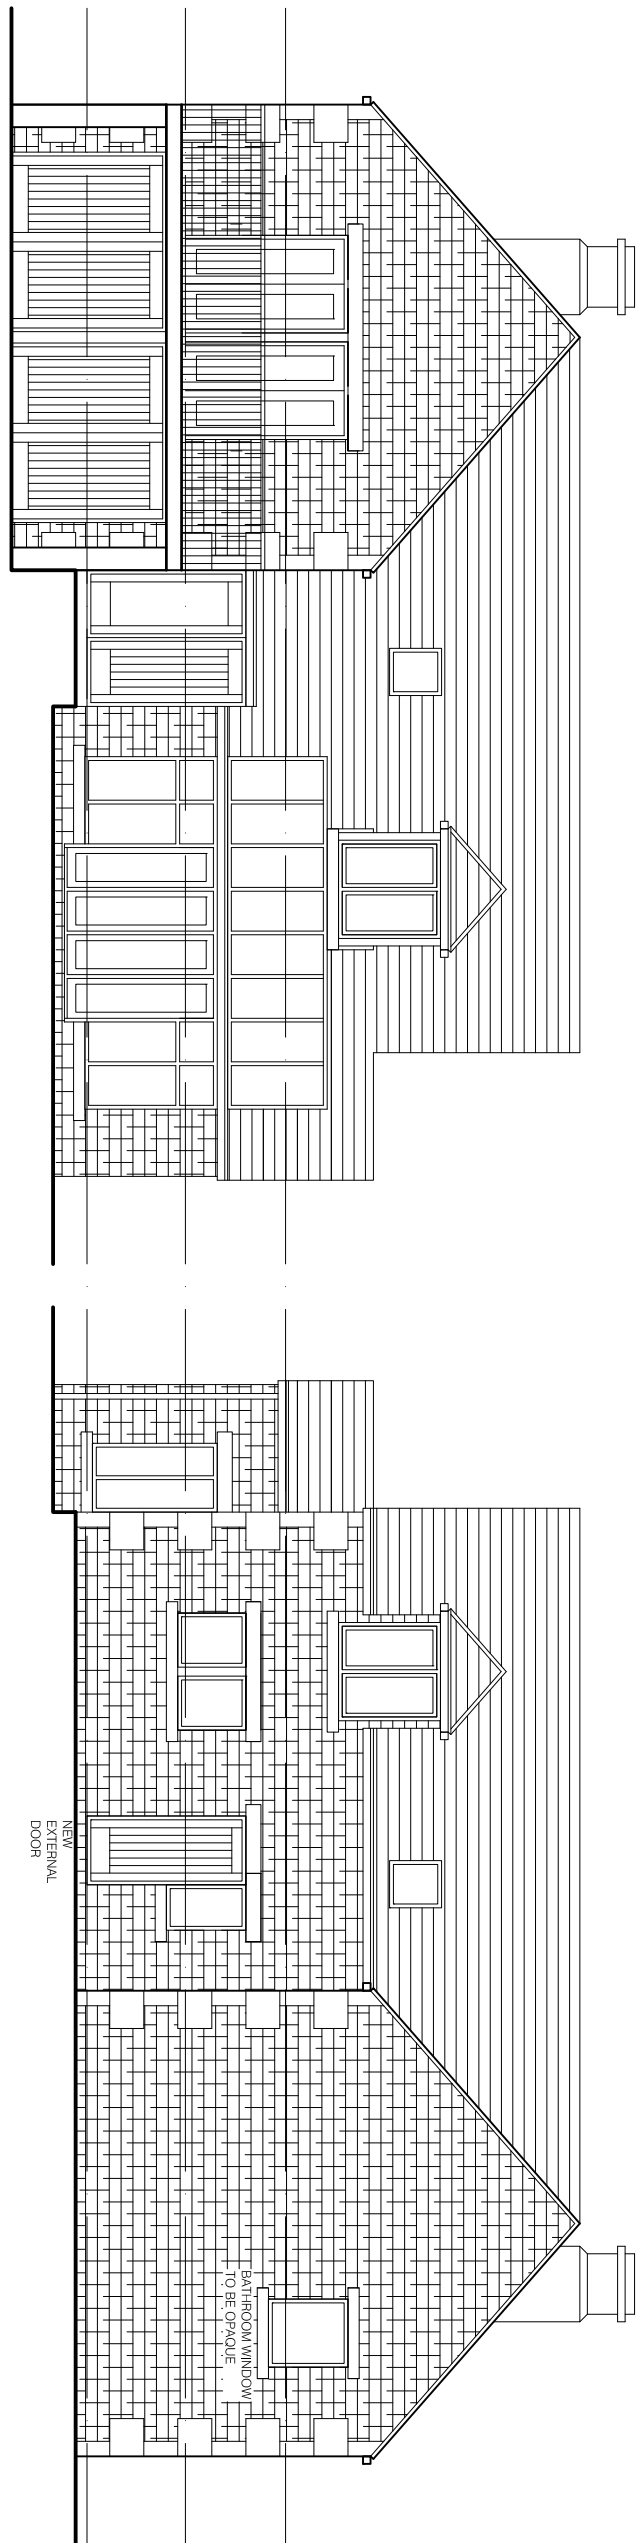
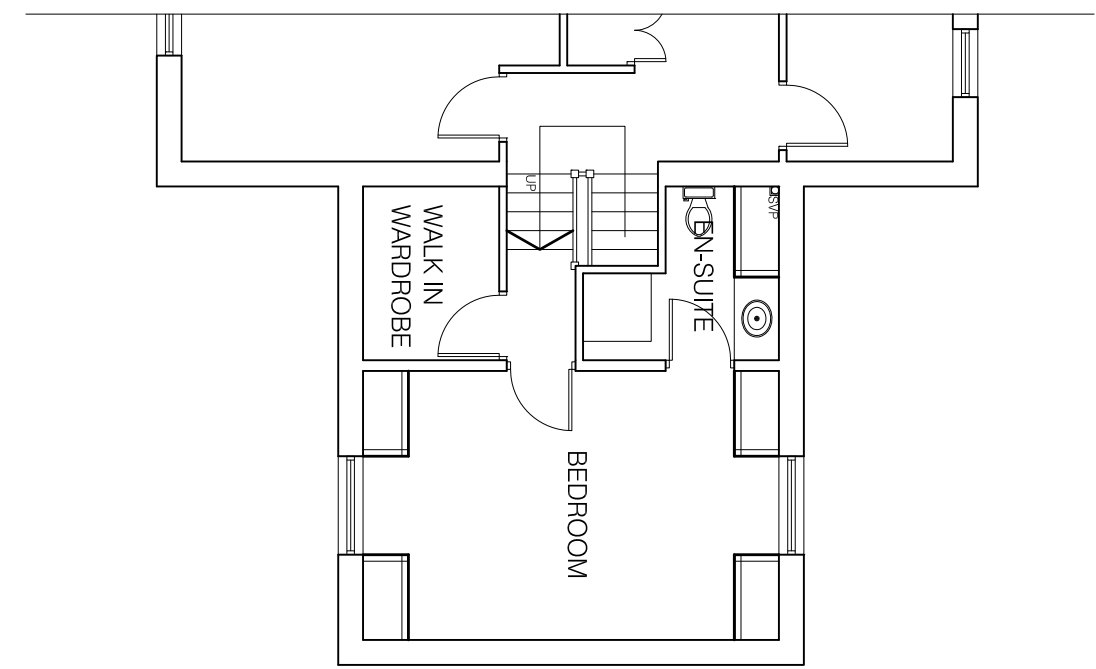


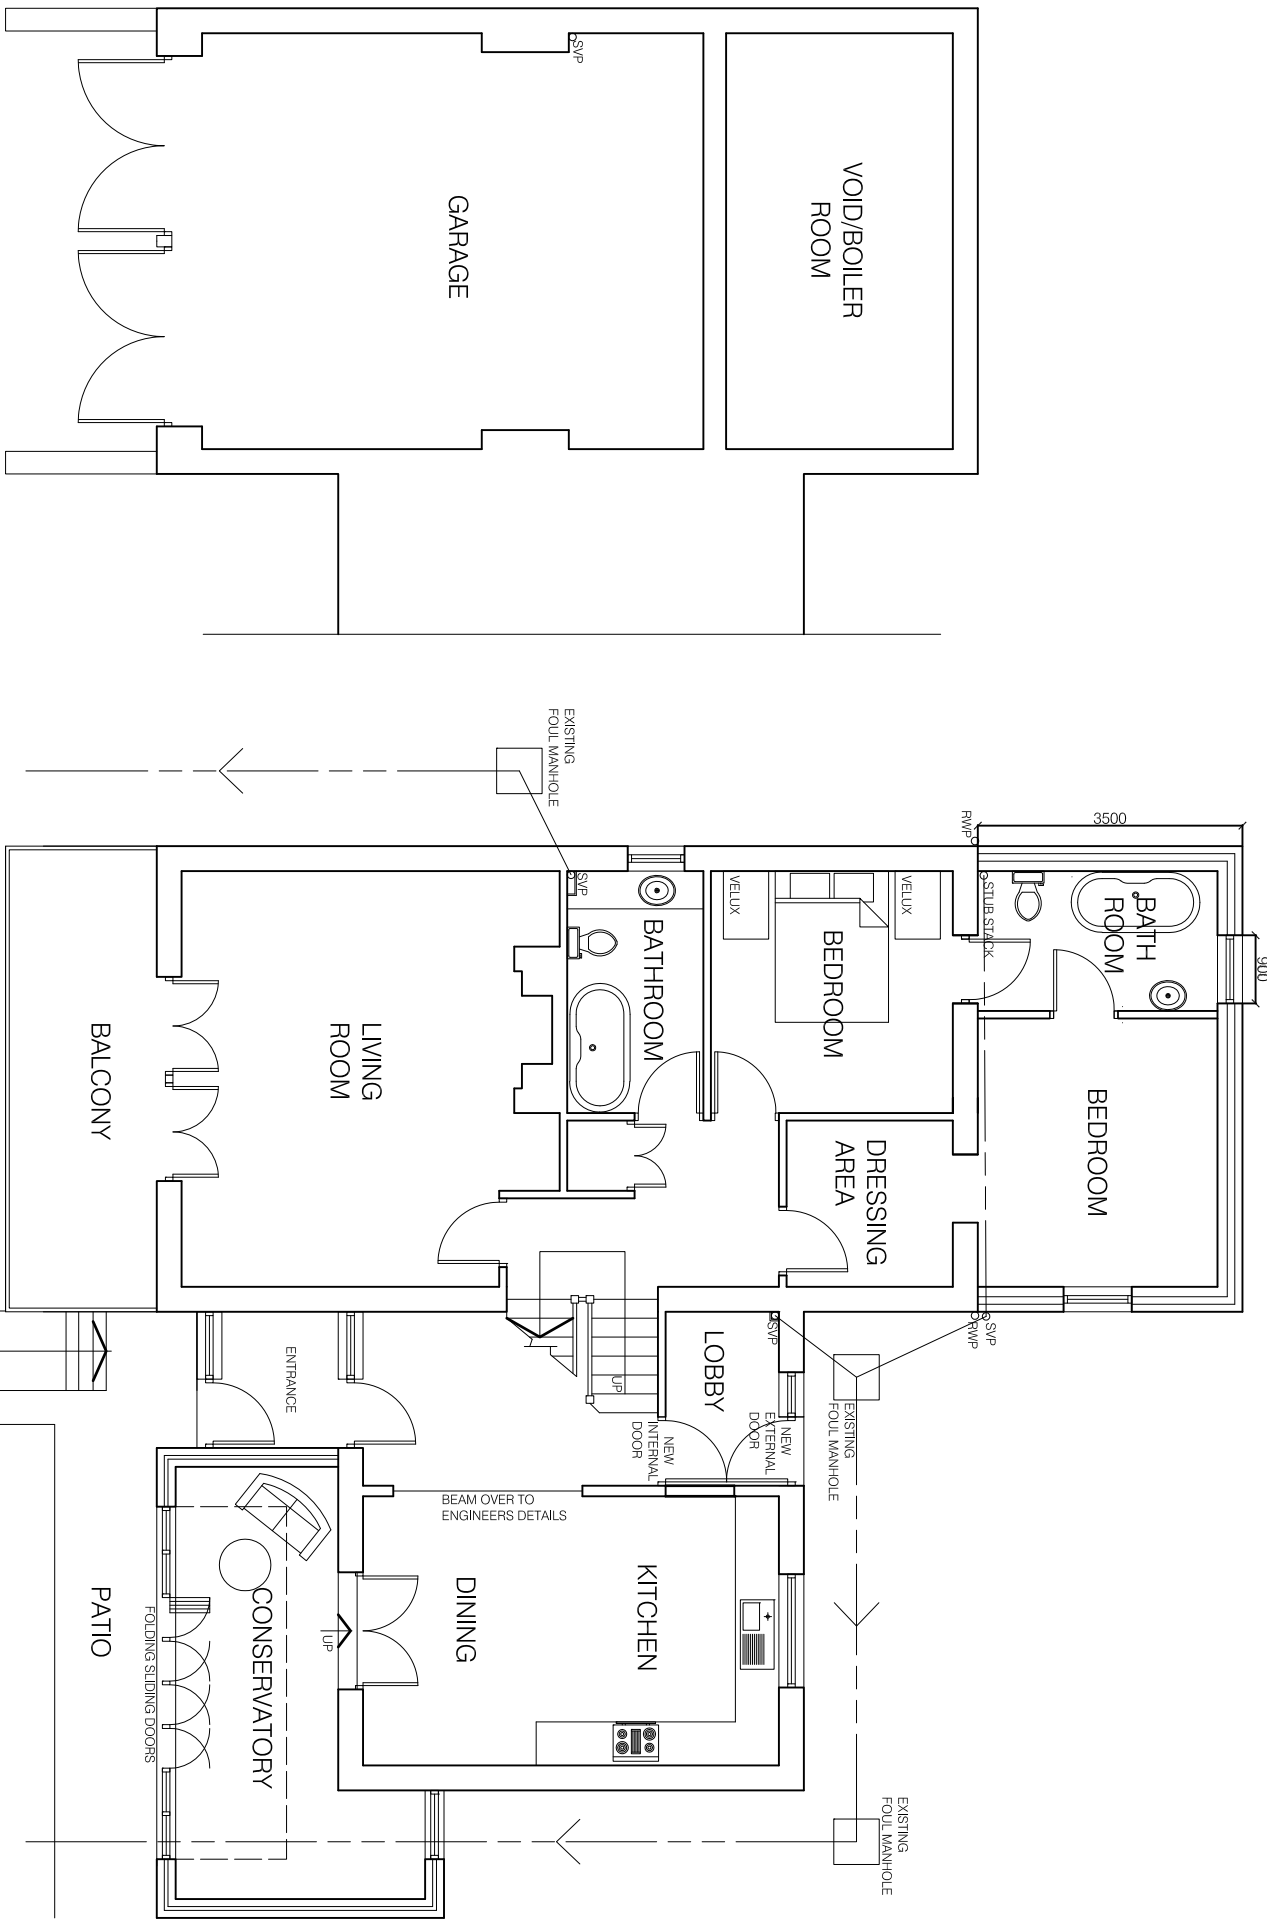

SIDE ELEVATION AS EXISTING





SIDE ELEVATION AS EXISTING

GARAGE LEVEL AS EXISTING

ENTRY/MIDDLE LEVEL AS EXISTING


HIGHER LEVEL AS EXISTING

LAYOUT AS PROPOSED

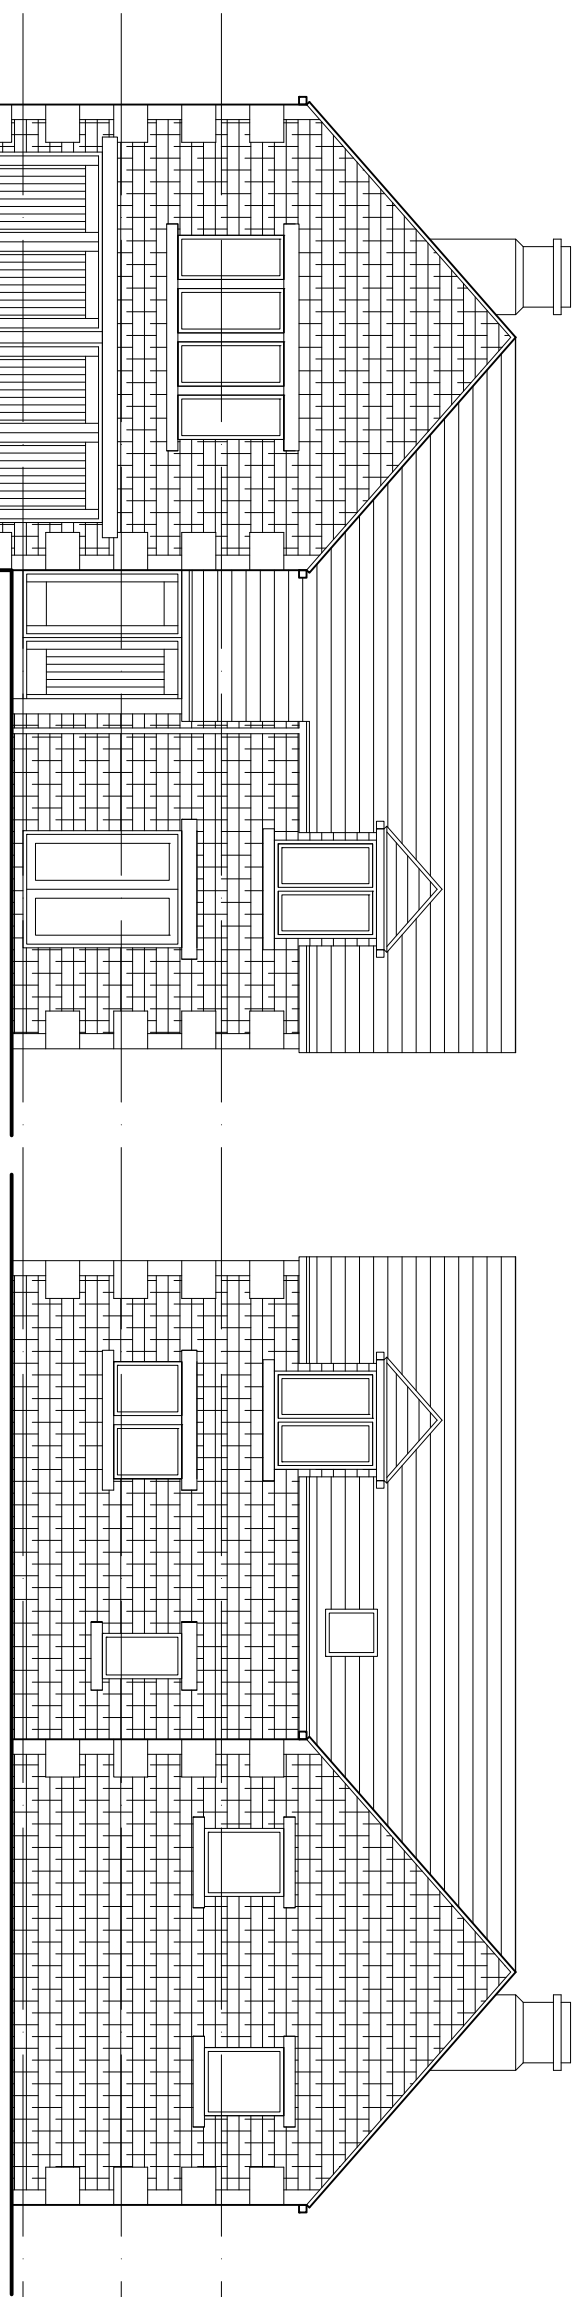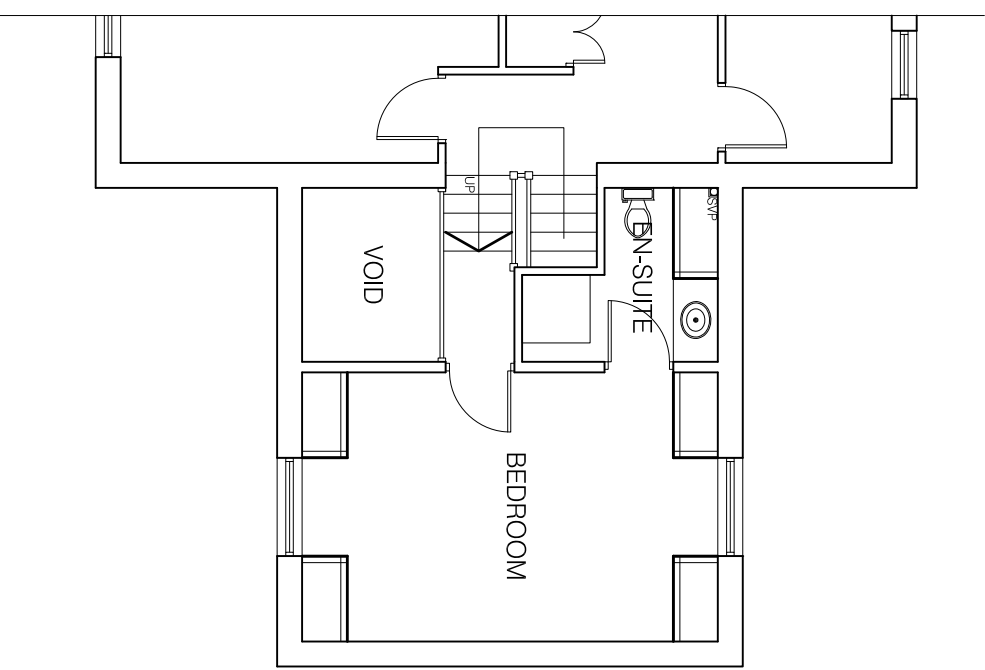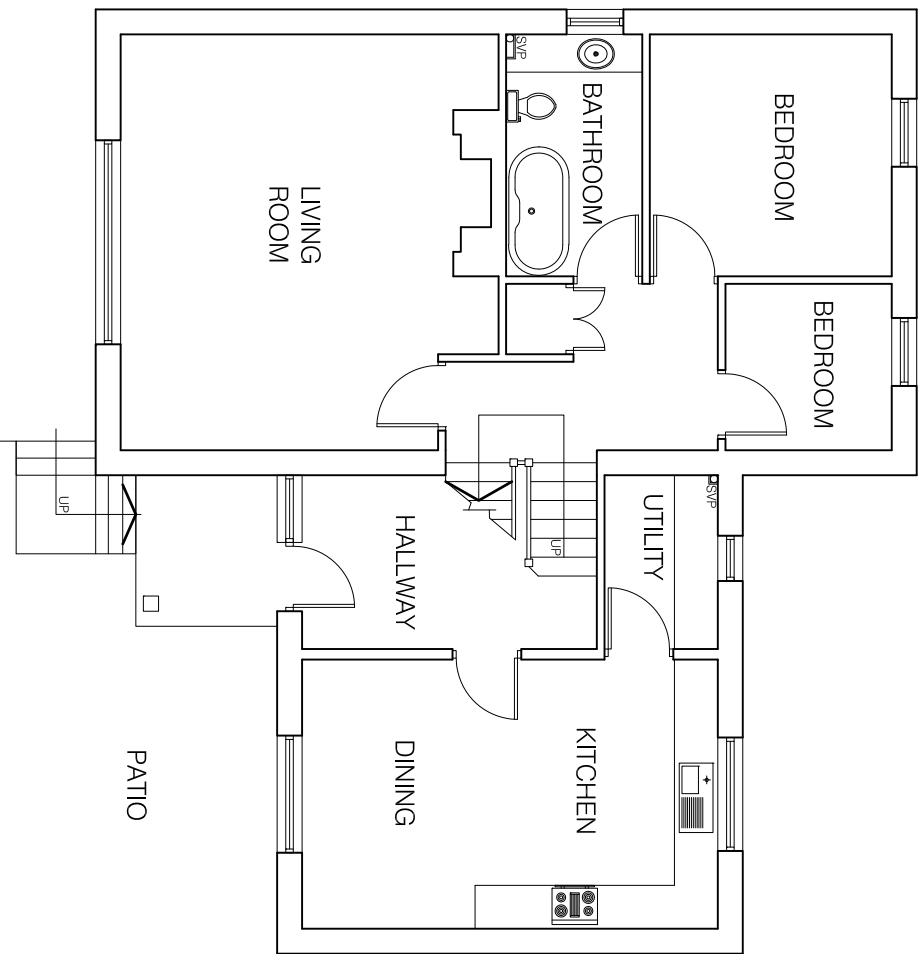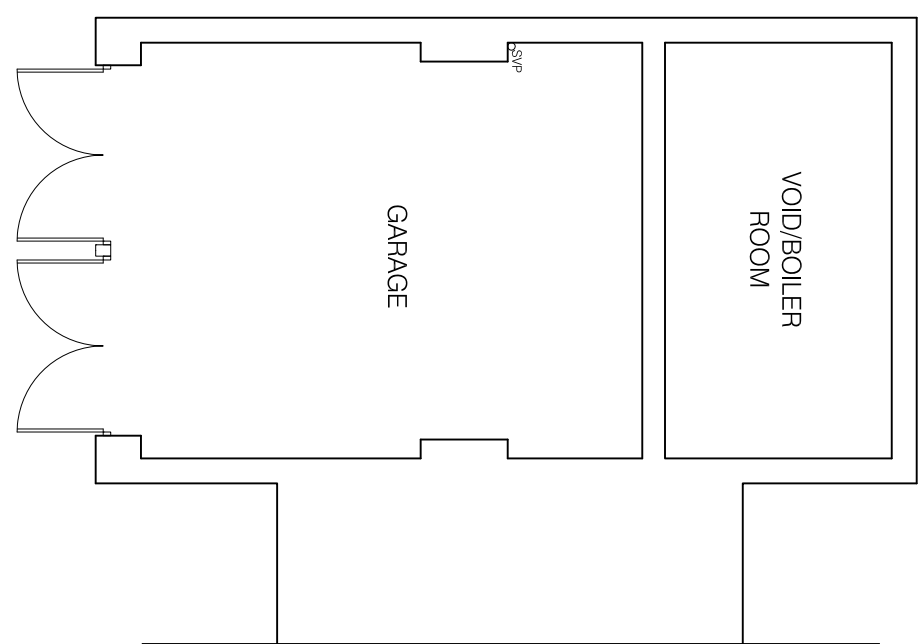

FRONT ELEVATION AS EXISTING

REAR ELEVATION AS EXISTING

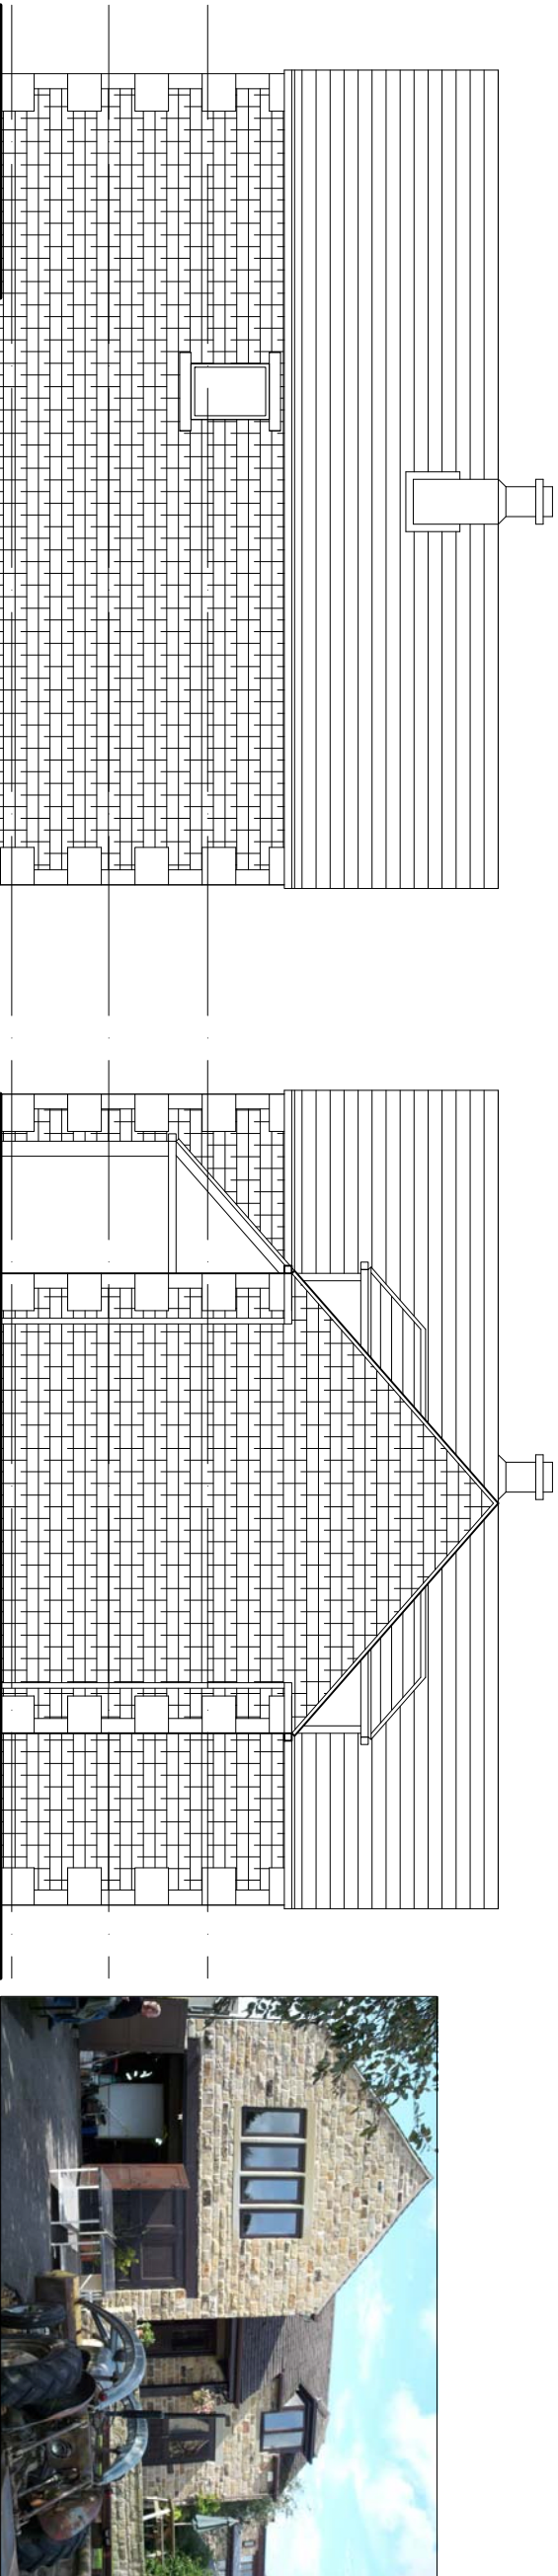

SIDE ELEVATION AS EXISTING

SIDE ELEVATION AS EXISTING



FRONT ELEVATION AS EXISTING

MR & MRS KIRKHAM
ROCK COTTAGE
SHEFFIELD S35 7AT

PROPOSED EXTENSION
EXISTING & PROPOSED
PLANS & ELEVATIONS

DRAWING STATUS			
SCALE	1:100 @ A1		
DATE	AUGUST 2008		
JOB NO.	01		
REV	B		
475	01		