

Area / location map

Scale 1:25 000

Please ignore Thick black line which denotes field boundaries and also field numbers

NORTH

WORTHING

SPARK ROAD

Worthing Bridge

Sports Ground

BOWLING GREEN

Housing Development

1 0.28 ha

2 1.17 ha

3 0.50 ha

4 1.00 ha

9525

9843

9952

9235

9236

9498</

NORTH

Scale 1:25 000

**Please ignore Thick black line
which denotes field bounadries
and also field numbers**

**Development location
within Country Park**



NORTH

**Worsbrough
Mill Museum**


Museum

Sluice

FB



PK282 Pacemaker Building

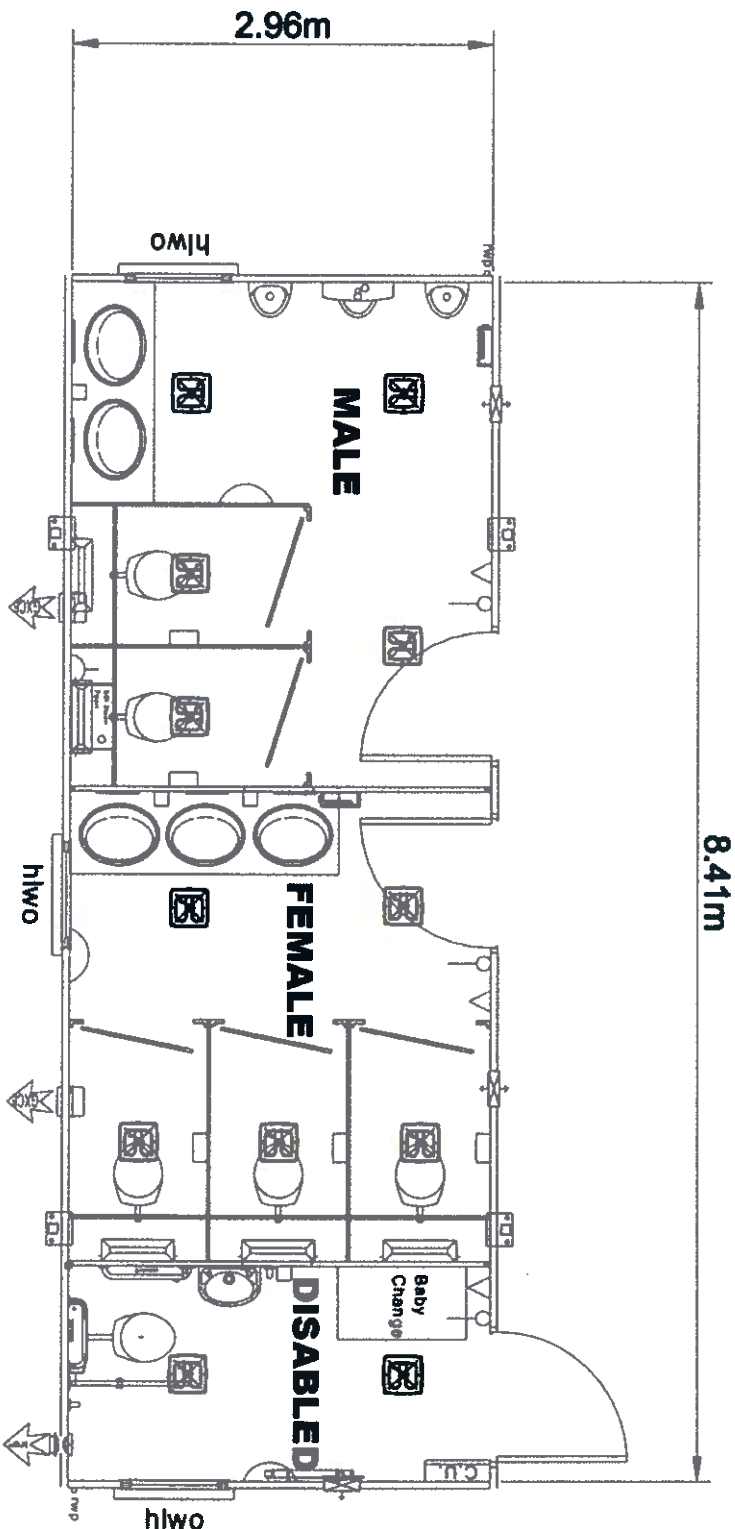

Floor Area 24.87 m²
Ceiling Height 2.3 m

Portakabin

Project			
Client	Portaloos		
Type	Type V Layout		
Date	12.08.05	Drawn	C.J. Knowles
Scale	1:50 @ A3		
Dwg. No.	PL282V	Rev	0

Portakabin Limited, Huntingdon, York YO32 9PT
Telephone 01804 611655 Fax 01804 611644