


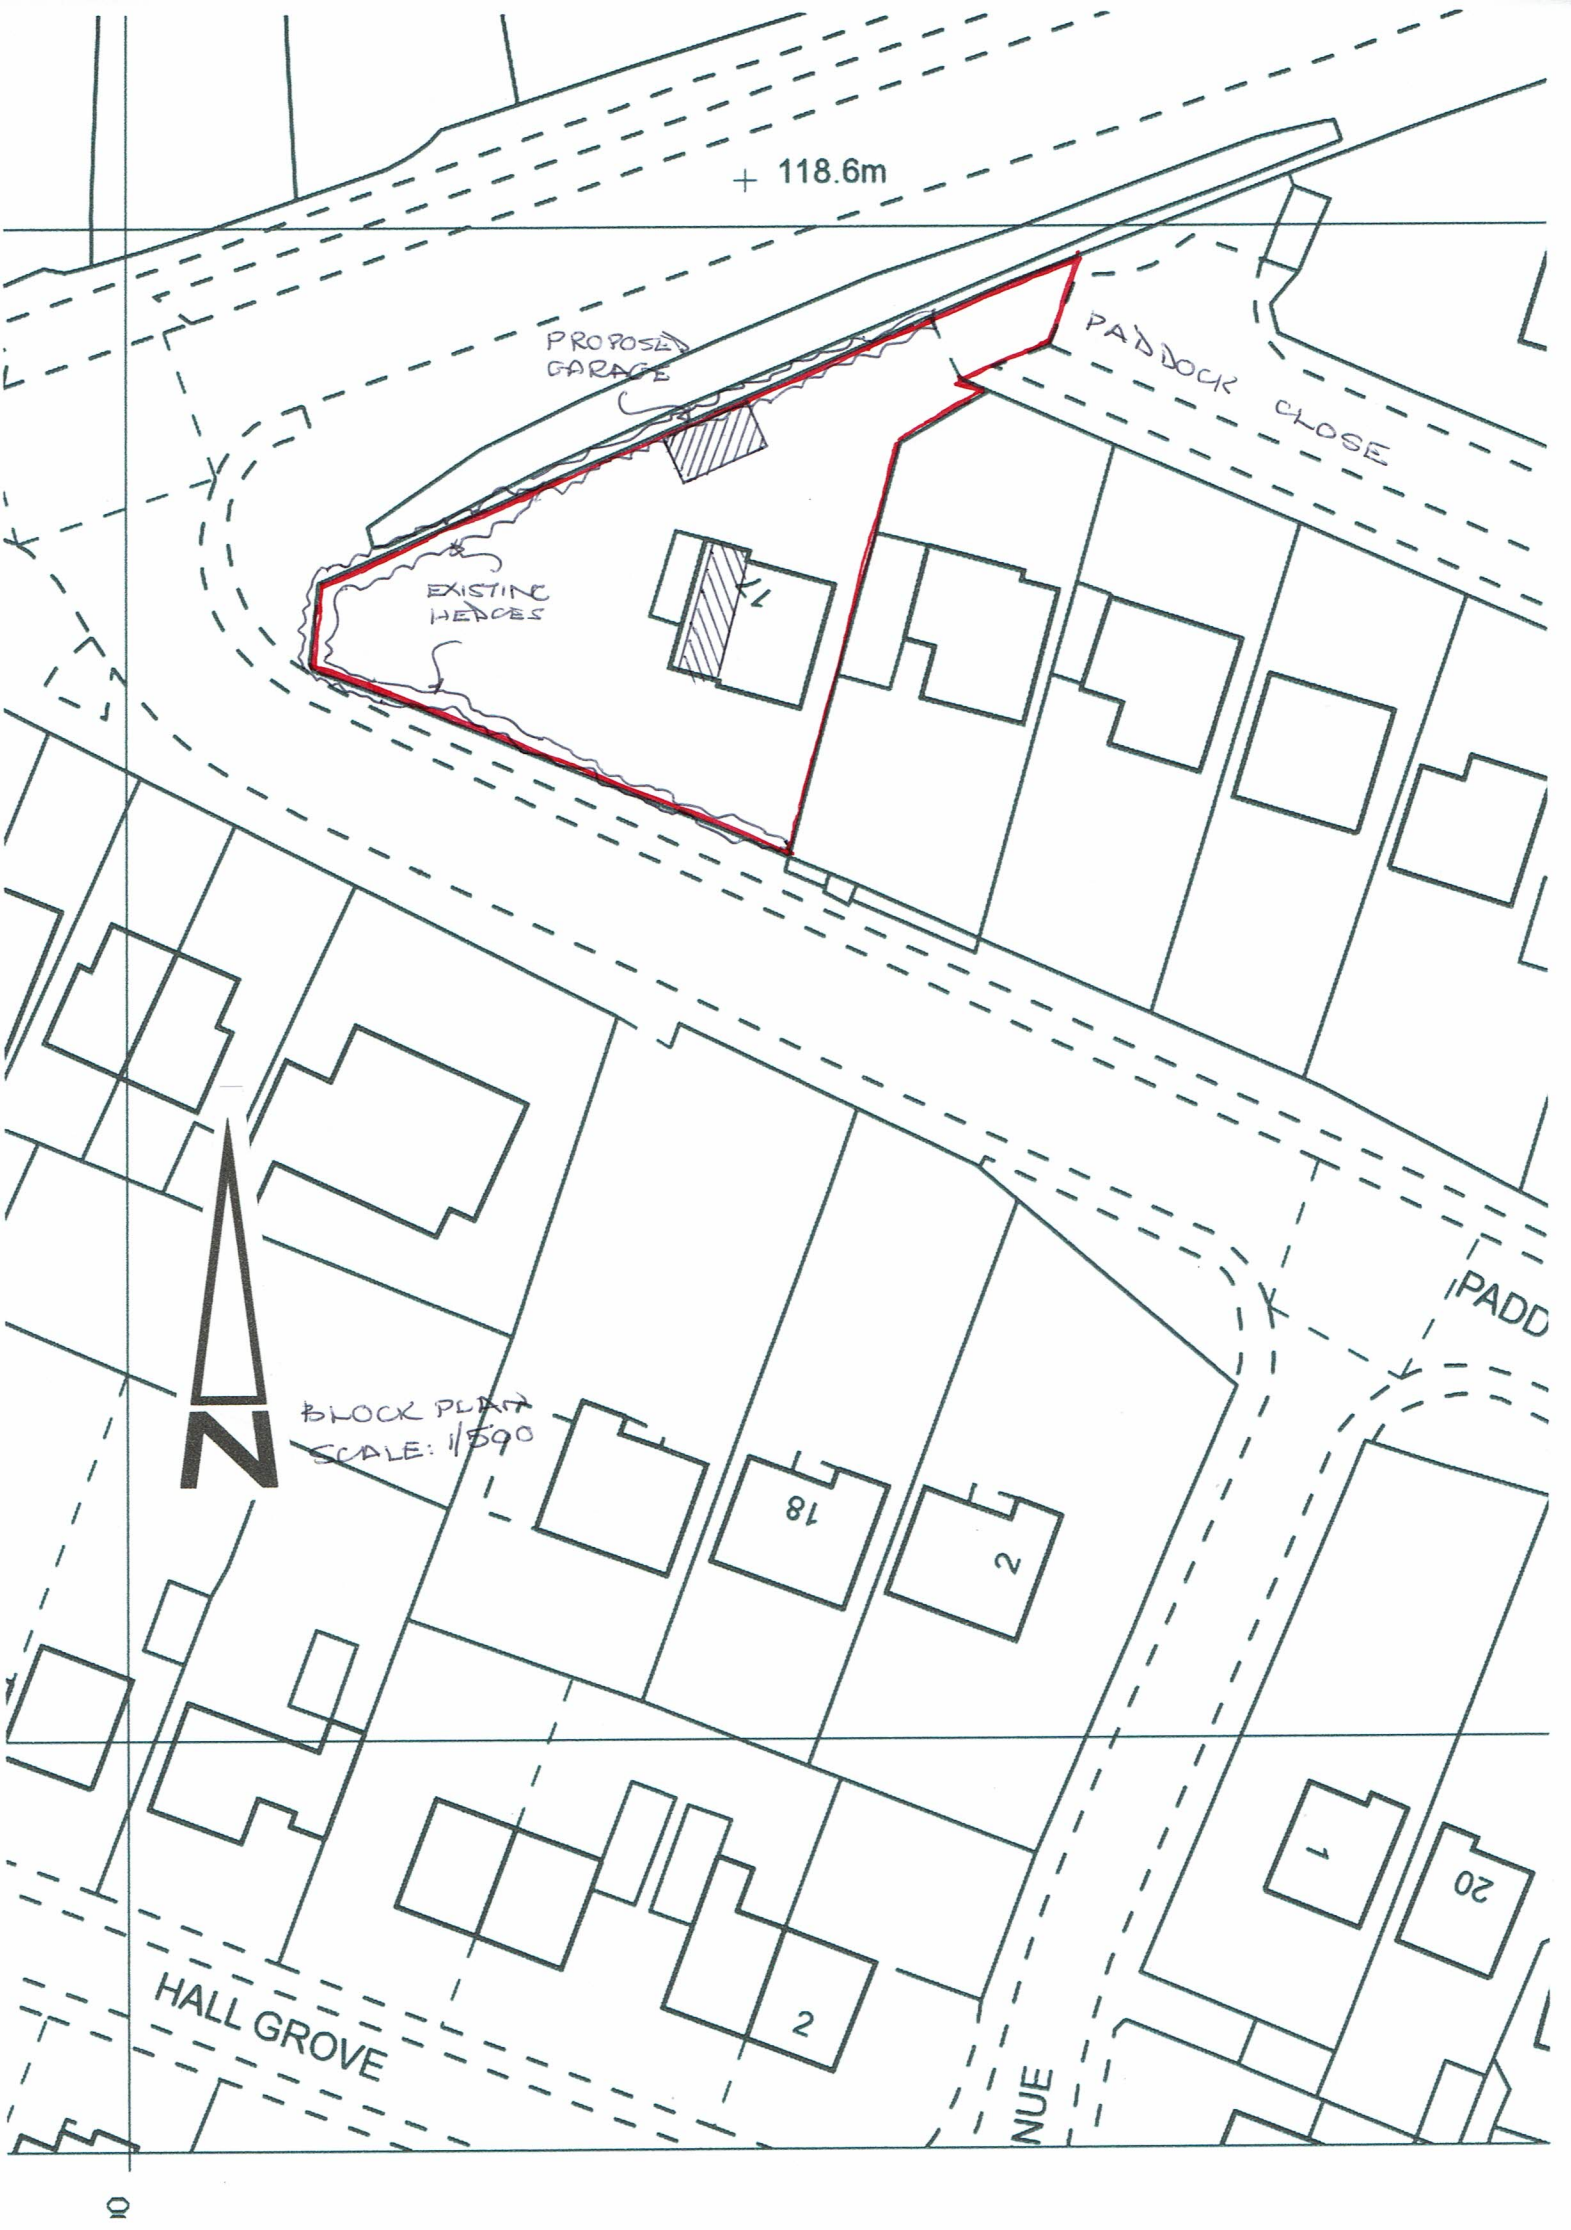

+ 118.6m

PROPOSED
GARAGE

PADDOCK
CLOSE

EXISTING
HERDS



BLOCK PLAN
SCALE: 1/500

HALL GROVE

NUE

PADD

18

2

2

1

20