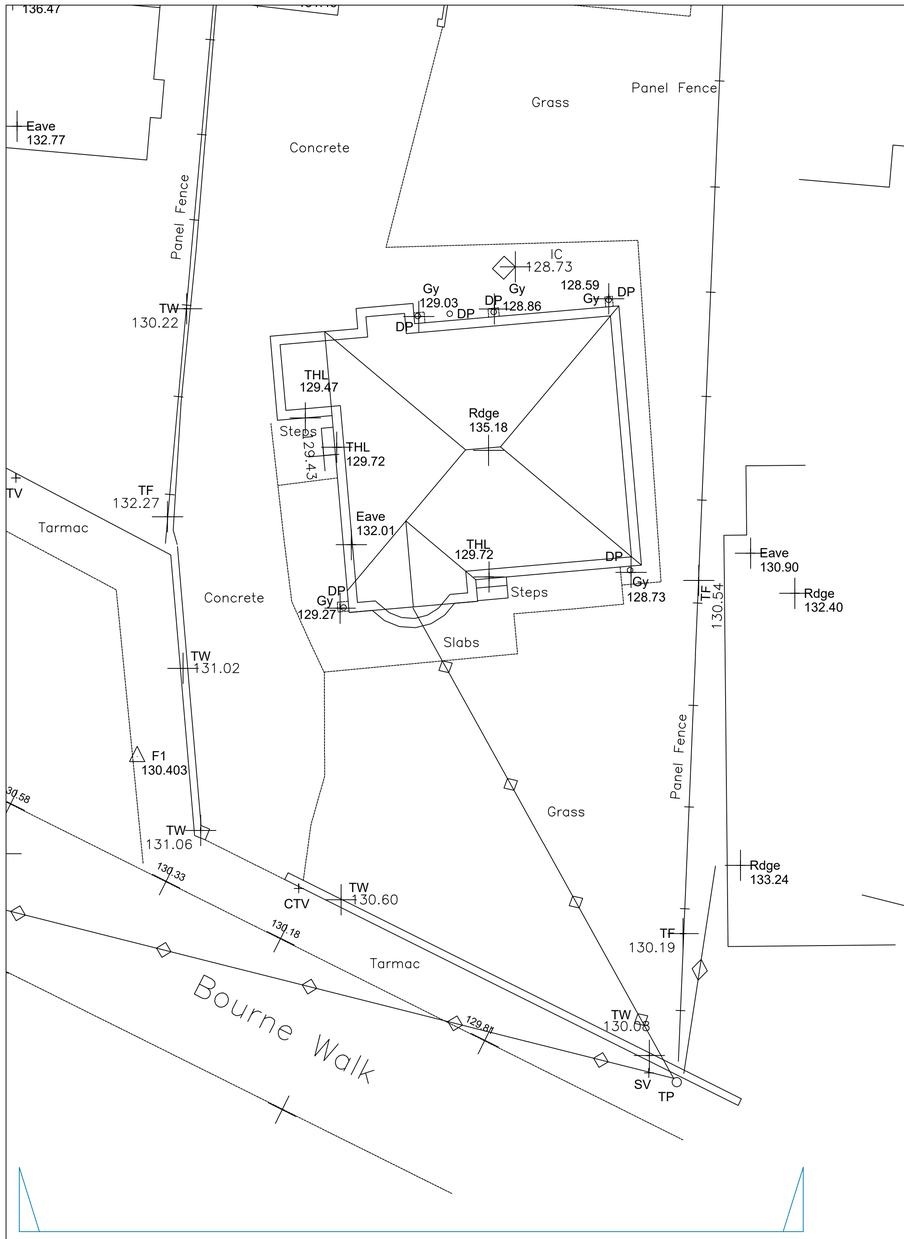

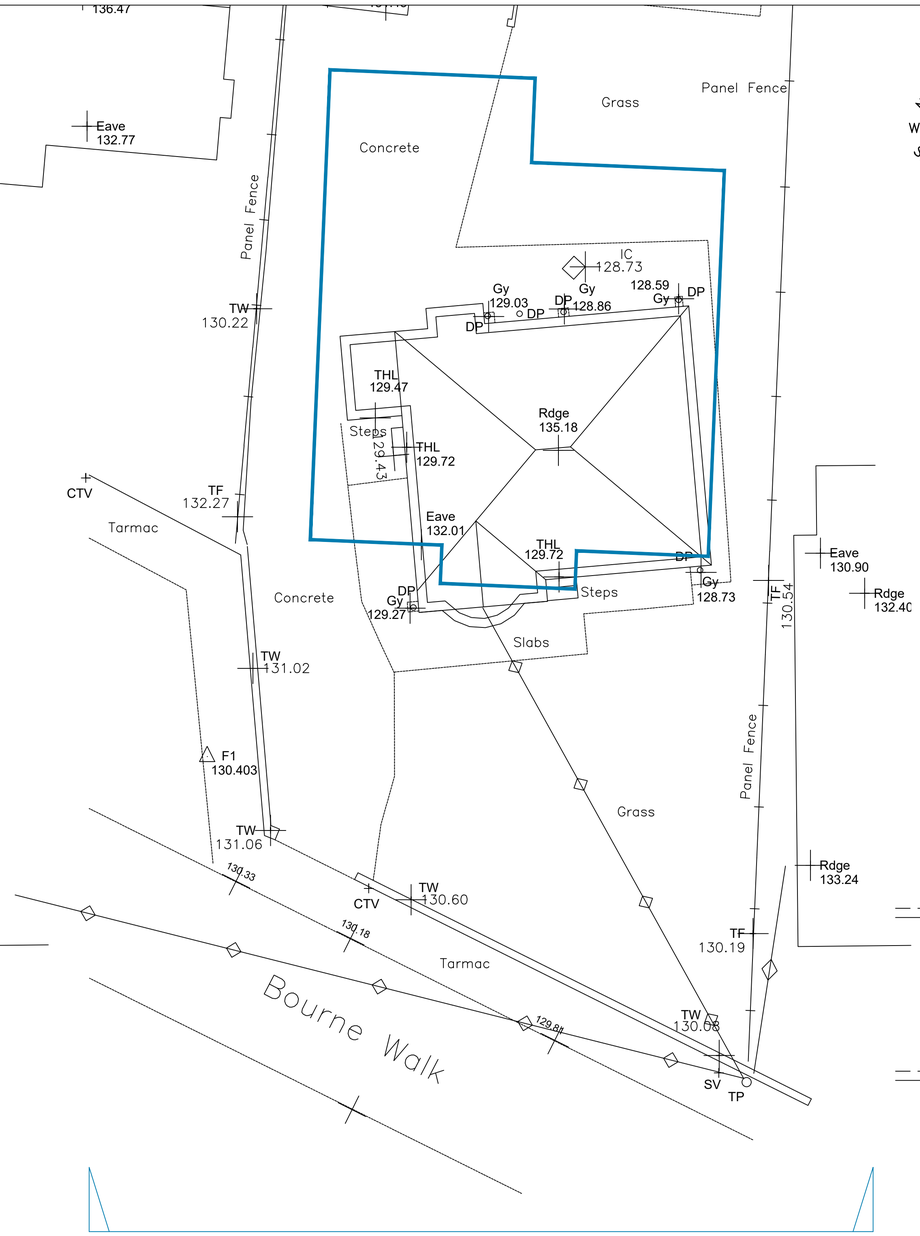

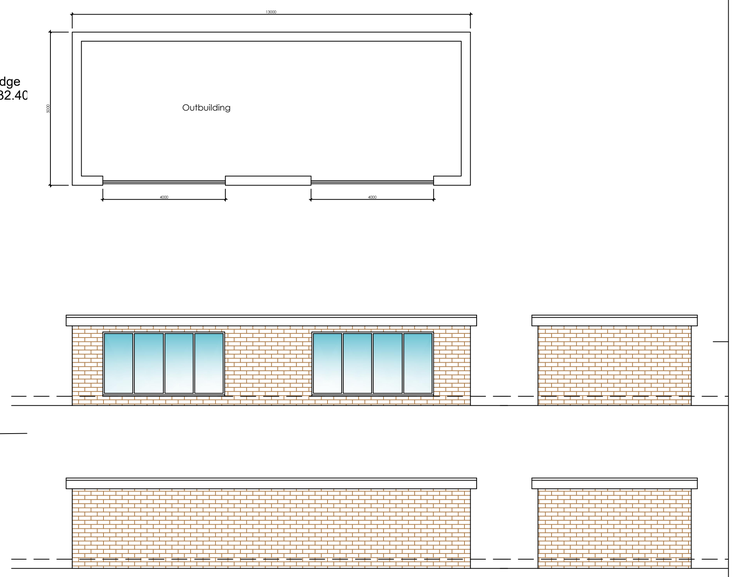

PROPOSED OUTBUILDING
Scale 1:100

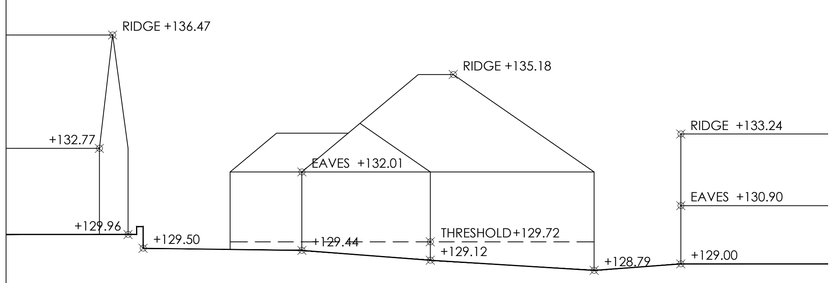

EXISTING STREET SCENE
SCALE 1:100

+125.000

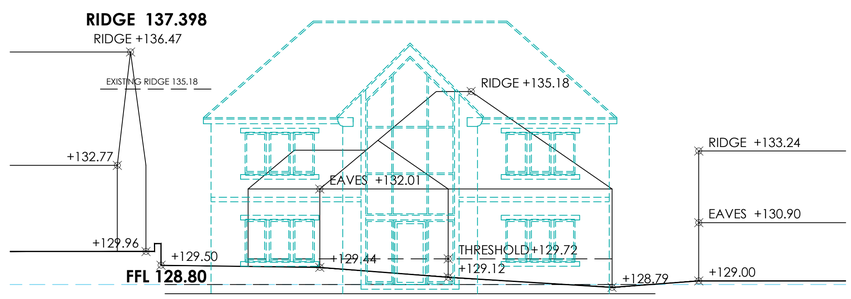

PROPOSED STREET SCENE
SCALE 1:100

+125.000

White Agus Architectural Services
OFFICE ONE, DRILL HALL, 11 EASTGATE, BARNSLEY, S70 2EU
Phone: 01226 208482
Email: info@whiteagus.co.uk
Web: www.whiteagus.co.uk

Project. PROPOSED DWELLING AT 6 BOURNE WALK, STAINCROSS BARNSLEY, S75 6JQ	Client. CHRIS & BETH
Drawing Title. STREET SCENE	Date. JULY 2026 / Scale. 1:50 & 1:100 @ A1 / Ref. 25-161 / Dwg. No. 04 / Rev. A

Date	Suffix	Description	Date	Suffix	Description
24/07/2026	A	OUTBUILDING REVISED			