Low Level View Looking North of Office Corner

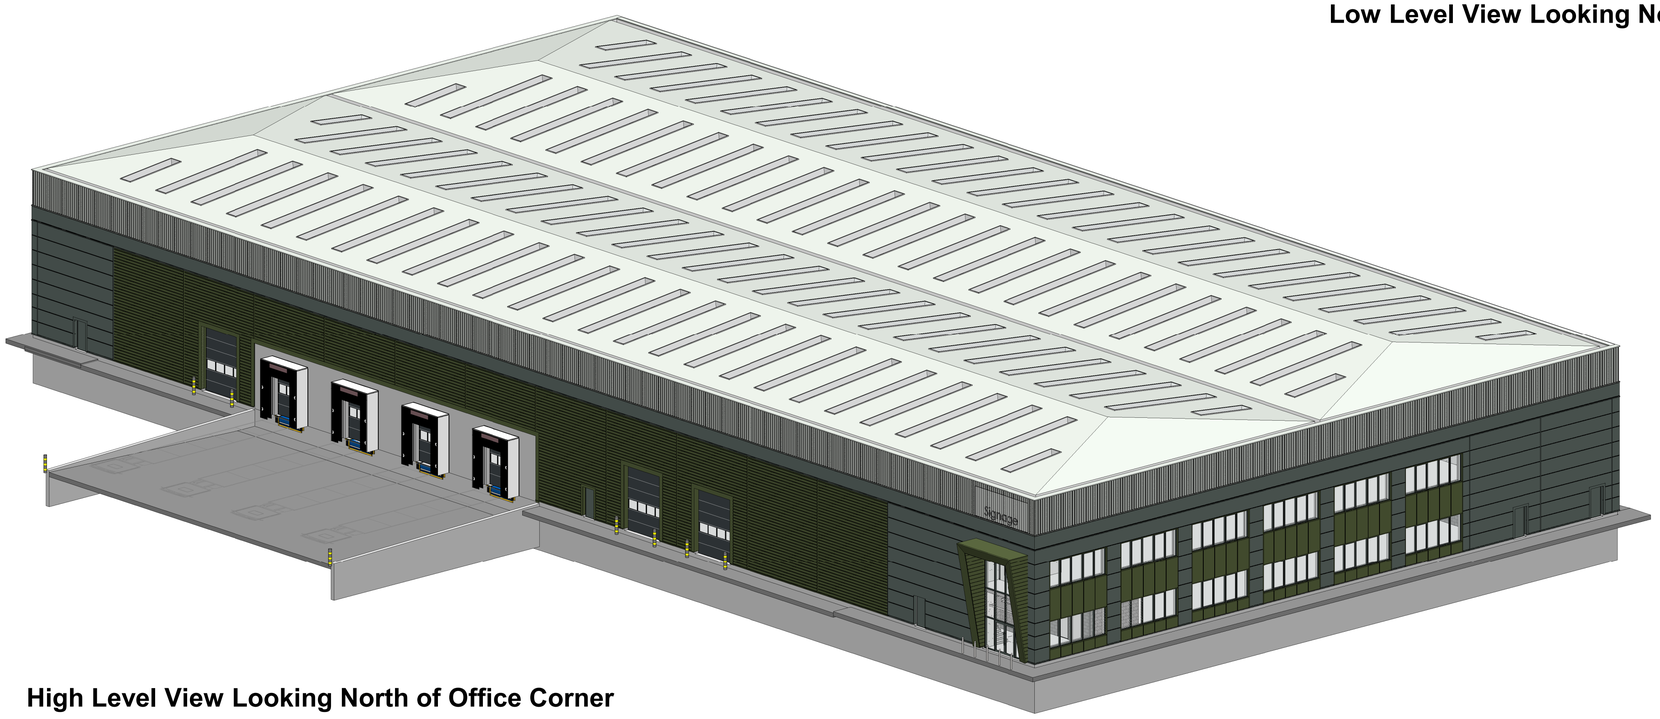

High Level View Looking North of Office Corner

Rev	Date	Description	Rev By	Chk'd By
D	09.11.22	Updated inline with planning commnets	NBB	NBB
C	09.09.22	Updated inline with comments received	KB	NBB
B	27.06.21	Updated inline with planners Comments	NBB	PSM
A	25.03.21	Additioni Office Content added	NBB	PSM

Project Title	Proposed Industrial Development Dearne Valley Parkway Barnsley	Drawing Title	Unit 2 3D Views
		Job-Dwg No	15315 - (P)129 Rev D
Client	Gregory Properties		
Status	PLANNING		
Scale		Drawing Size	A1
Drawn By	NBB	Checked By	PSM
Date	12.2020		

■ Wakefield, WF1 3QA
t. 01924 291800

□ Carvers Warehouse, 77 Dale Street, Manchester, M1 2HG
t. 0161 2388555

□ The Old Rectory, 79 High Street, Newport Pagnell, MK16 8AB
t. 01908 211577

□ 101 London Road, Reading, RG1 5BY
t. 0118 9507700

□ 10 Gees Court, St Christophers Place, London, W1U 1JJ
t. 0207 4091215

THE HARRIS PARTNERSHIP
ARCHITECTS
www.harrispartnership.com

The Harris Group Ltd does not accept liability for any deviation to our drawings or specification.
This drawing is copyright and may not be reproduced in whole or part without written authority. Do not scale off this drawing.