


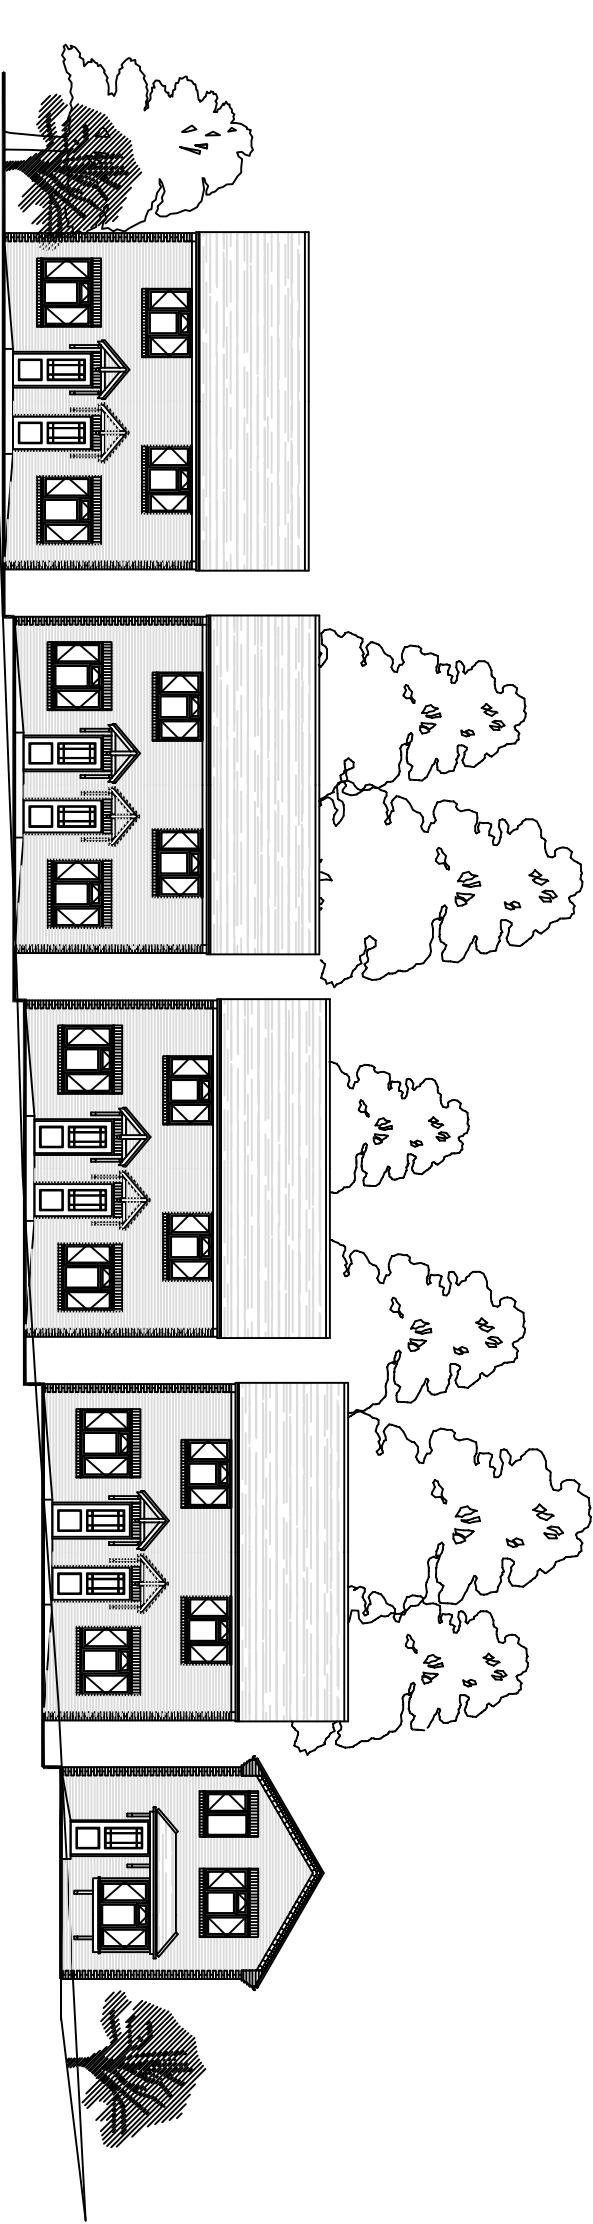

LOOKING FROM INTAKE LANE

A3 @ 1:200

|   |  |                                                                                                 |                                            |  |  |  |  |  |
|---|--|-------------------------------------------------------------------------------------------------|--------------------------------------------|--|--|--|--|--|
| <div><div>PROJECT</div><div>REDEVELOPMENT OF<br/>1, PONTEFRACT ROAD, CUDWORTH<br/>S72 8AJ</div></div>                                                                                                   |  | <div><div>TITLE</div><div>SITE ELEVATIONS</div></div>                                           |                                            |  |  |  |  |  |
| <div><div><div><div>John R. Bradley Ltd.</div><div>ARCHITECTURAL DESIGNER</div><div>64, JENKIN ROAD, HORBURY</div><div>WAKEFIELD WF4 6DT</div><div>FAX &amp; TEL : 01924 280782</div></div></div></div> |  | <div><div>SCALE</div><div>1 : 200</div></div>                                                   | <div><div>DWG. NO.</div><div>7</div></div> |  |  |  |  |  |
| <div><div>DATE</div><div>29:10:11</div></div>   |  | <div><div>REV.</div><table><tr><td></td><td></td><td></td><td></td><td></td></tr></table></div> |                                            |  |  |  |  |  |
|   |  |                                                                                                 |                                            |  |  |  |  |  |