

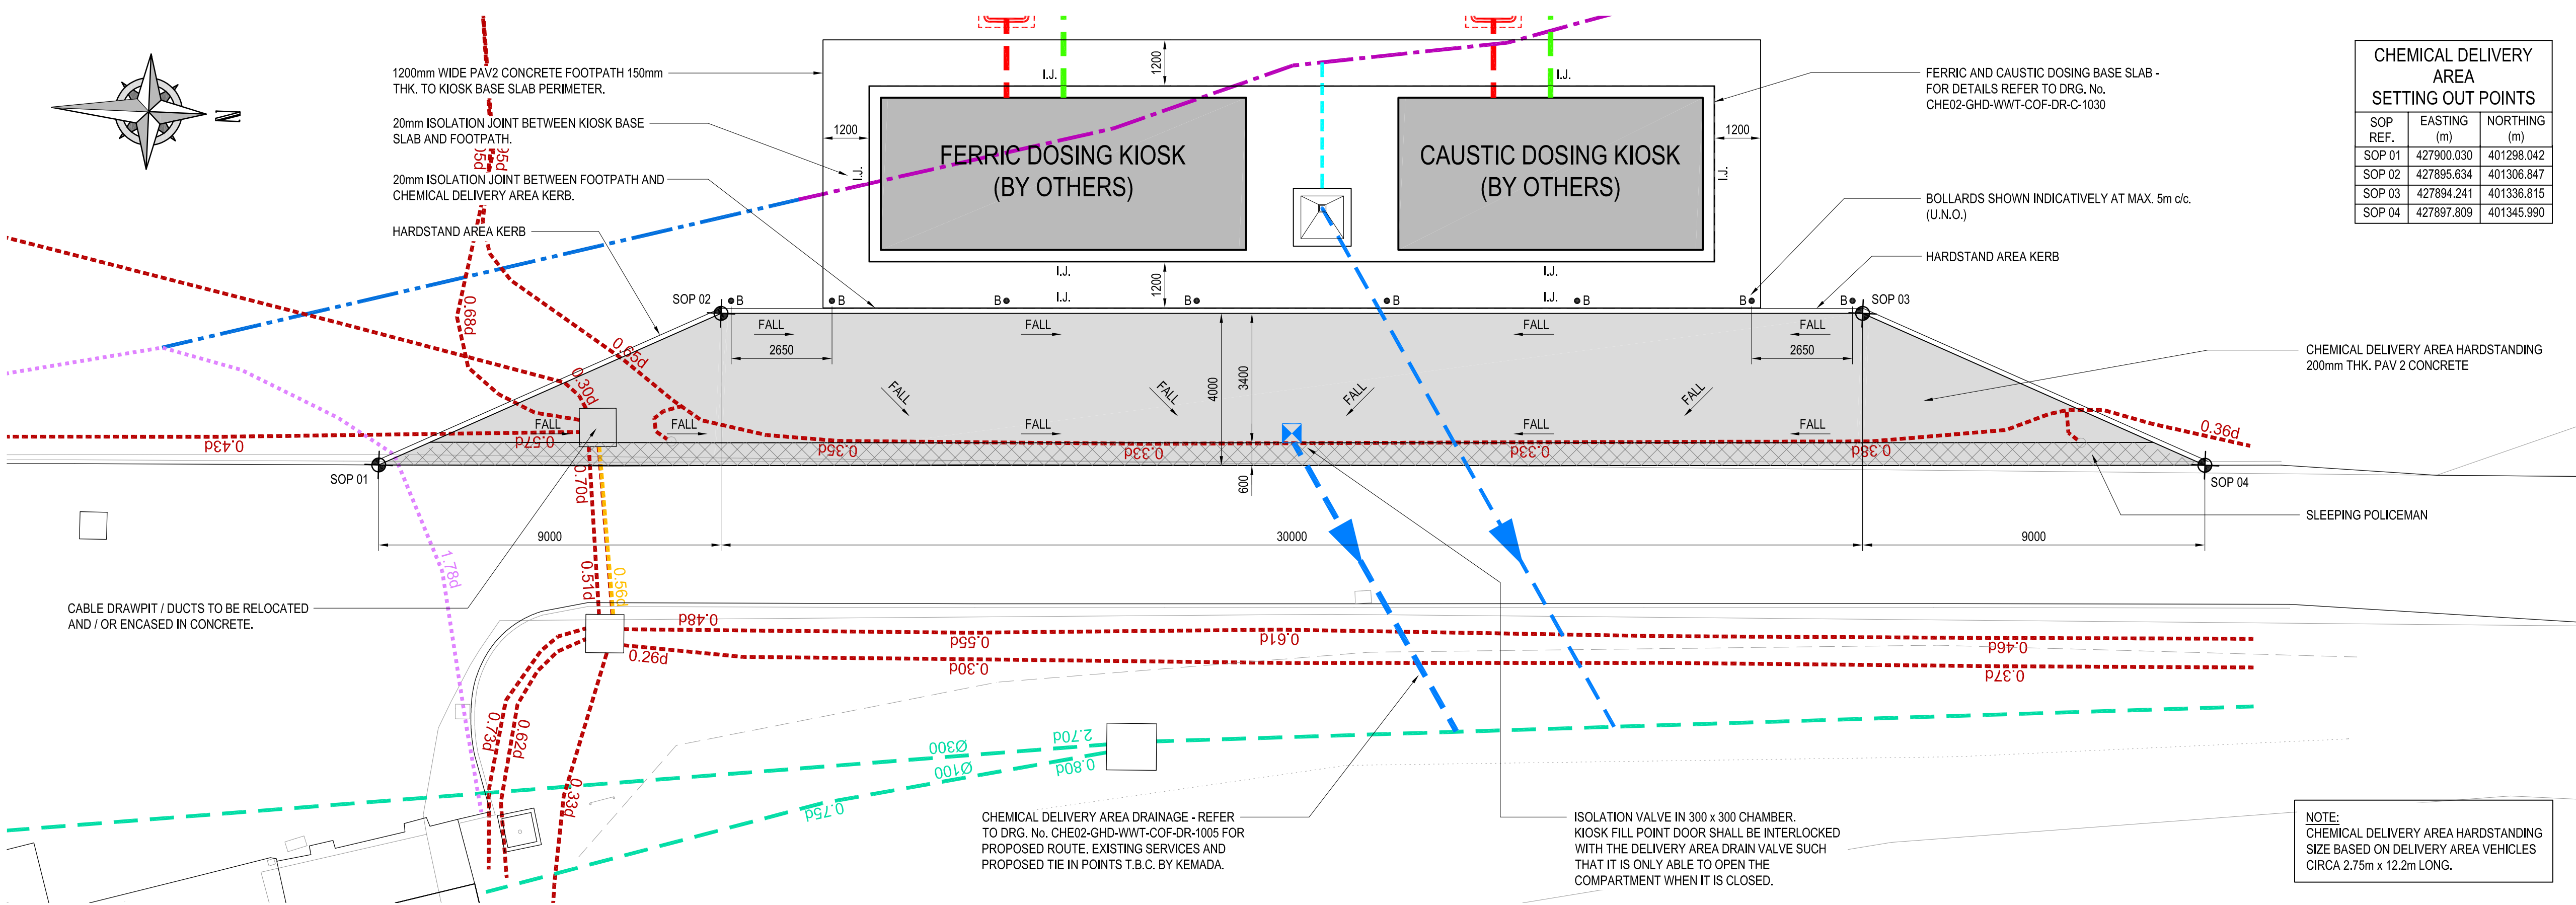


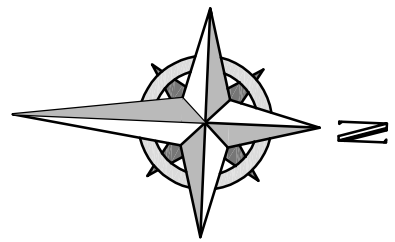


PLAN ON CHEMICAL DELIVERY AREA

Scale 1:100

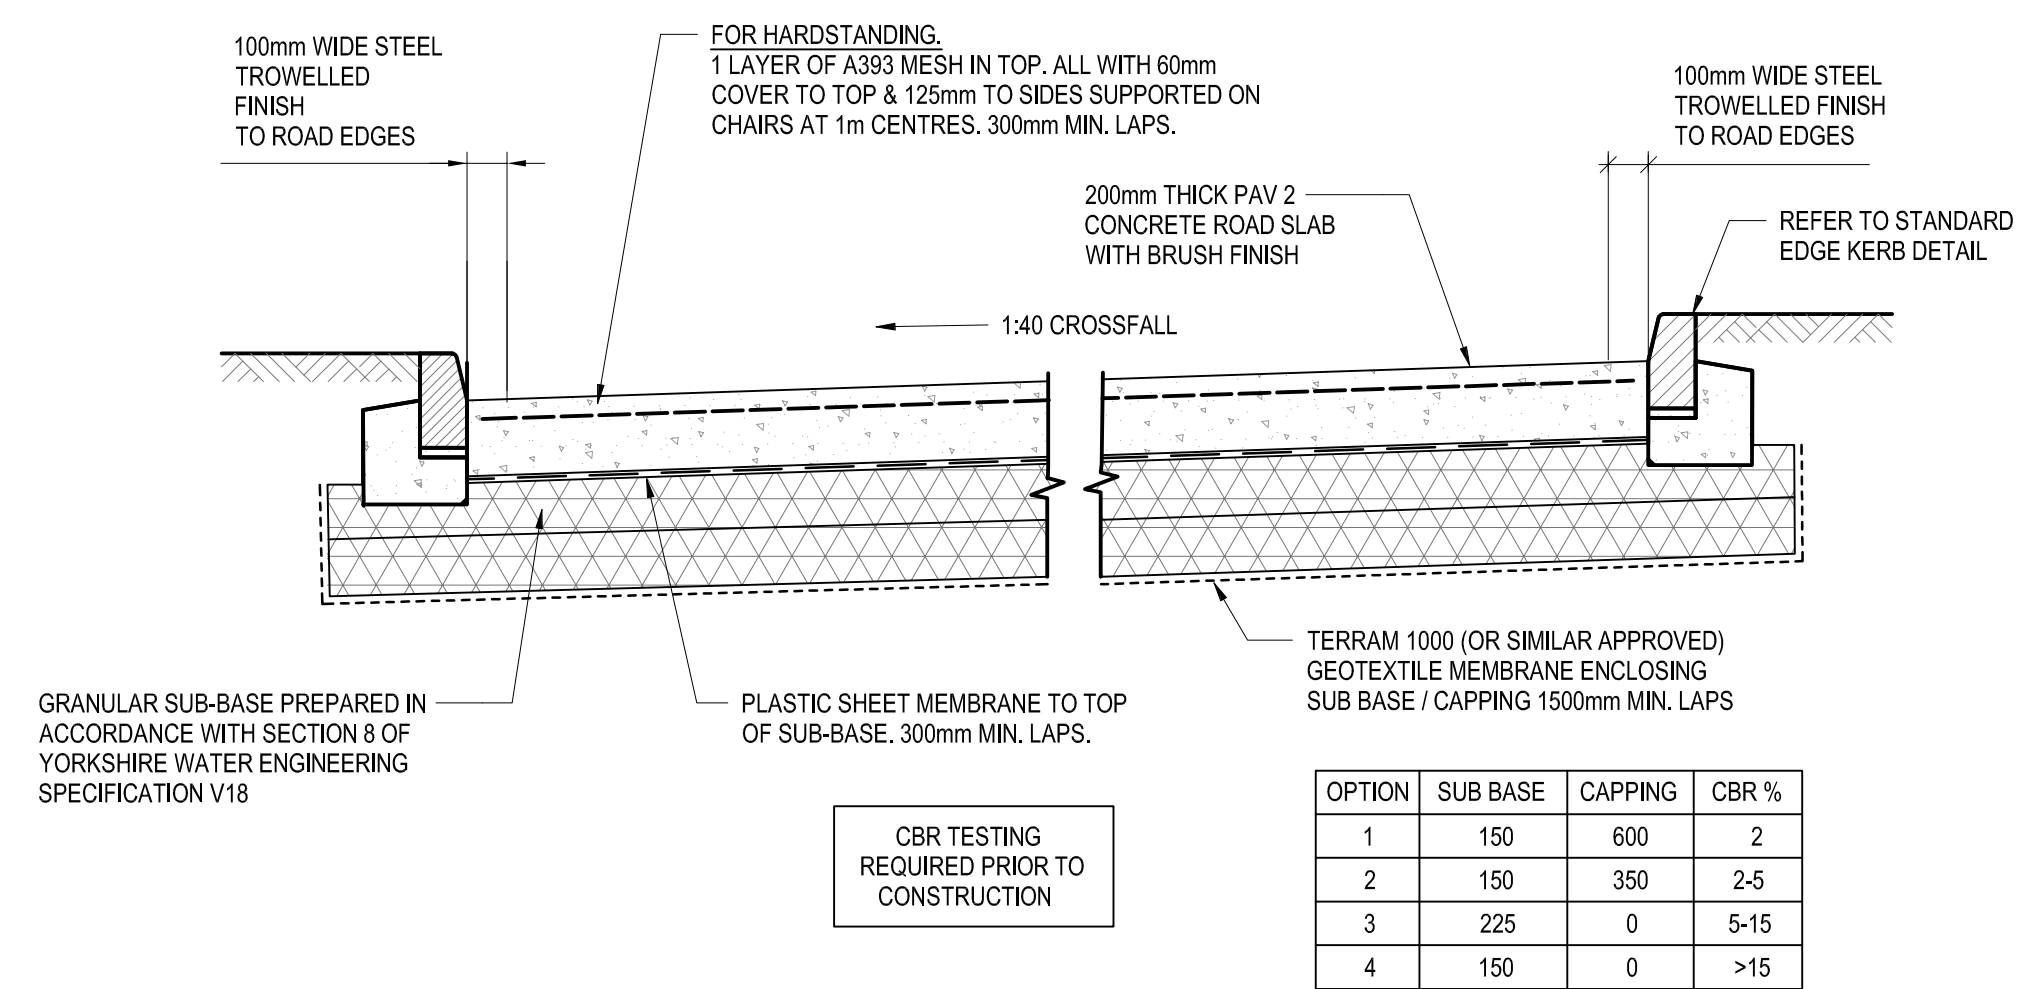


CONCRETE ROAD AND HARDSTANDING TYPICAL DETAIL

Scale 1:20

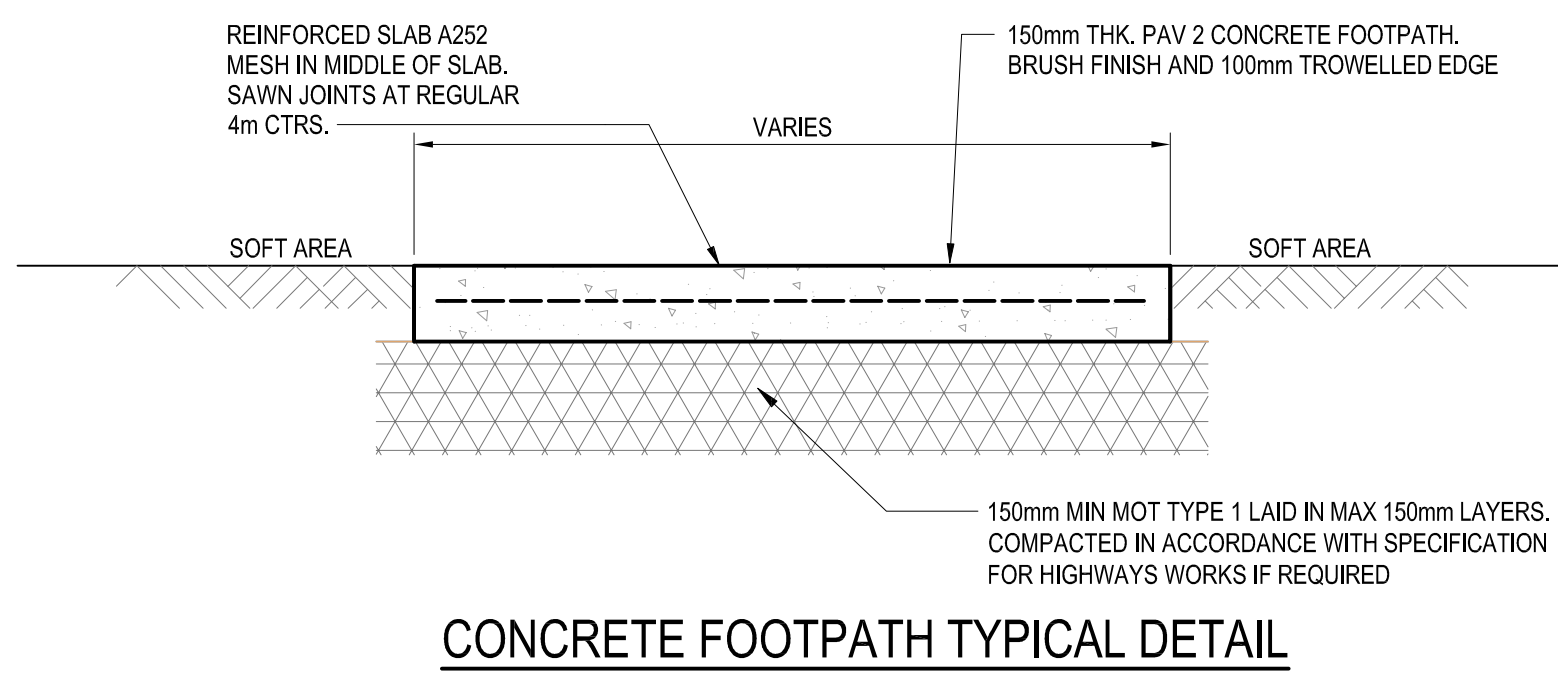


CONCRETE FOOTPATH TYPICAL DETAIL

Scale 1:10

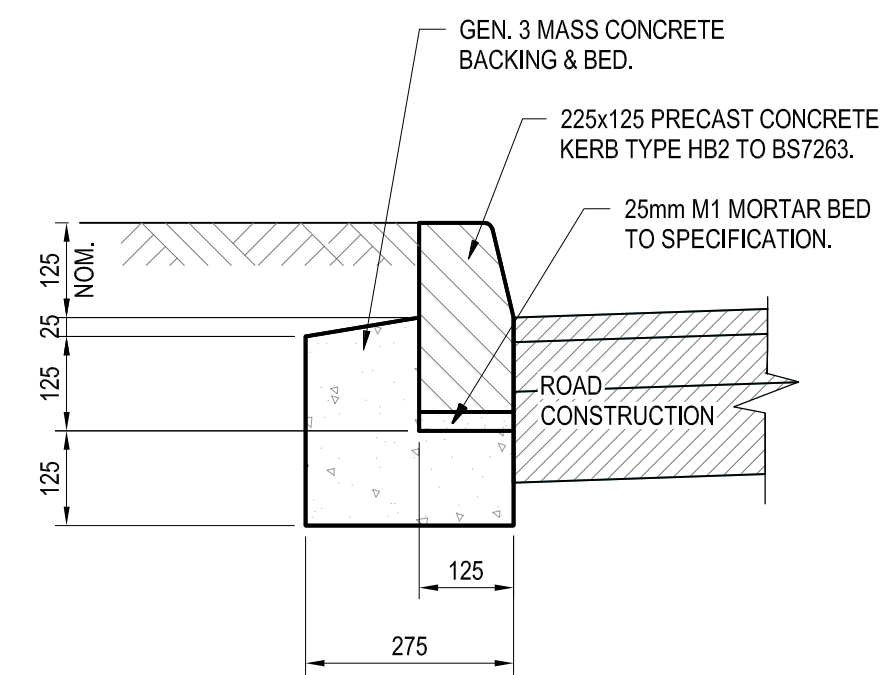


P.C.C. KERB TYPICAL DETAIL

Scale 1:10

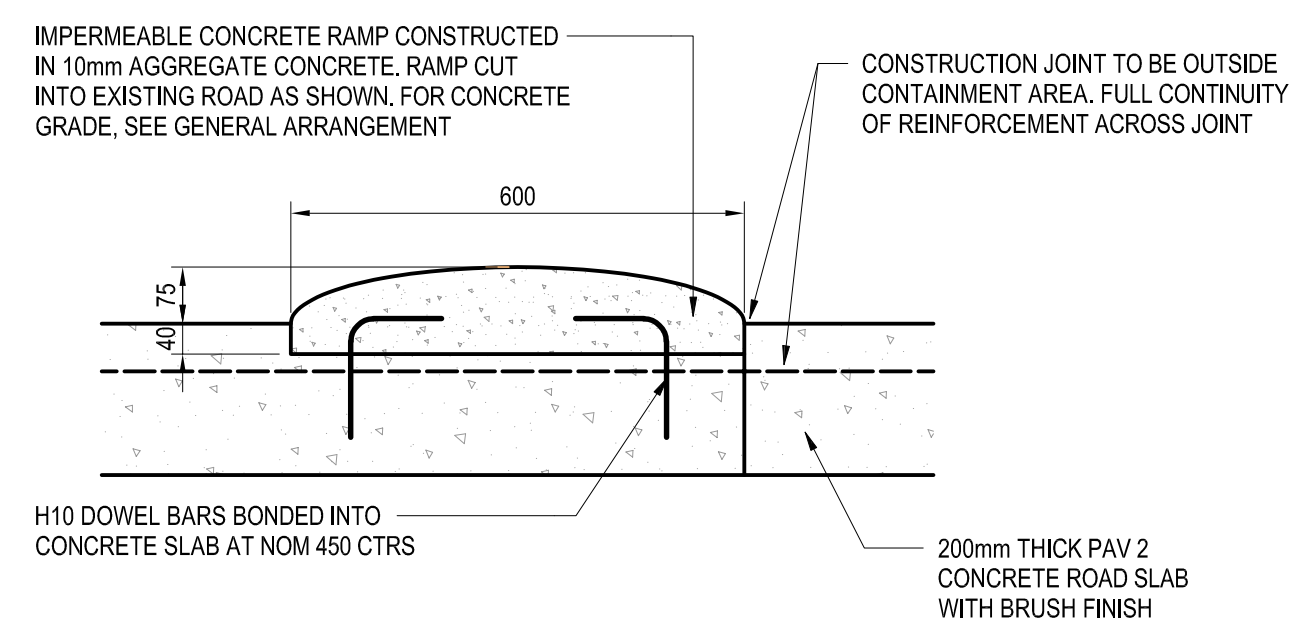


SLEEPING POLICEMAN TYPICAL DETAIL

Scale 1:10

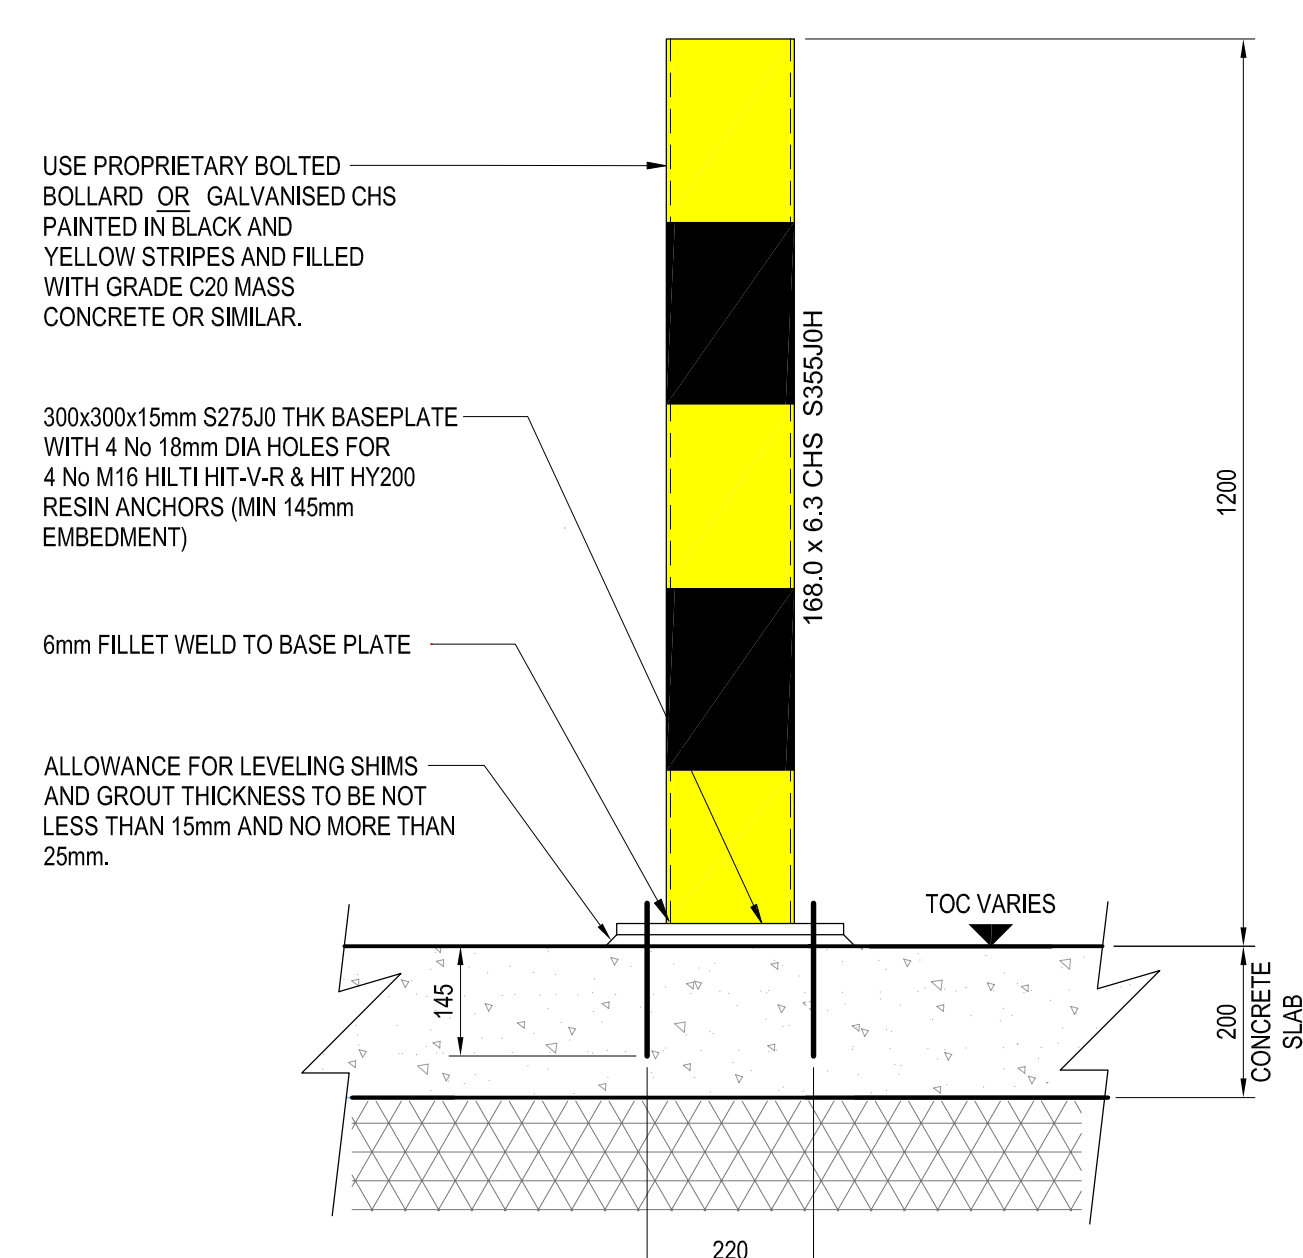

BOLLARD TYPICAL DETAIL

Scale 1:10

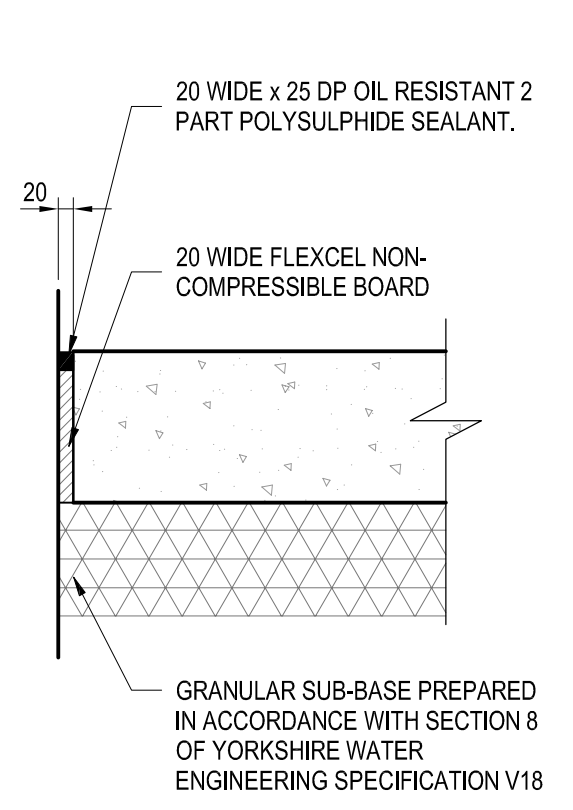

ISOLATION JOINT (I.J.) TYPICAL DETAIL

Scale 1:10

CHEMICAL DELIVERY AREA SETTING OUT POINTS		
SOP REF.	EASTING (m)	NORTHING (m)
SOP 01	427900.030	401298.042
SOP 02	427895.634	401306.847
SOP 03	427894.241	401336.815
SOP 04	427897.809	401345.990

DISCLAIMERS & NOTES:

THIS DRAWING IS ISSUED FOR THE SOLE AND EXCLUSIVE USE OF THE NAMED RECIPIENT. DISTRIBUTION TO ANY THIRD PARTY IS ON THE STRICT UNDERSTANDING THAT NO LIABILITY IS ACCEPTED BY GHD FOR ANY DISCREPANCIES, ERRORS OR OMISSIONS THAT MAY BE PRESENT, AND NO GUARANTEE IS OFFERED AS TO THE ACCURACY OF THE INFORMATION SHOWN.

- GENERAL:
- DO NOT SCALE FROM THIS DRAWING.
 - ALL DIMENSIONS ARE IN MILLIMETRES (mm) & ALL LEVELS ARE IN METRES (m) AOD, UNLESS STATED OTHERWISE.
 - ALL DIMENSIONS AND LEVELS TO BE CHECKED ON SITE AND ANY DISCREPANCIES SHOULD BE REPORTED TO GHD.
 - THIS DOCUMENT IS TO BE READ IN CONJUNCTION WITH ALL RELEVANT PROJECT STANDARDS AND SPECIFICATIONS.
 - ACCESS TO LAND WILL BE AGREED BY YORKSHIRE WATER. CONFIRMATION MUST BE RECEIVED PRIOR TO ENTRY.
 - EXISTING SITE LAYOUT AND EXISTING UTILITIES BASED ON TOPOGRAPHY AND GPR SURVEY BY PRODAR SURVEYS LTD. DRAWING No. 92137 - 001.

- LEGEND :
- EXISTING SURFACE WATER DRAIN
 - EXISTING WATER SERVICE
 - EXISTING GPR FEATURE
 - EXISTING ELECTRICITY CABLE
 - EXISTING DUCT
 - EXISTING UNKNOWN SERVICE
 - NEW ELECTRICAL / DATA DUCTS AND DRAWPITS
 - NEW SURFACE WATER DRAIN
 - NEW CHEMICAL / DOSING DUCTS AND DRAWPITS
 - NEW POTABLE WATER MAIN

- REFERENCE DRAWINGS
- CHE02-GHD-WWT-COF-DR-C-1001 - PLANNING LAYOUT
 - CHE02-GHD-WWT-COF-DR-C-1005 - SITE LAYOUT G.A.
 - CHE02-GHD-WWT-COF-DR-C-1030 - FERRIC DOSING KIOSK AND CAUSTIC DOSING KIOSK BASE SLAB G.A.
 - CHE02-GHD-WWT-COF-DR-M-5001 - FERRIC POA AND AIR MIXING BLOWERS G.A.
 - CHE02-GHD-WWT-COF-DR-M-5002 - CAUSTIC POA AND AIR MIXING BLOWERS G.A.

THIS DRAWING TO BE REPRODUCED IN COLOUR

P01 FOR INFORMATION		AH	HA	NP	11/11/2021		
Status	Rev	Description	Drawn	Check	App'd	Output	Update
Construction Date:							
Originator / Partner / OEM Ref:							
 Kemada PROJECT & CONTRACT SERVICES Public House, Crompton Road Buxton, Derbyshire, S27 4BG Tel: +44(0)1332 325050 E-mail: sales@kemada.co.uk Website: www.kemada.co.uk			 GHD Thornton Science Park, Pool Lane, Ince, Chester, CH2 4NU, United Kingdom Tel: +44 (0)1244 621 266 E-mail: UKmail@ghd.com website: www.ghd.com				
 YORKSHIRE WATER ALWAYS CONSIDERS LIFE SAVING RULES							

 Yorkshire Water	Client: Yorkshire Water Services Ltd Western House, Western Way, Halifax Road, Bradford, BD6 2SZ
--	--

Framework:	Work Stream:
YW Batch ID / Project Code:	YW Solution ID:

SHE: CHEESE BOTTOM WWTW

OS Grid Reference:	DAZ or DMA Reference:
--------------------	-----------------------

Drawing Title: CHEMICAL DELIVERY AREA GENERAL ARRANGEMENT

Original Design / OEM Reference:	Size:	Scale:
12551182	A1	1 : 100
Status Description:	Status:	Revision:
FOR INFORMATION	S4	P01
Drawing Number:	CHE02 - GHD - WWT - COF - DR - C - 1040	

