




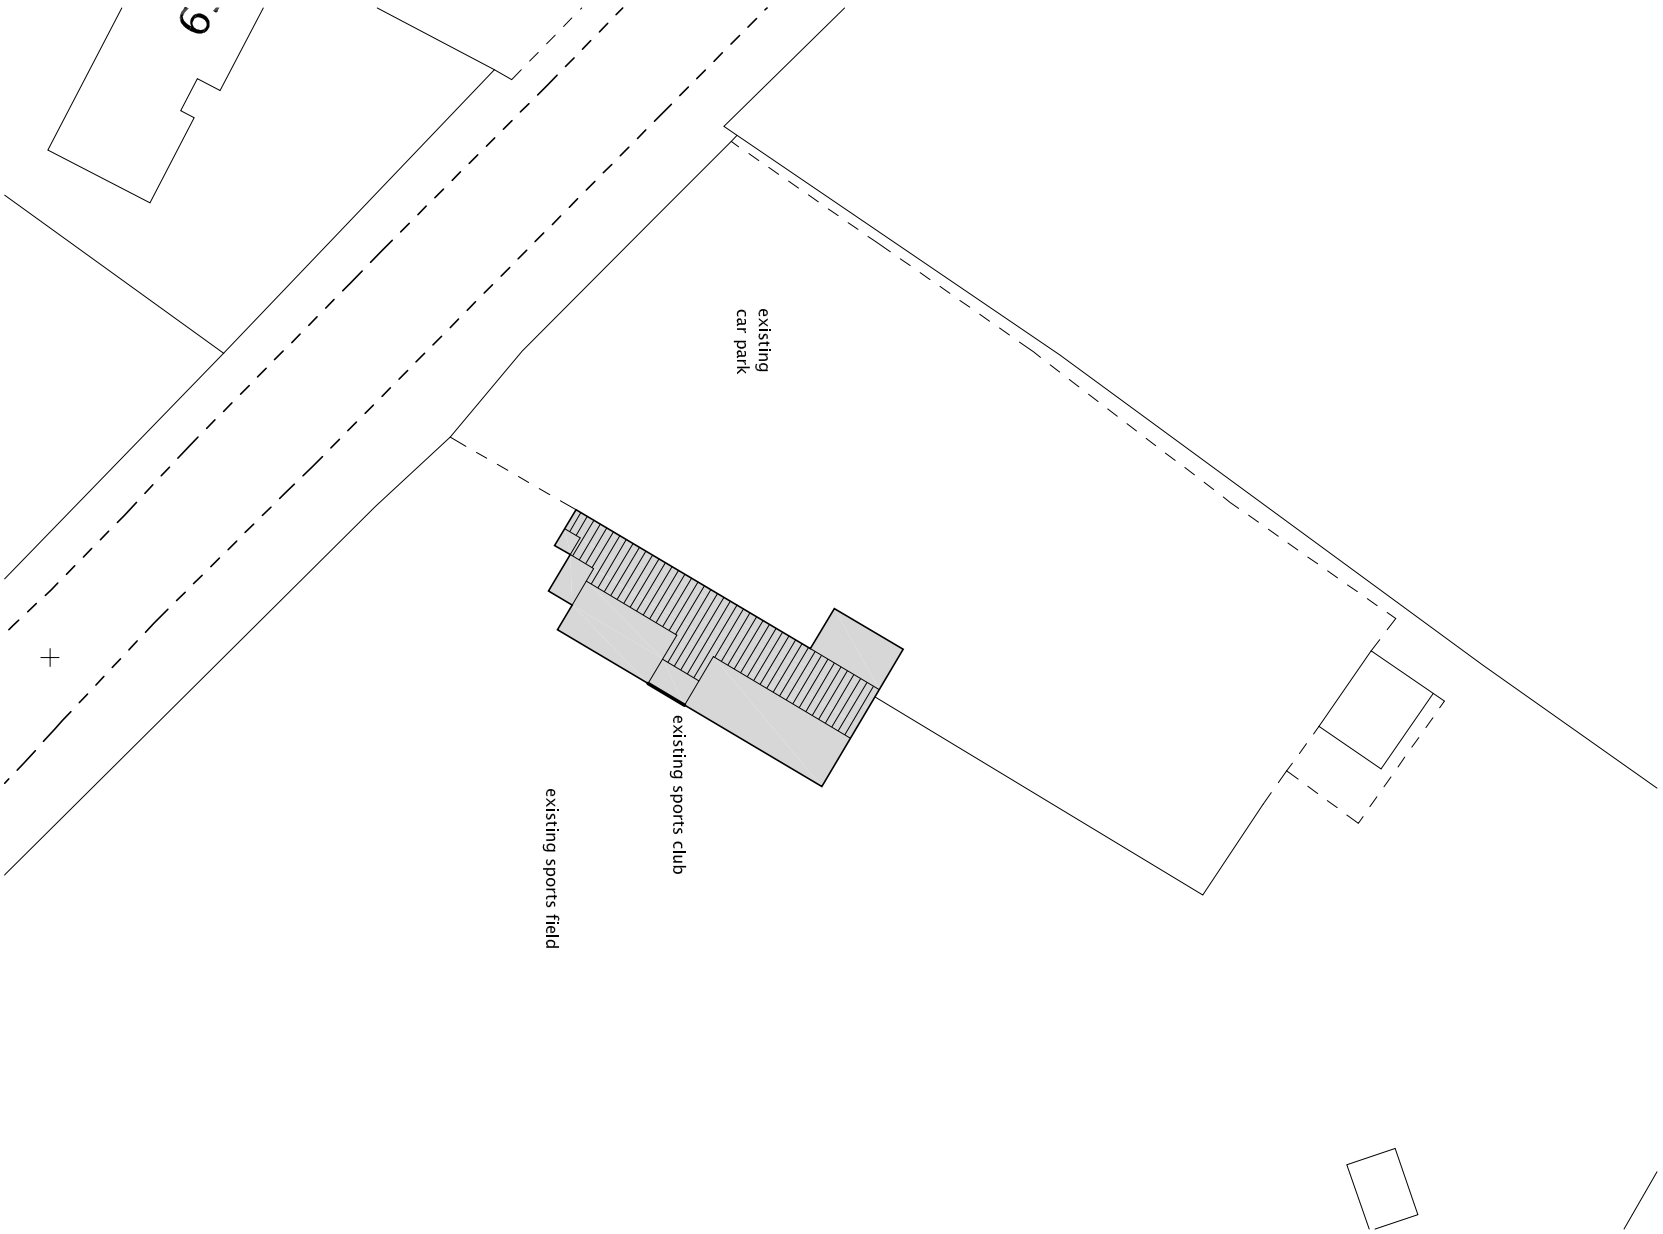

existing

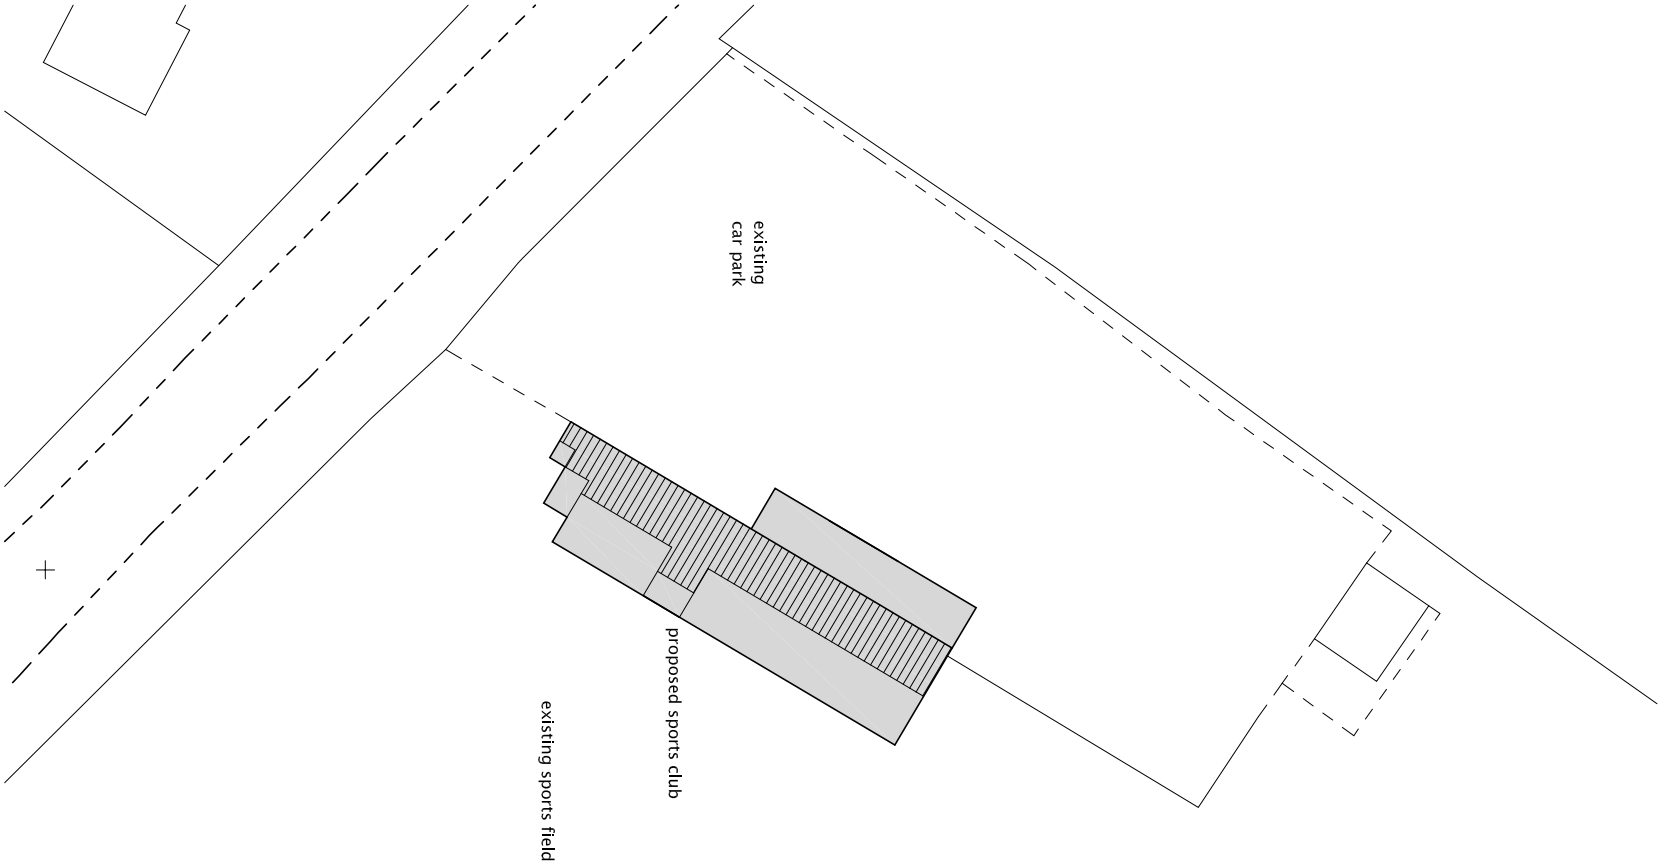

proposed

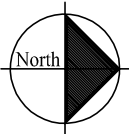

CLIENT
MR BAXTER

PROJECT
PROPOSED EXTENSION TO
HOUGHTON MAIN WMC


DRAWING OF
BLOCK PLANS

MARKETING NAME

BPAS

architectural technologists
chartered environmentalists
code for sustainable homes assessors
domestic energy assessors
non domestic energy assessors
sap assessors

14 nether avenue
grenoside, sheffield
Tel: 0114 2570044

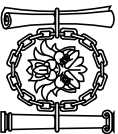

bpas is a trading name of mbas ltd

carbon efficient solutions in the built environment