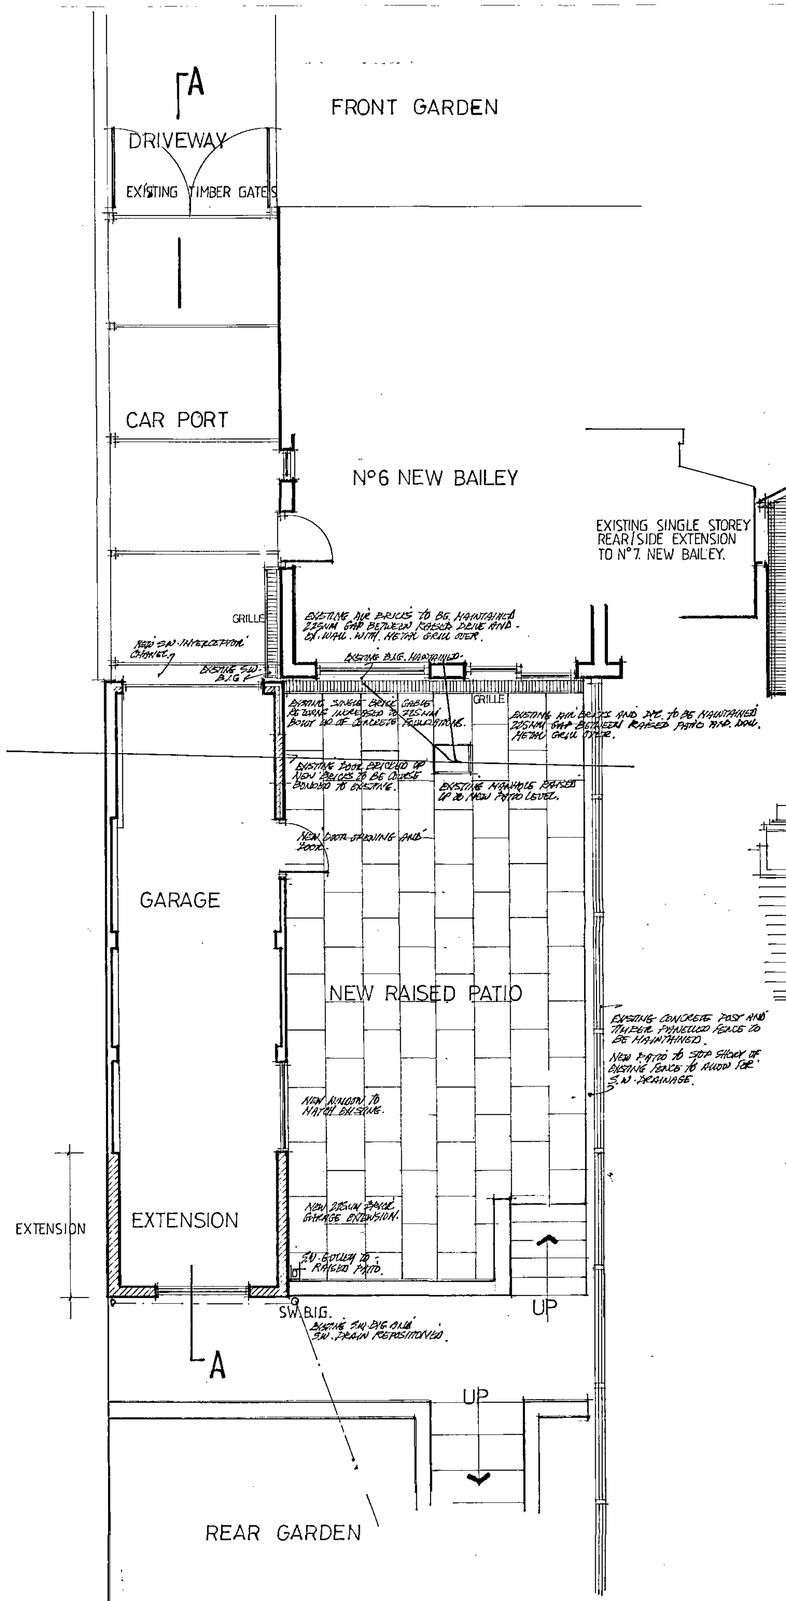

PLAN PROPOSED

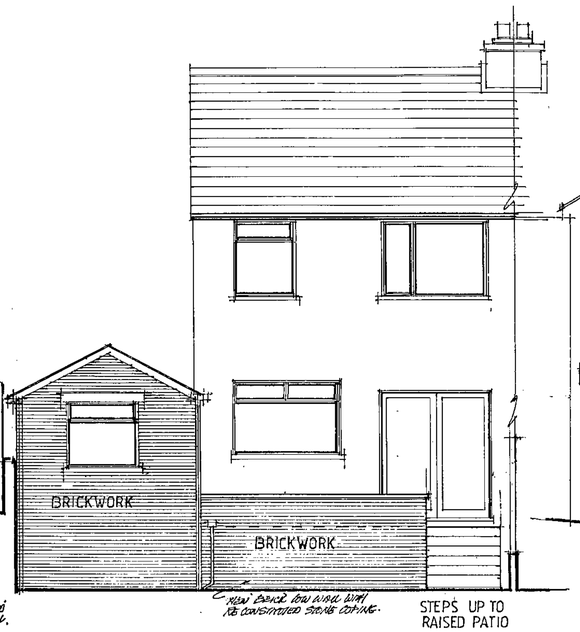

Rear elevation proposed

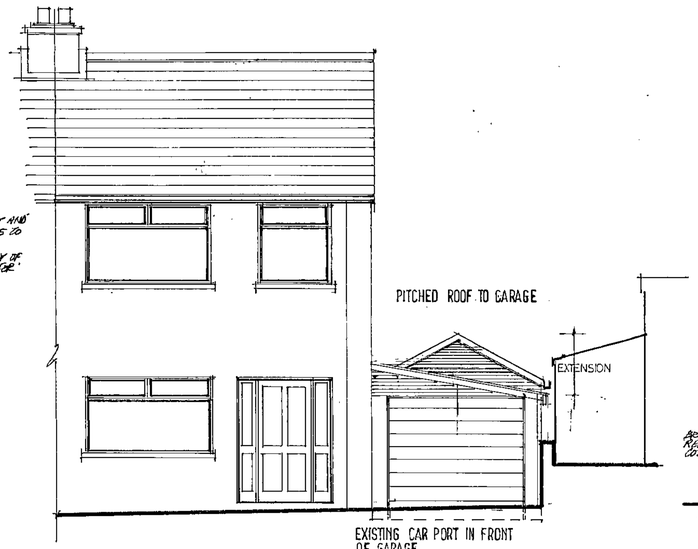

Front elevation proposed

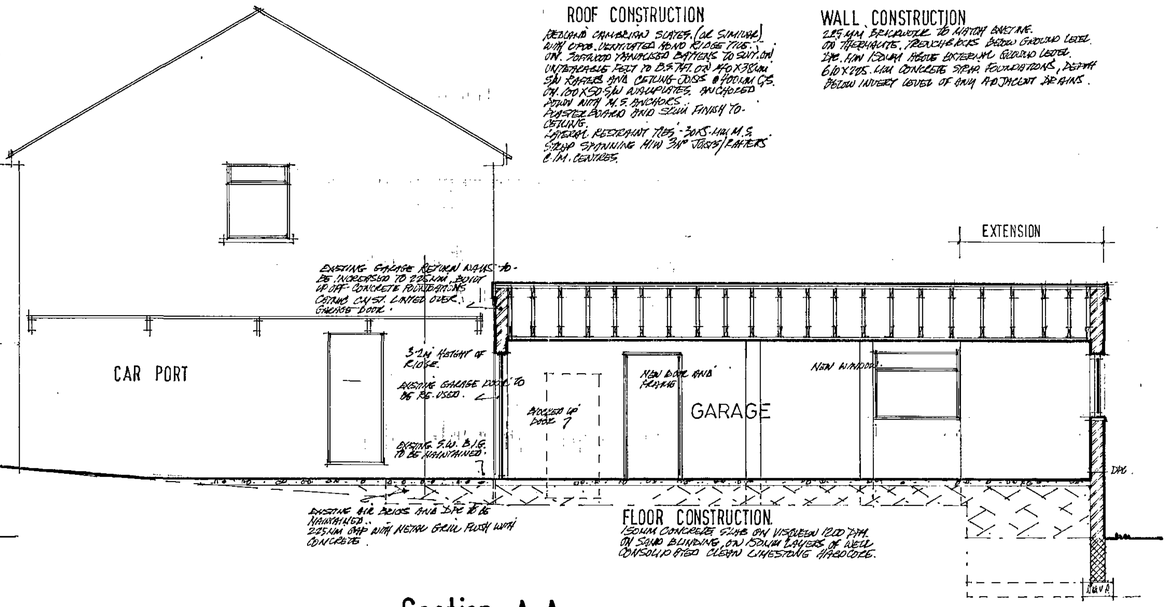

Section A-A

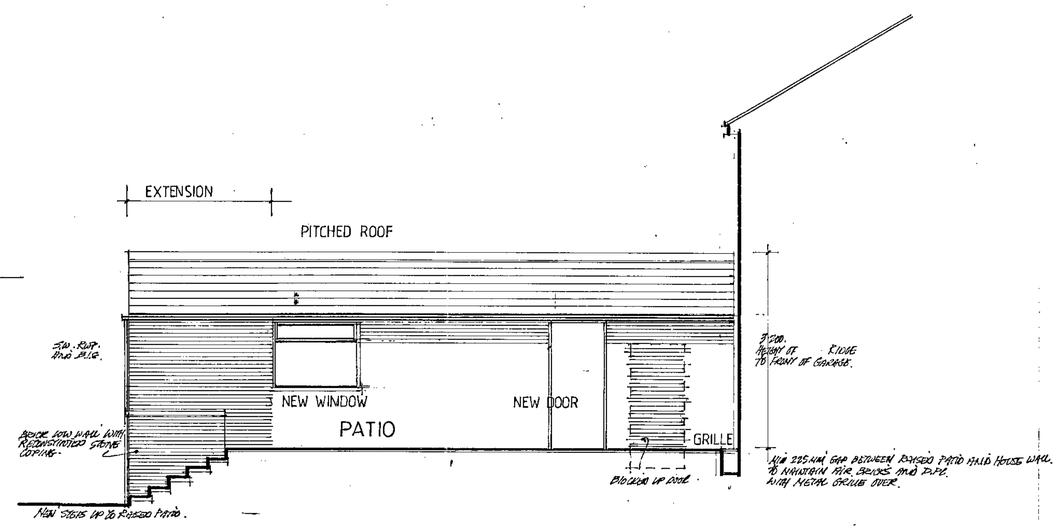

Side elevation proposed

PROPOSED GARAGE EXTENSION AND RAISED REAR PATIO AT
N° 6 NEW BAILEY.
CRANEMOOR
NR SHEFFIELD.
S35 7ET
FOR MR AND MRS H ROE

SCALE 1:50
DATE NOV 08 2008 : 52
DRAWN R HARRIS

Barnsley Metropolitan Borough Council
09 DEC 2008
Corporate Mail Room

Millé design
R. Harris F.C.S.D.
M. E. Harris B.A.hons
design & construction
Architectural planning, building & interiors
tel: & fax:
0114 2686929