


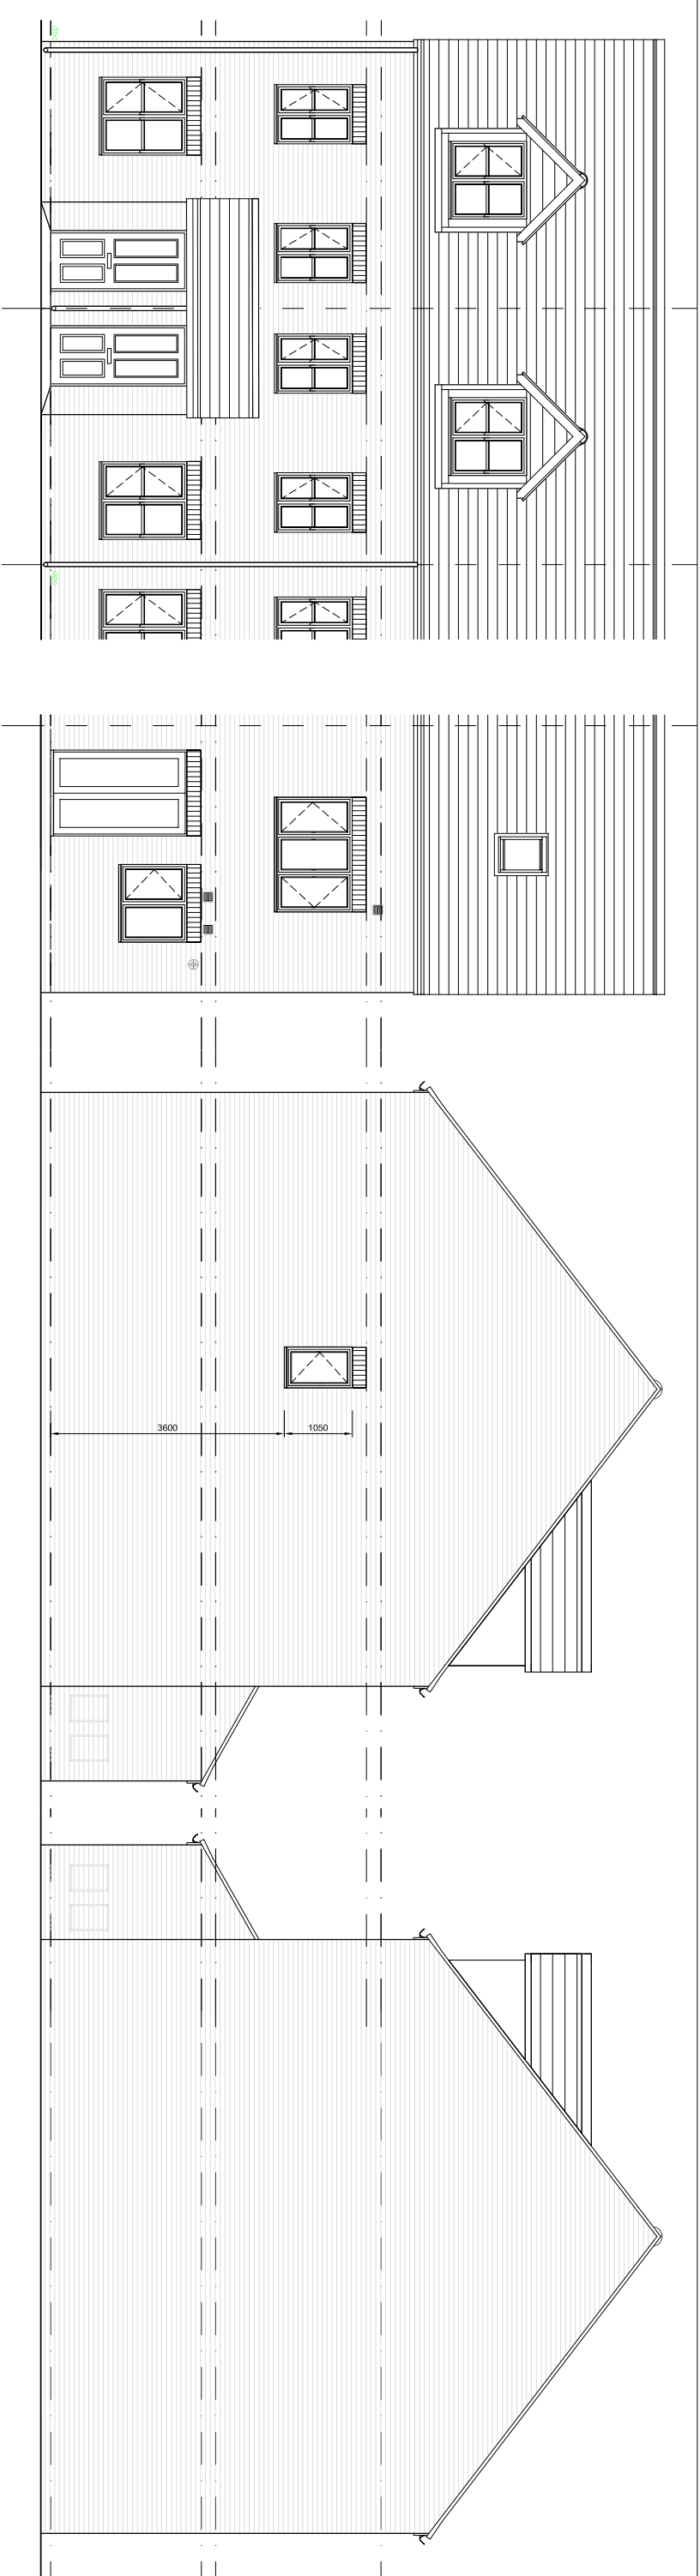


FRONT ELEVATION


REAR ELEVATION

SIDE ELEVATION


SIDE ELEVATION

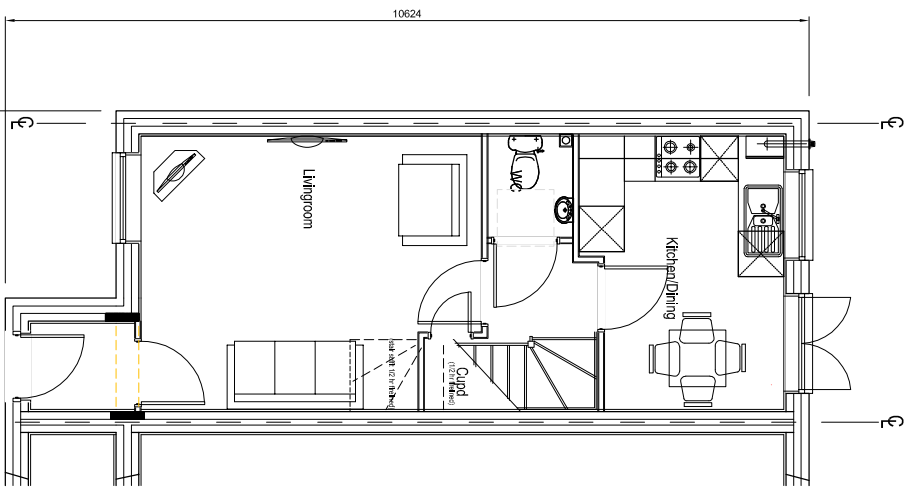

GROUND FLOOR PLAN

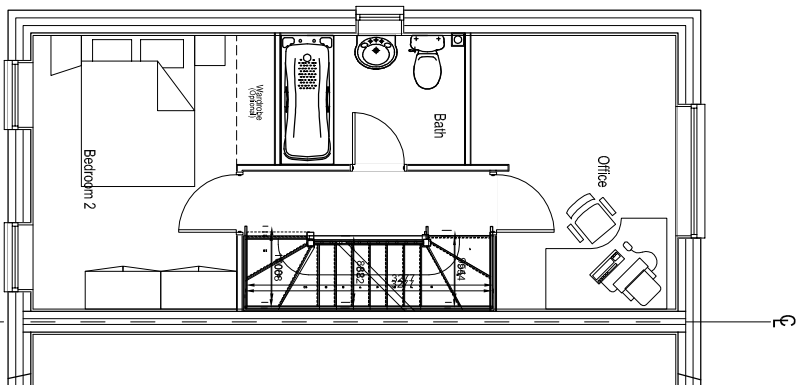

FIRST FLOOR PLAN

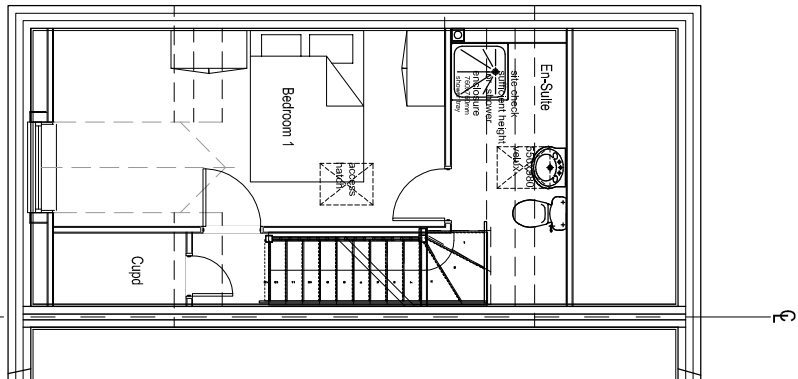

SECOND FLOOR PLAN

PERSIMMON
HOMES



951 sqft

Souther

SU-WD10

Plans & Elevations

240413

50@A1 100@A3

Rev X