




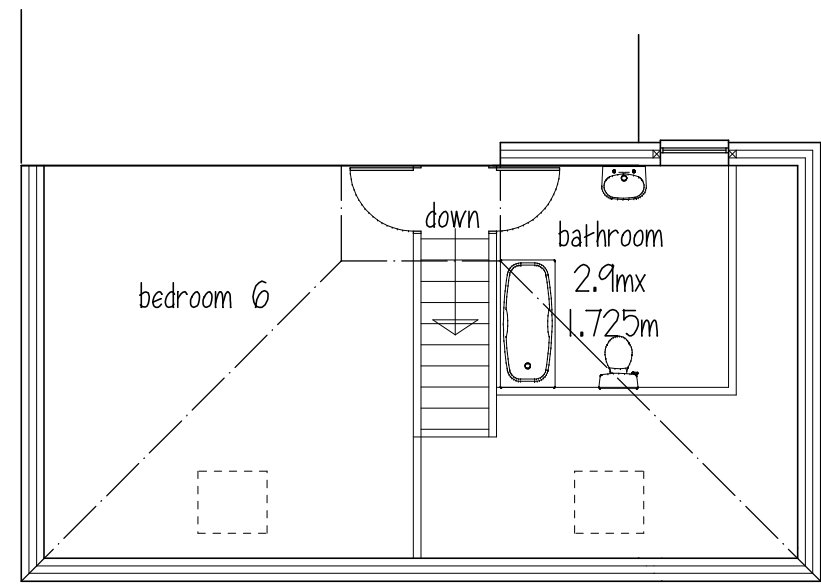


ATTIC FLOOR

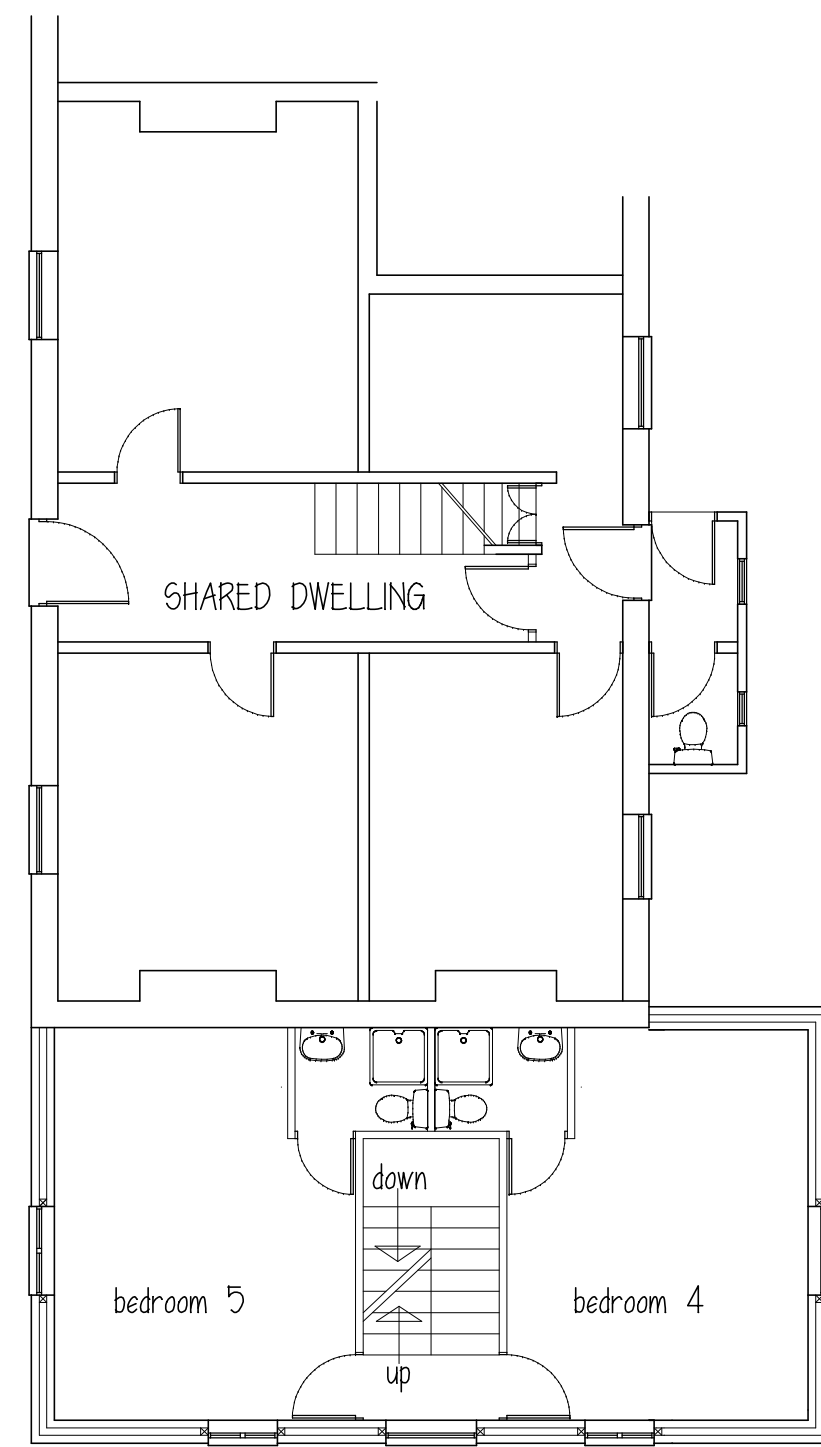

FIRST FLOOR

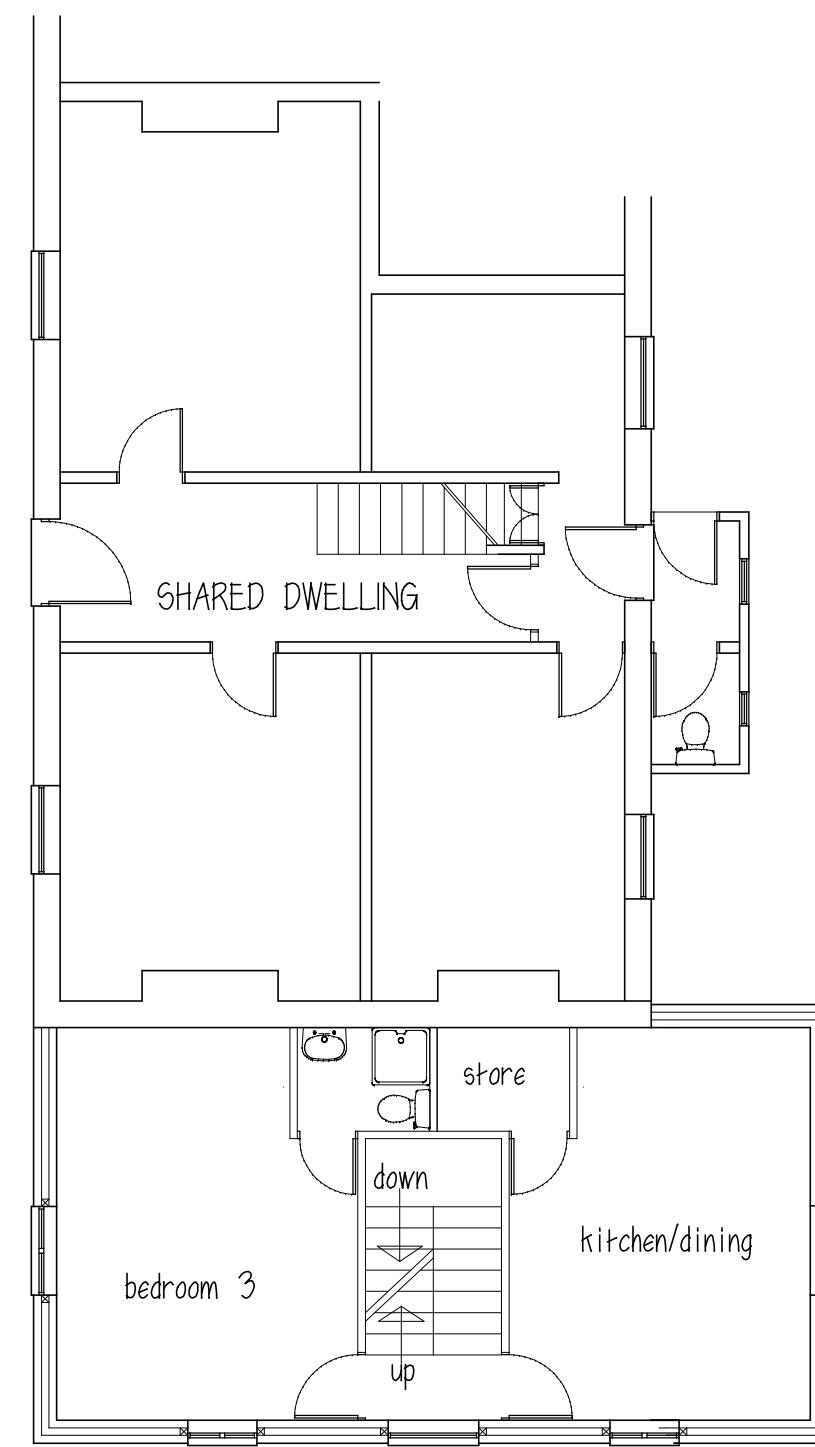

GROUND FLOOR

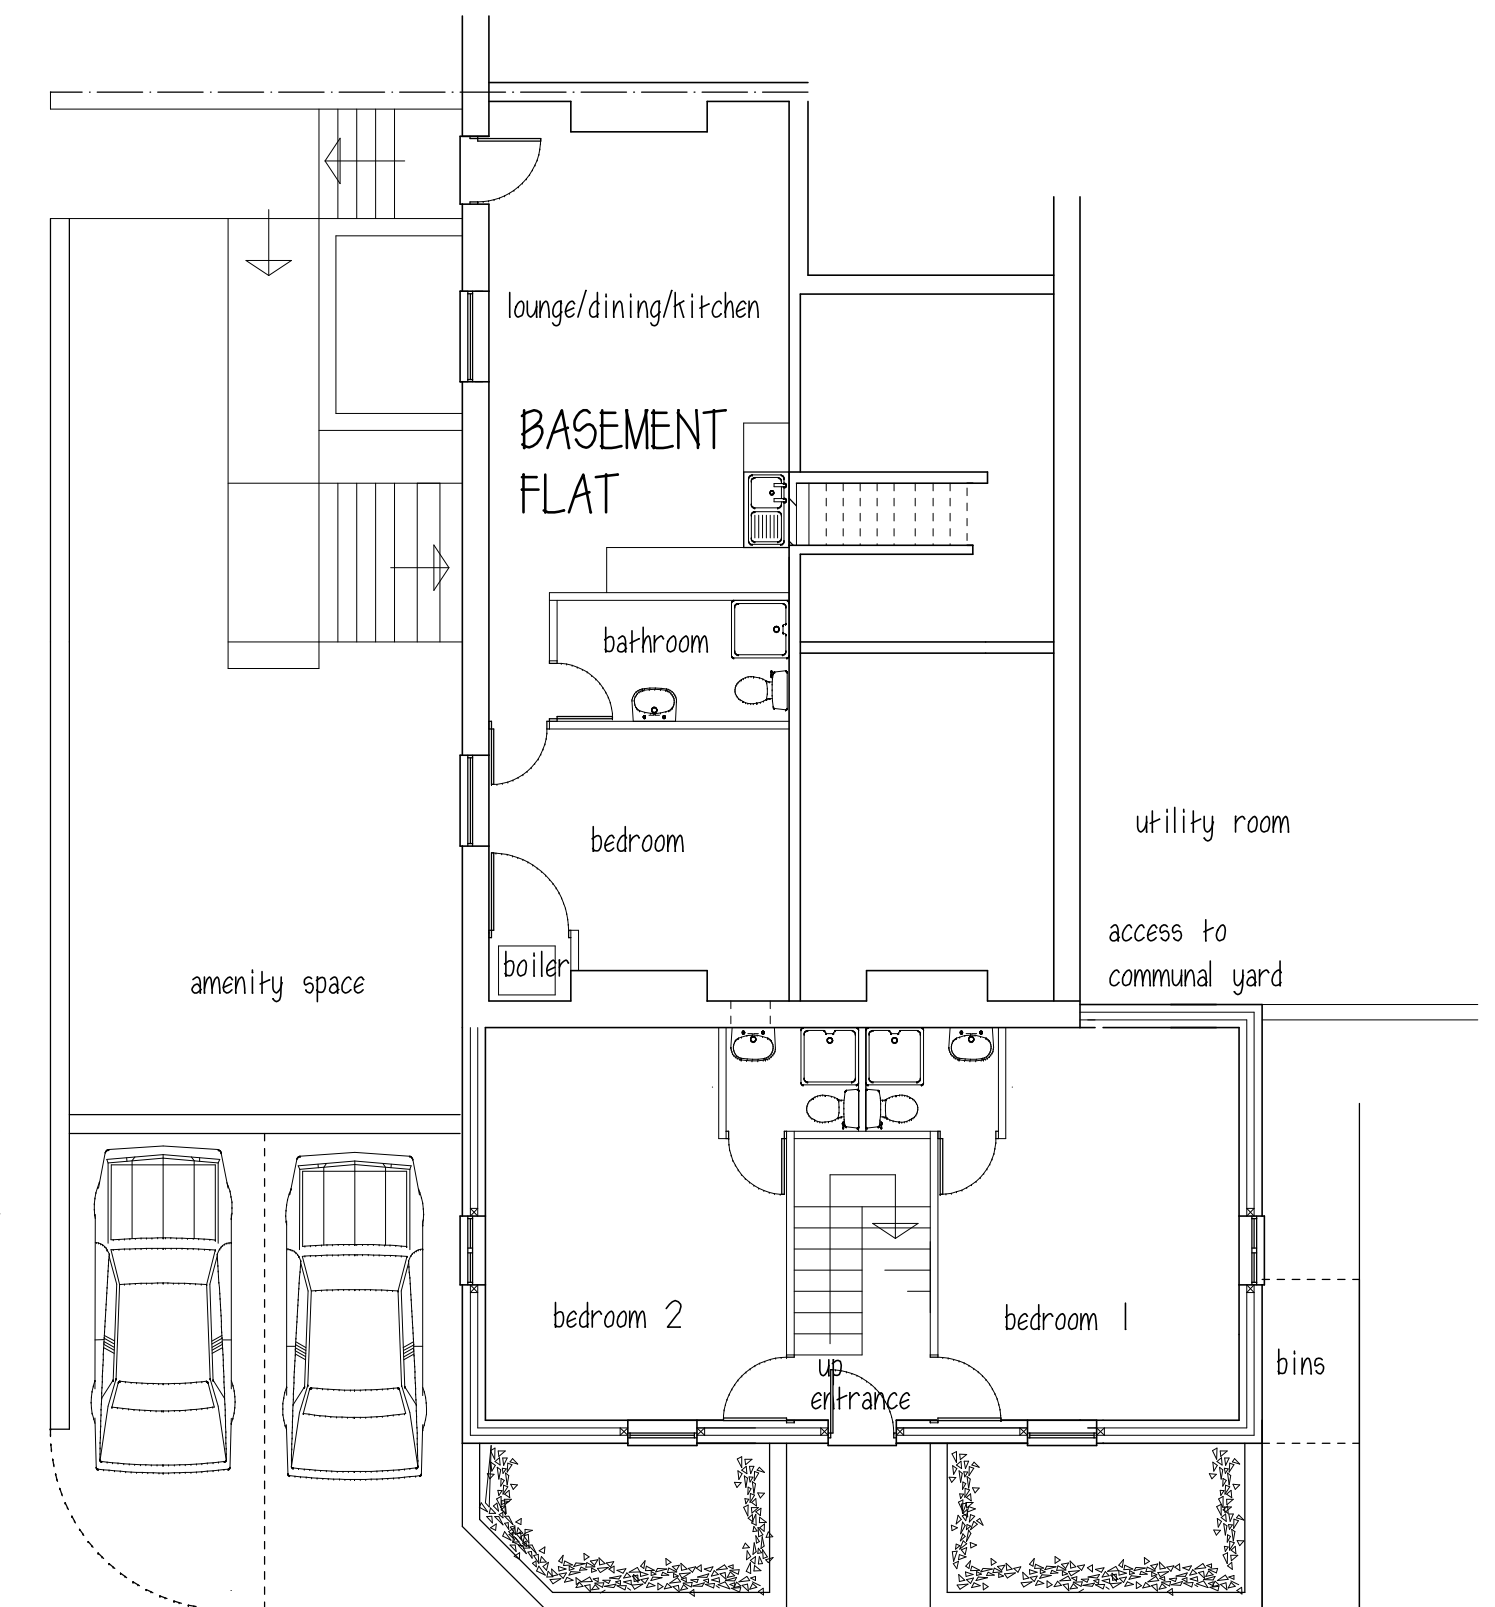

LOWER GROUND FLOOR




SPRINGFIELD PLACE ELEVATION




SPRINGFIELD STREET ELEVATION

ROOF - slate to match existing dwelling
WALLS - brick/render with stone quoins to match existing
DOORS & WINDOWS - white Upvc to match

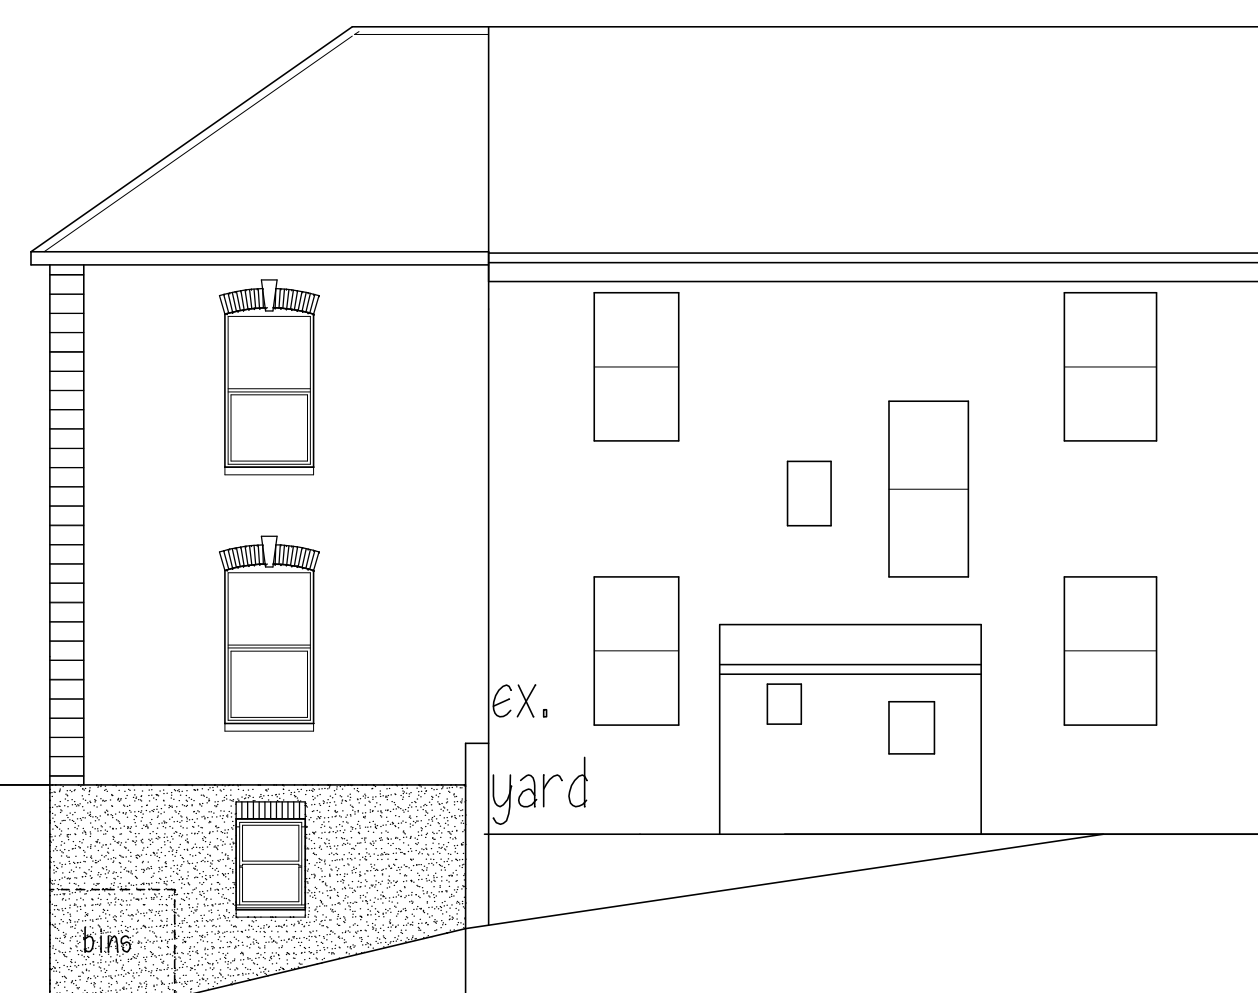

SIDE ELEVATION

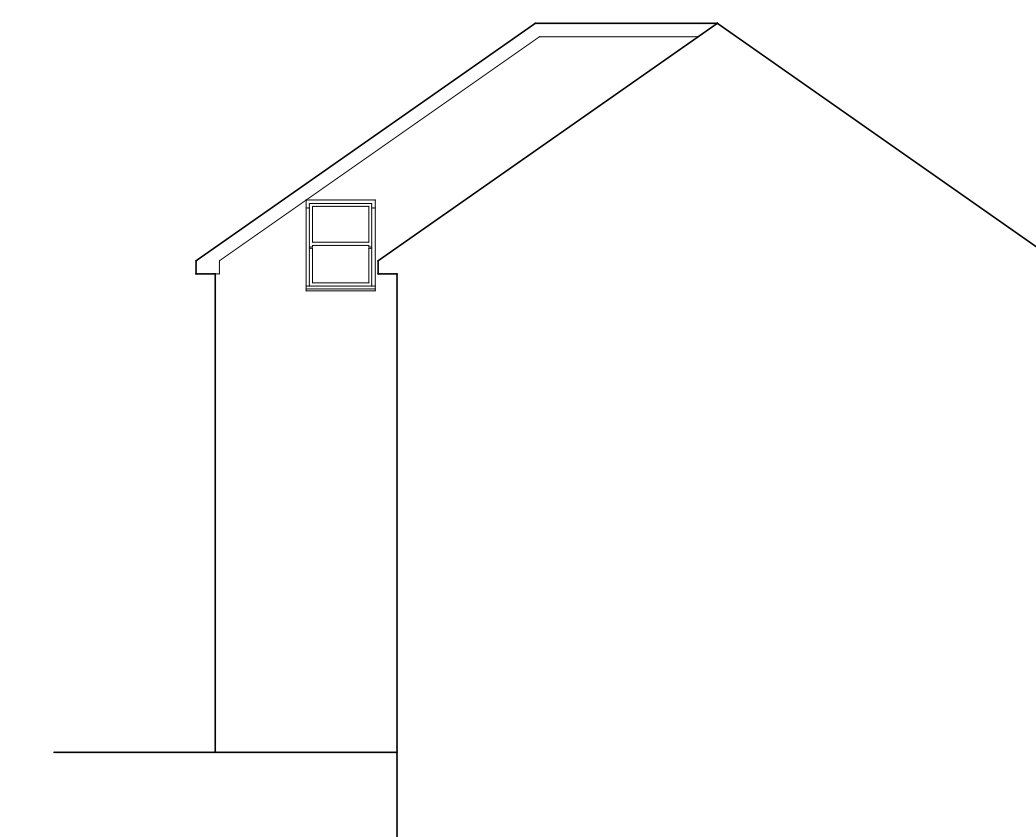

REAR ELEVATION

Mr W.B. SHUFFLEBOTTOM

PROPOSED H.M.O.
EXTENSION TO
4 SPRINGFIELD PL.
BARNSELEY

PLANS & ELEVATIONS

1:100@A2 APRIL15 Rev G

Peter Thompson

"Linwood"
Barnsley Road
Dodworth
Barnsley S75 3JR
e-mail peter-thompson@hotmail.co.uk



H&F. 01226 201391

m. 07973251730