




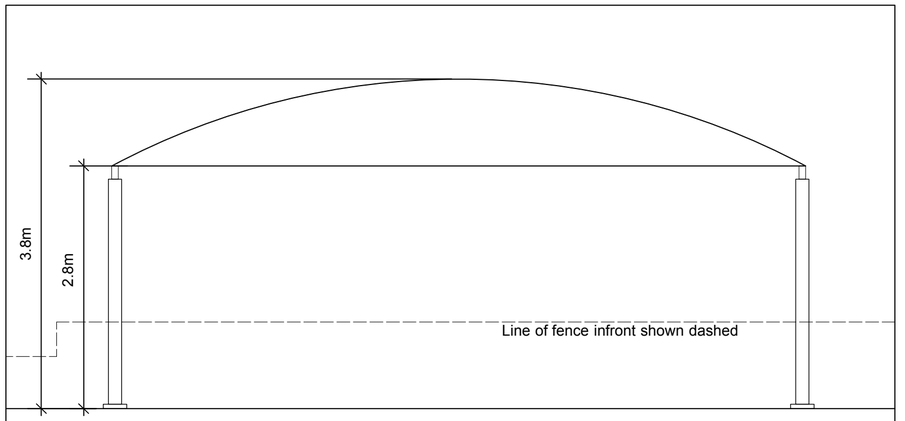

ELEVATION A SCALE 1:50

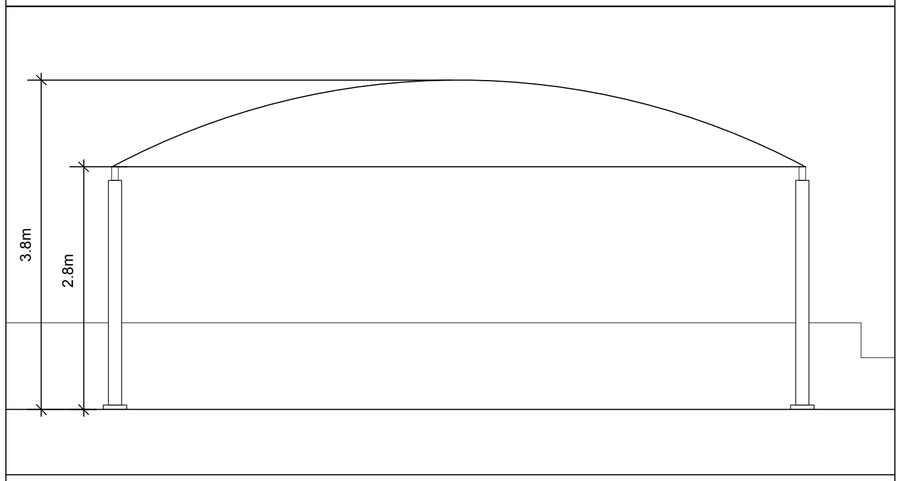

ELEVATION B SCALE 1:50

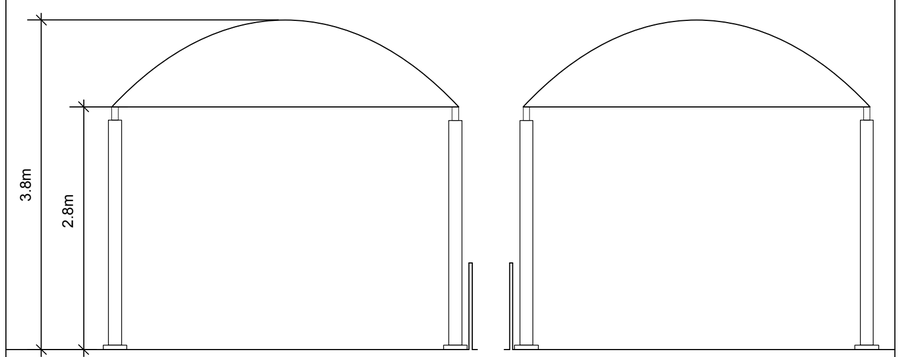

ELEVATION C SCALE 1:50

ELEVATION D SCALE 1:50

NOTES:

DO NOT SCALE FROM THIS DRAWING. USE FIGURED DIMENSIONS ONLY. THIS DRAWING IS TO BE READ IN CONJUNCTION WITH ALL OTHER CONTRACT DOCUMENTS INCLUDING DRAWINGS, SCHEDULES & SPECIFICATIONS AND INFORMATION PROVIDED BY OTHER CONSULTANTS AND SPECIALISTS. INCONSISTENCIES, ERRORS AND OMISSIONS FOUND WITHIN THESE DOCUMENTS ARE TO BE NOTIFIED IMMEDIATELY TO THE ARCHITECT.

Revision:

A Elevations B - D added

Scale Bar - Metres

1 2 3 4 5

N

Drawing Status: FOR INFORMATION

Project Title: HAND CAR WASH AT THE STAR GARAGE

Drawing Title: PROPOSED CANOPY

Drawing Number: 1801_P_100 Revision: A Scale: 1:200@A2 Date: JUL 2018