


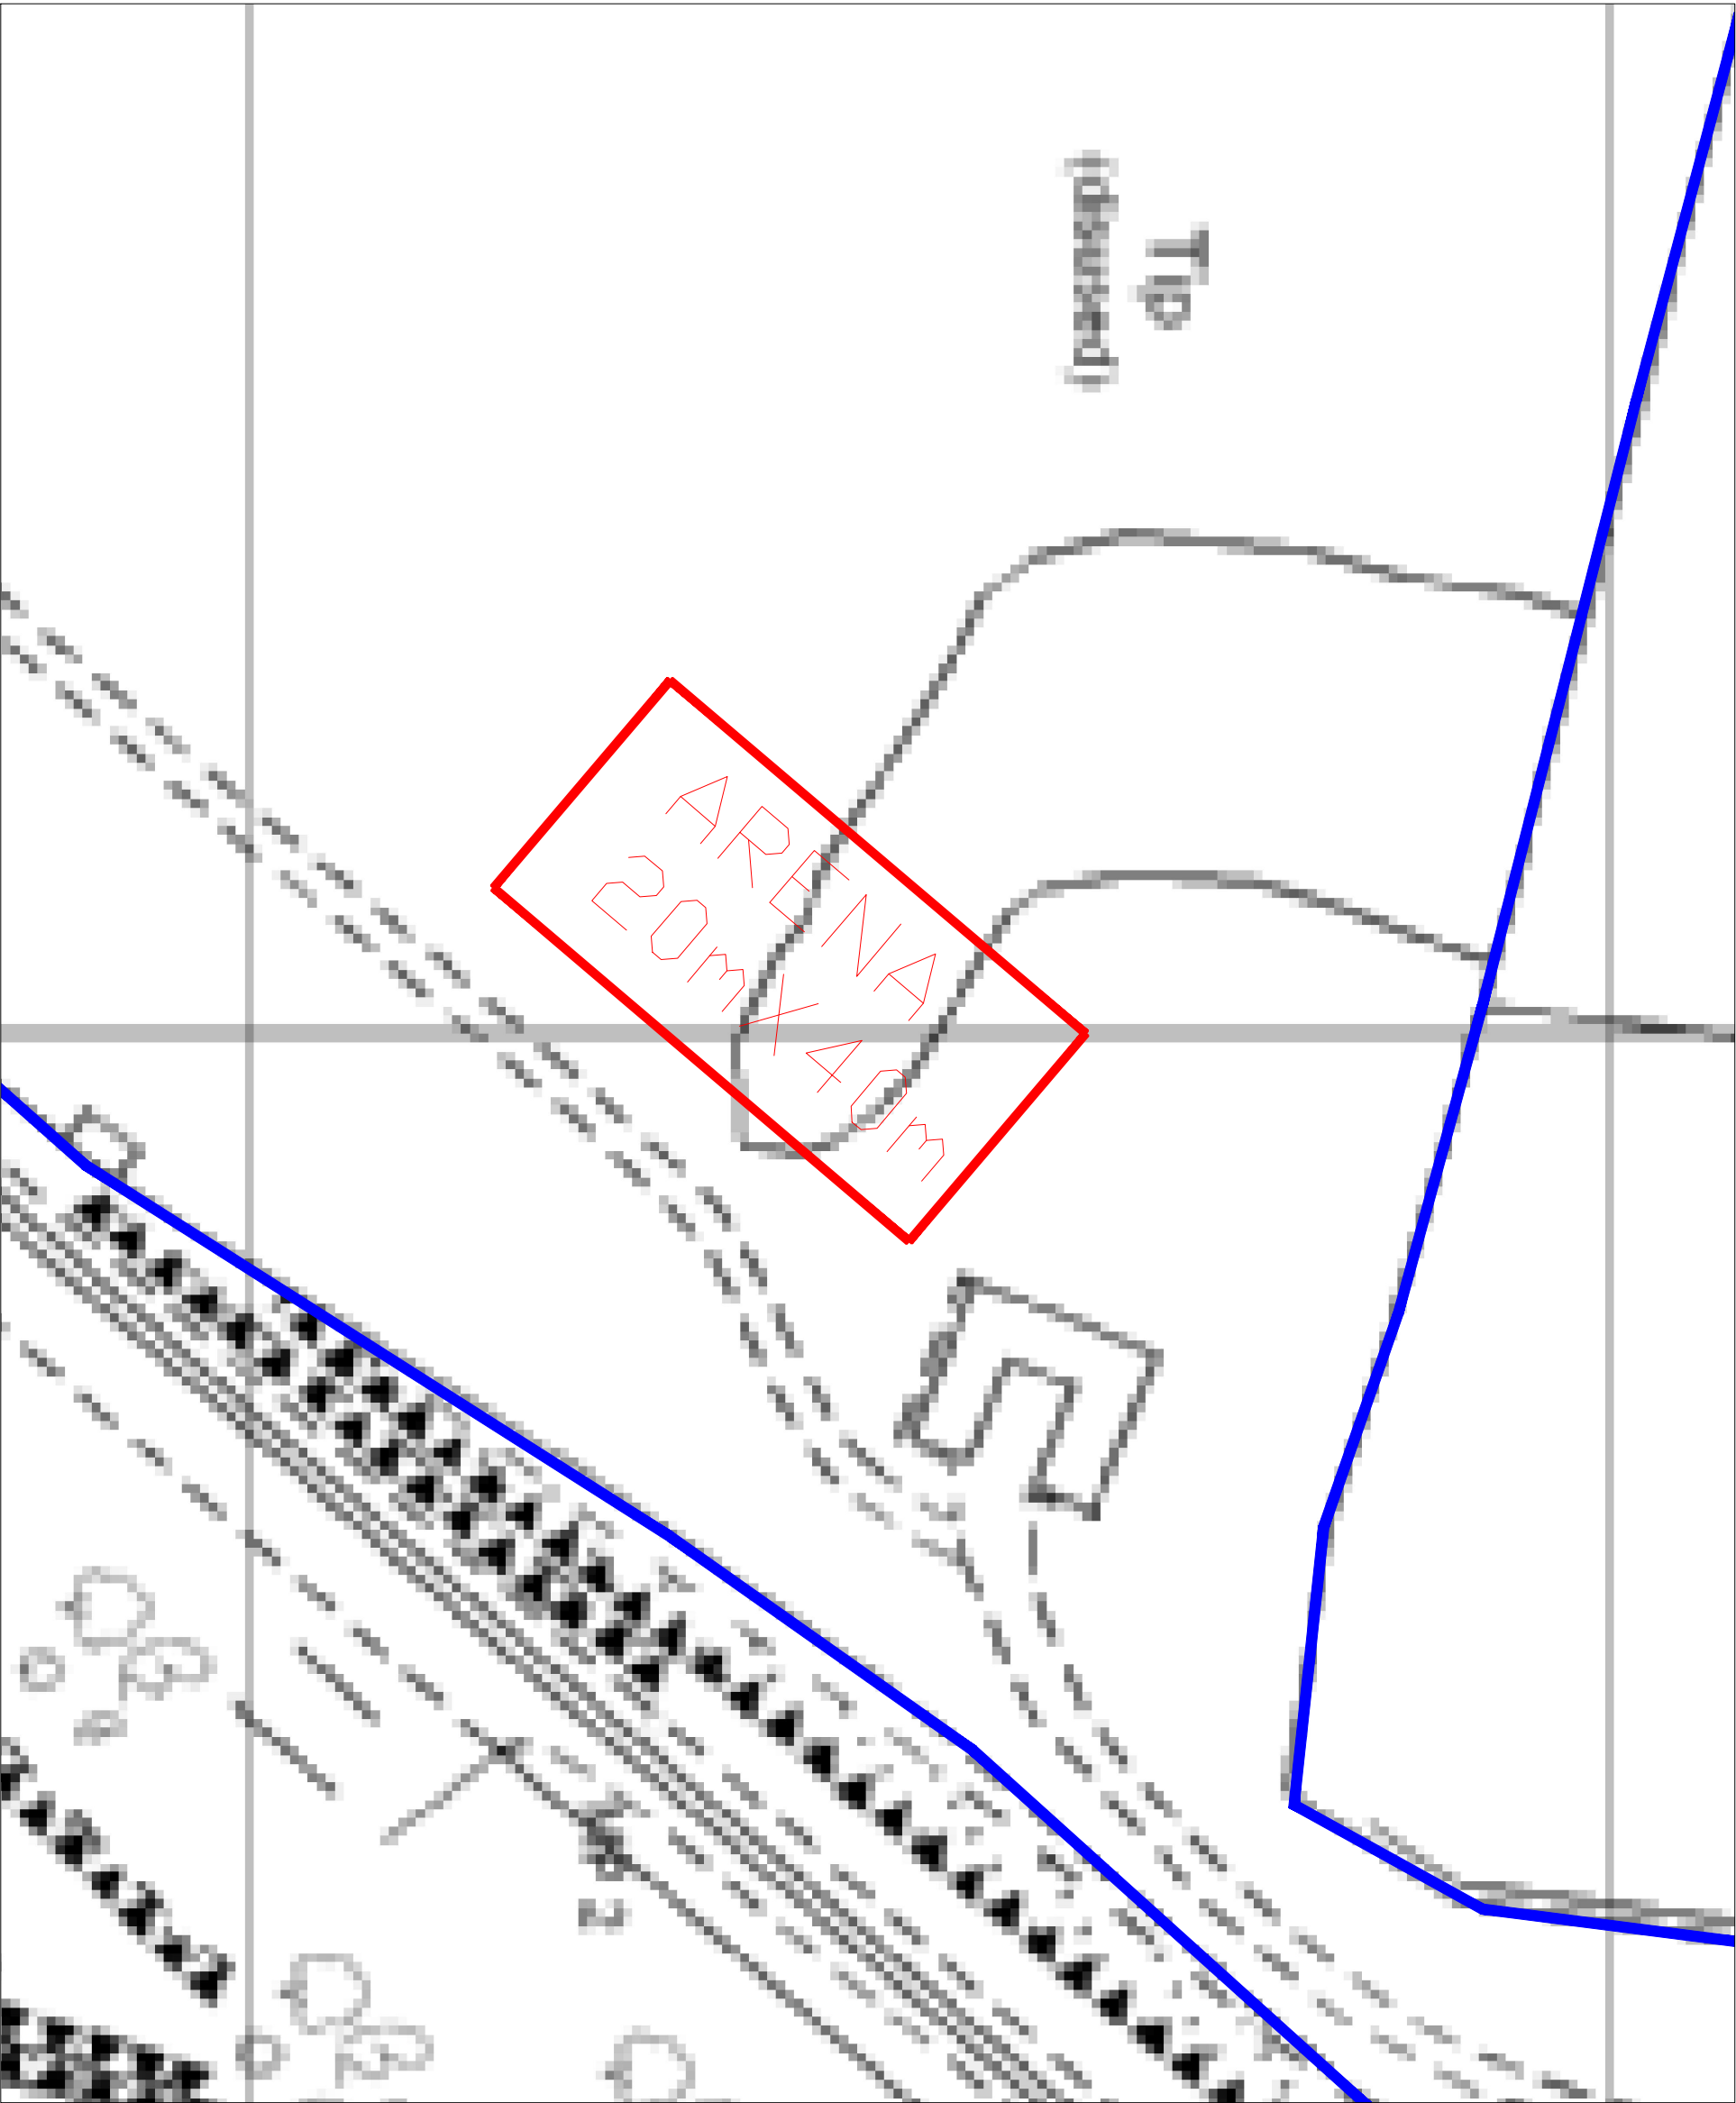

BLOCK PLAN 1:500

General Notes



No.	Revision/Issue	Date



UNIT 2B,
PARK LANE
BUSINESS PARK,
KIRKBY IN ASHFIELD,
NOTTINGHAMSHIRE,
NG17 9LE 877 6068
Tel: 0870 877 6068
Fax: 0853 756 385
Mob: 07792 490 596

Project Name and Address
**WOOD FIBRE HORSE
EXERCISE AREA**
for Elizabeth Alison
Land off:-
Ladyroyd Rd.,
Silkstone Common,
S75 4SF

Title	BLOCK PLAN
Dwg No:	MPL/ALISON/02
Drawn by	Chris Poths
Date	Jun 2011
Scale	1:500, 1:250