

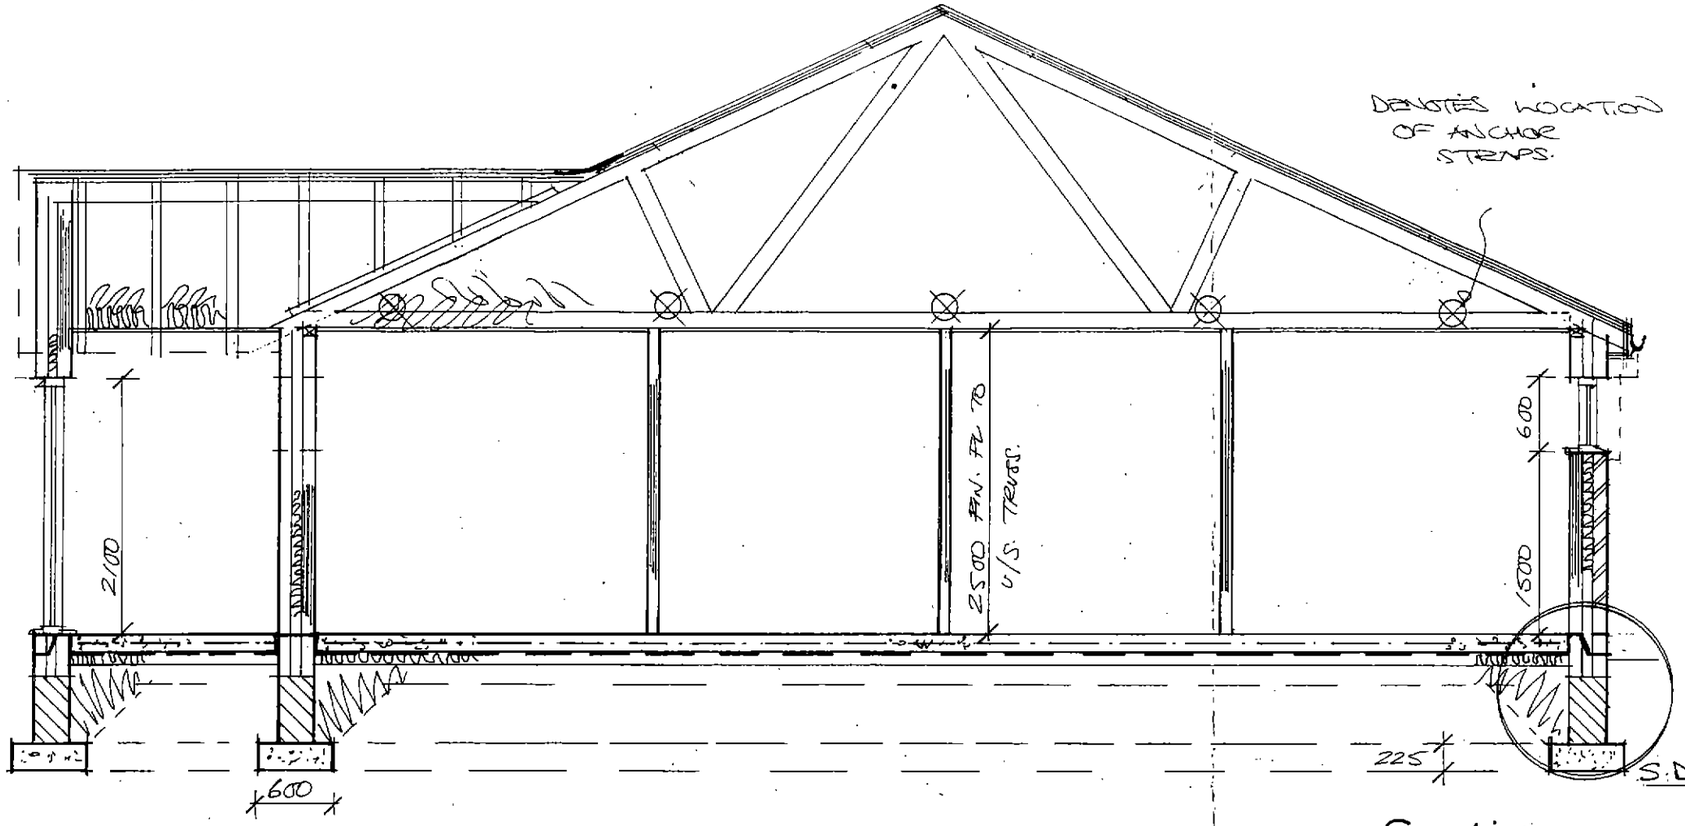


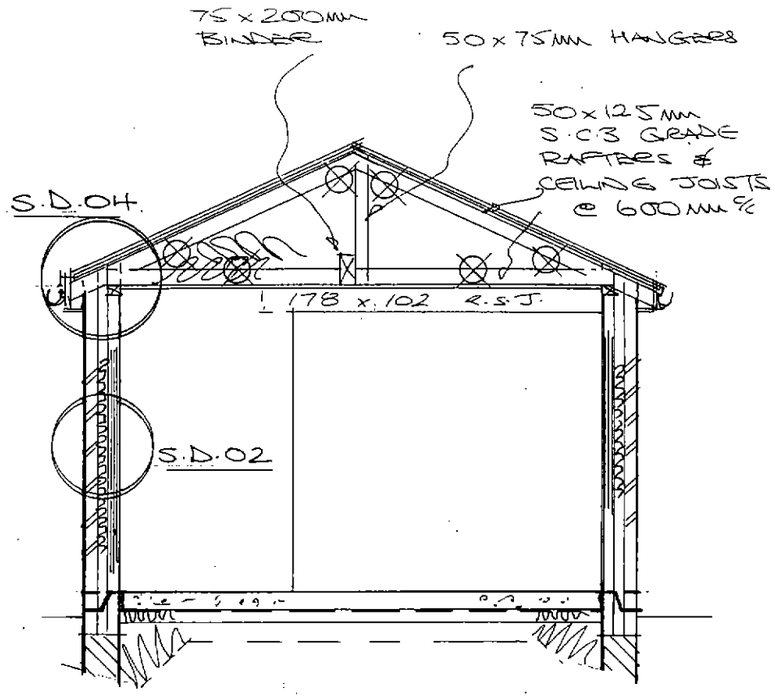

Sections

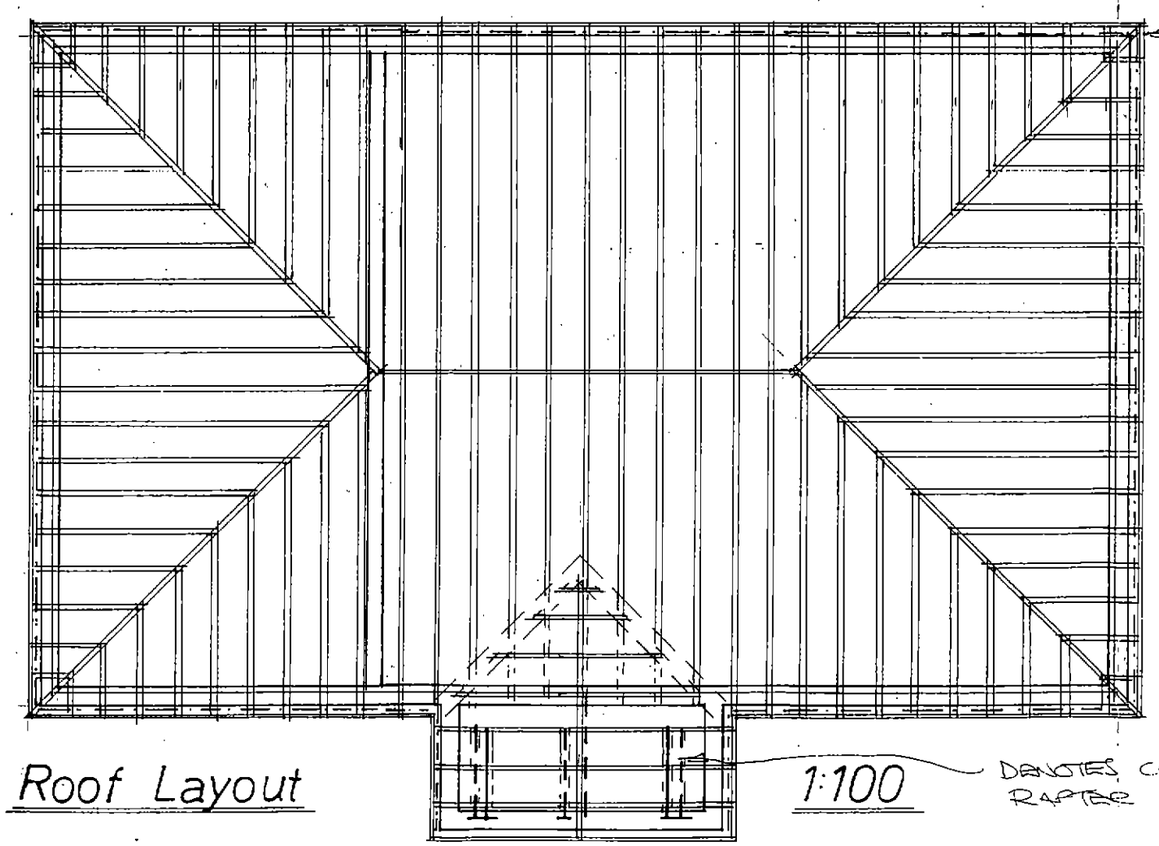

Roof Layout


1:100

Rev	Notes	Date
A	HIPPED ROOF ADDED	03-17


Garry Greetham Associates
Residential Design Consultant
Westwood House
18 Carr Lane
Tankersley
Barnsley S75 3BE
Tel(01226)746573

PROJECT	Changing Facilities
CLIENT	Wombwell Cricket Club
TITLE	Typical Sections / Roof
ADDRESS	Wombwell Cricket Club, off Windmill Road, Wombwell, Barnsley. S73 8PW
DRAWN BY	ggg
SCALE	1:50
DATE	Jan 17
DRAWING No	849-04
REV	A


Member of the Chartered Institute of Architectural Technologists

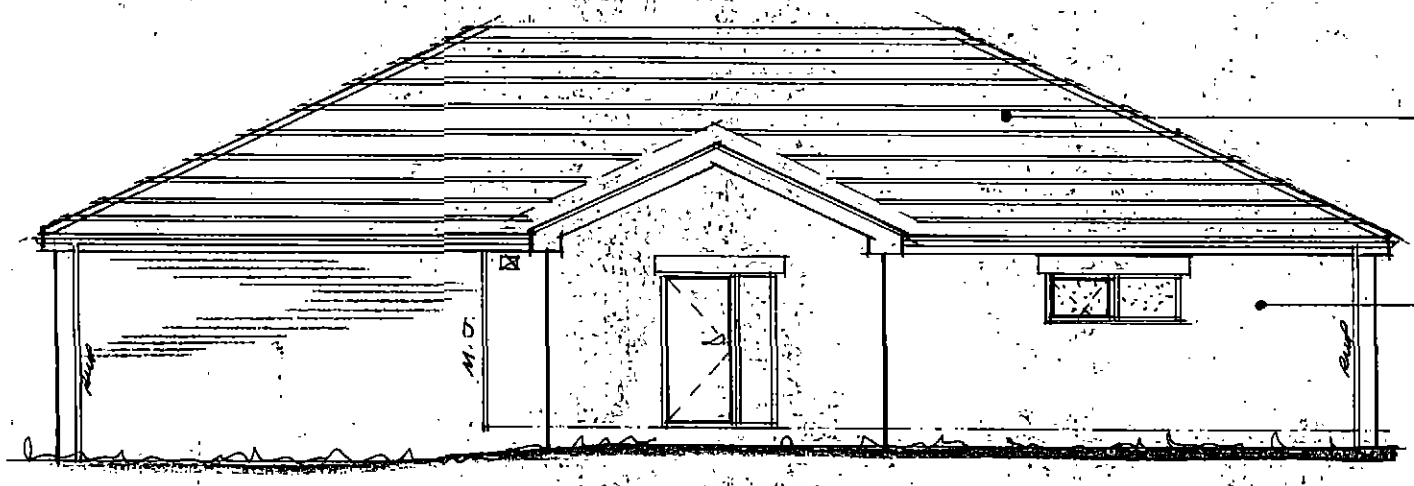


Front

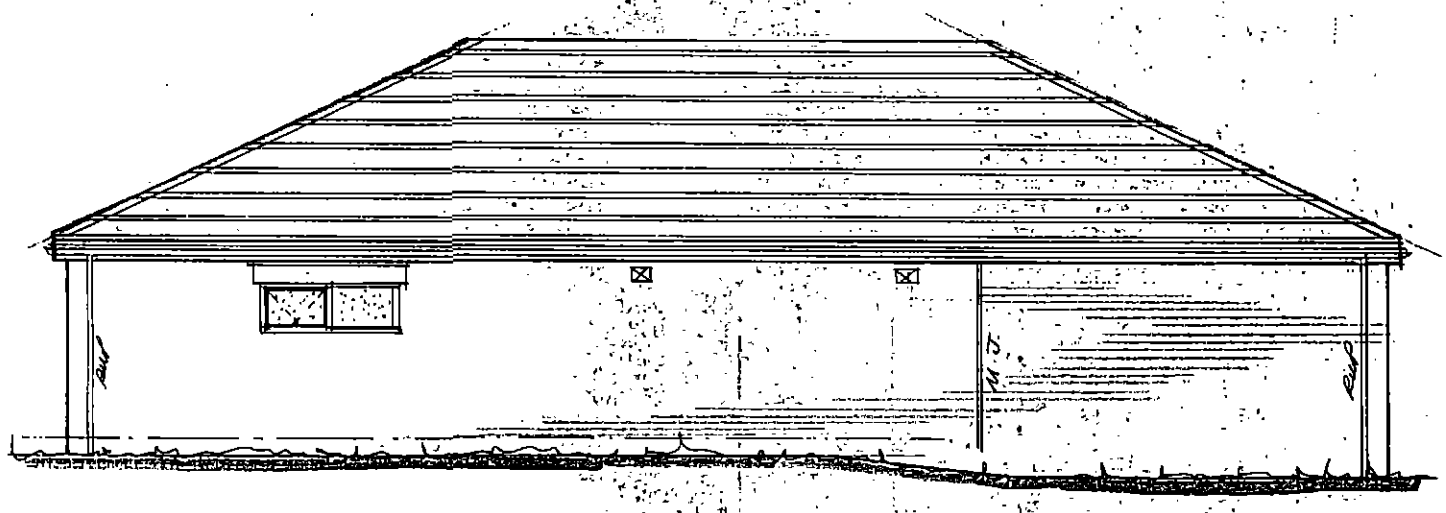

Rear

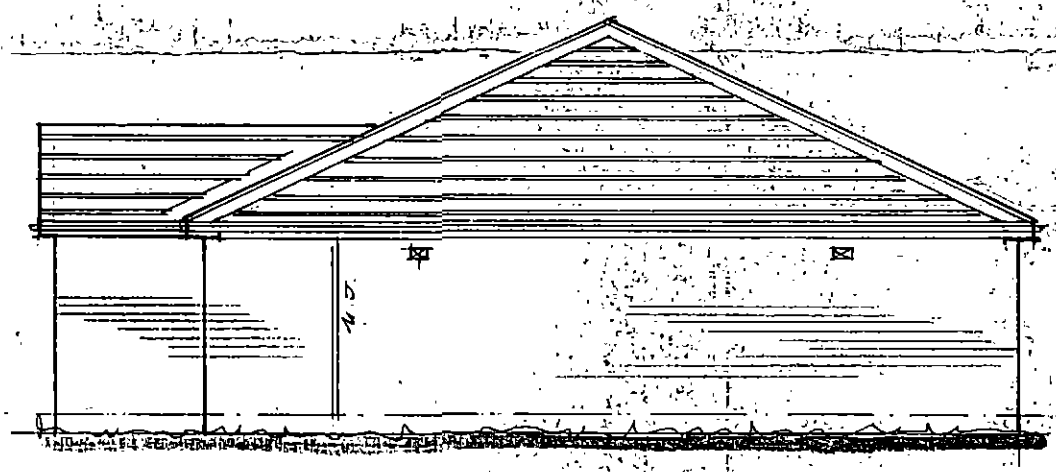

Side

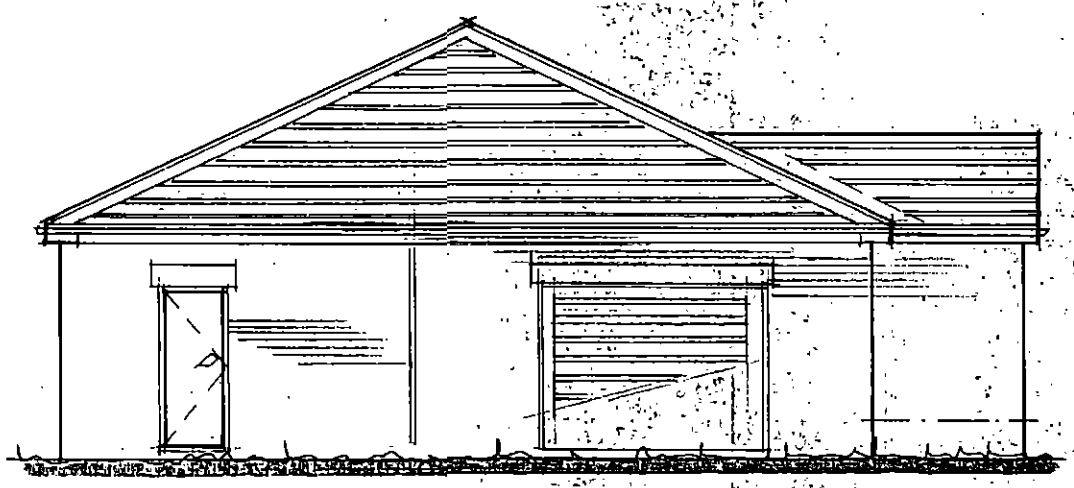

Side

Rev	Notes	Date
A	ALT. TO HIPPED ROOF	03-17

Garry Greetham Associates
Residential Design Consultant
Westwood House
18 Carr Lane
Tankersley
Barnsley S75 3BE
Tel(01226)746573

PROJECT	Changing Facilities
CLIENT	Wombwell Cricket Club
TITLE	Elevations
ADDRESS	Wombwell Cricket Club, off Windmill Road, Wombwell, Barnsley. S73 8PW
DRAWN BY	ggg
SCALE	1:100
DATE	Jan 17
DRAWING No	849-03
REV	A

Member of the Chartered Institute of Architectural Technologists